



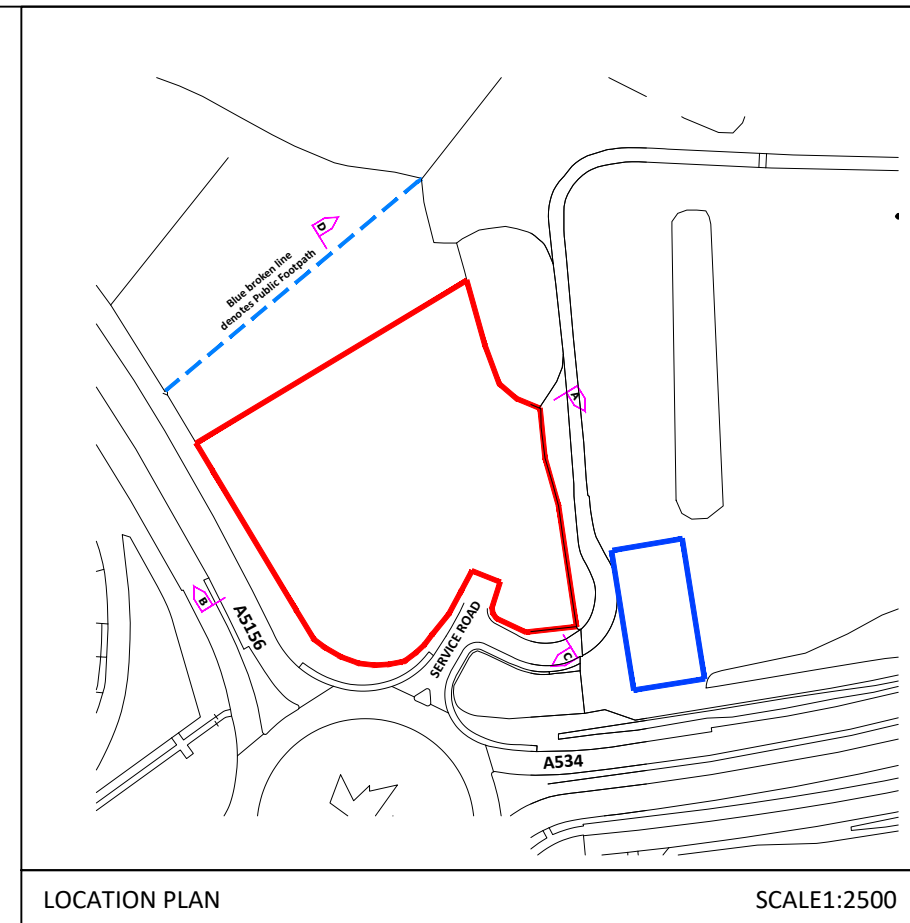

- GENERAL NOTES
1. This plan has been prepared for the submission and approval under Town and Country Planning only.
 2. Fuel installation to be fully compliant with all relevant current Licensing and Environmental Standard and Regulations.
 3. All advertisements outlined are subject to a separate Advertisement Application.

Rev	Date	Comments	By:
D	26.06.19	Red line added on previous revision changed to blue.	MDB
C	21.06.19	Location plan updated to include red line area for planting works to the east side of the service road. Scale of OS map updated to 1:2500	MDB
B	22.01.19	Public footpath added to Site Location Plan.	JHJ
A	09.01.19	Red line adjusted to suit removal of the drive thru' units from the application.	MDB
STATUS	Planning		
PROPOSAL	Proposed New Petrol Filling Station		
SITE LOCATION	Site off A5156 (Holt Road) A5156/A534 Roundabout Wrexham LL13 9SB		
TITLE	EXISTING SITE LAYOUT		
CLIENT	Euro Garages Limited		

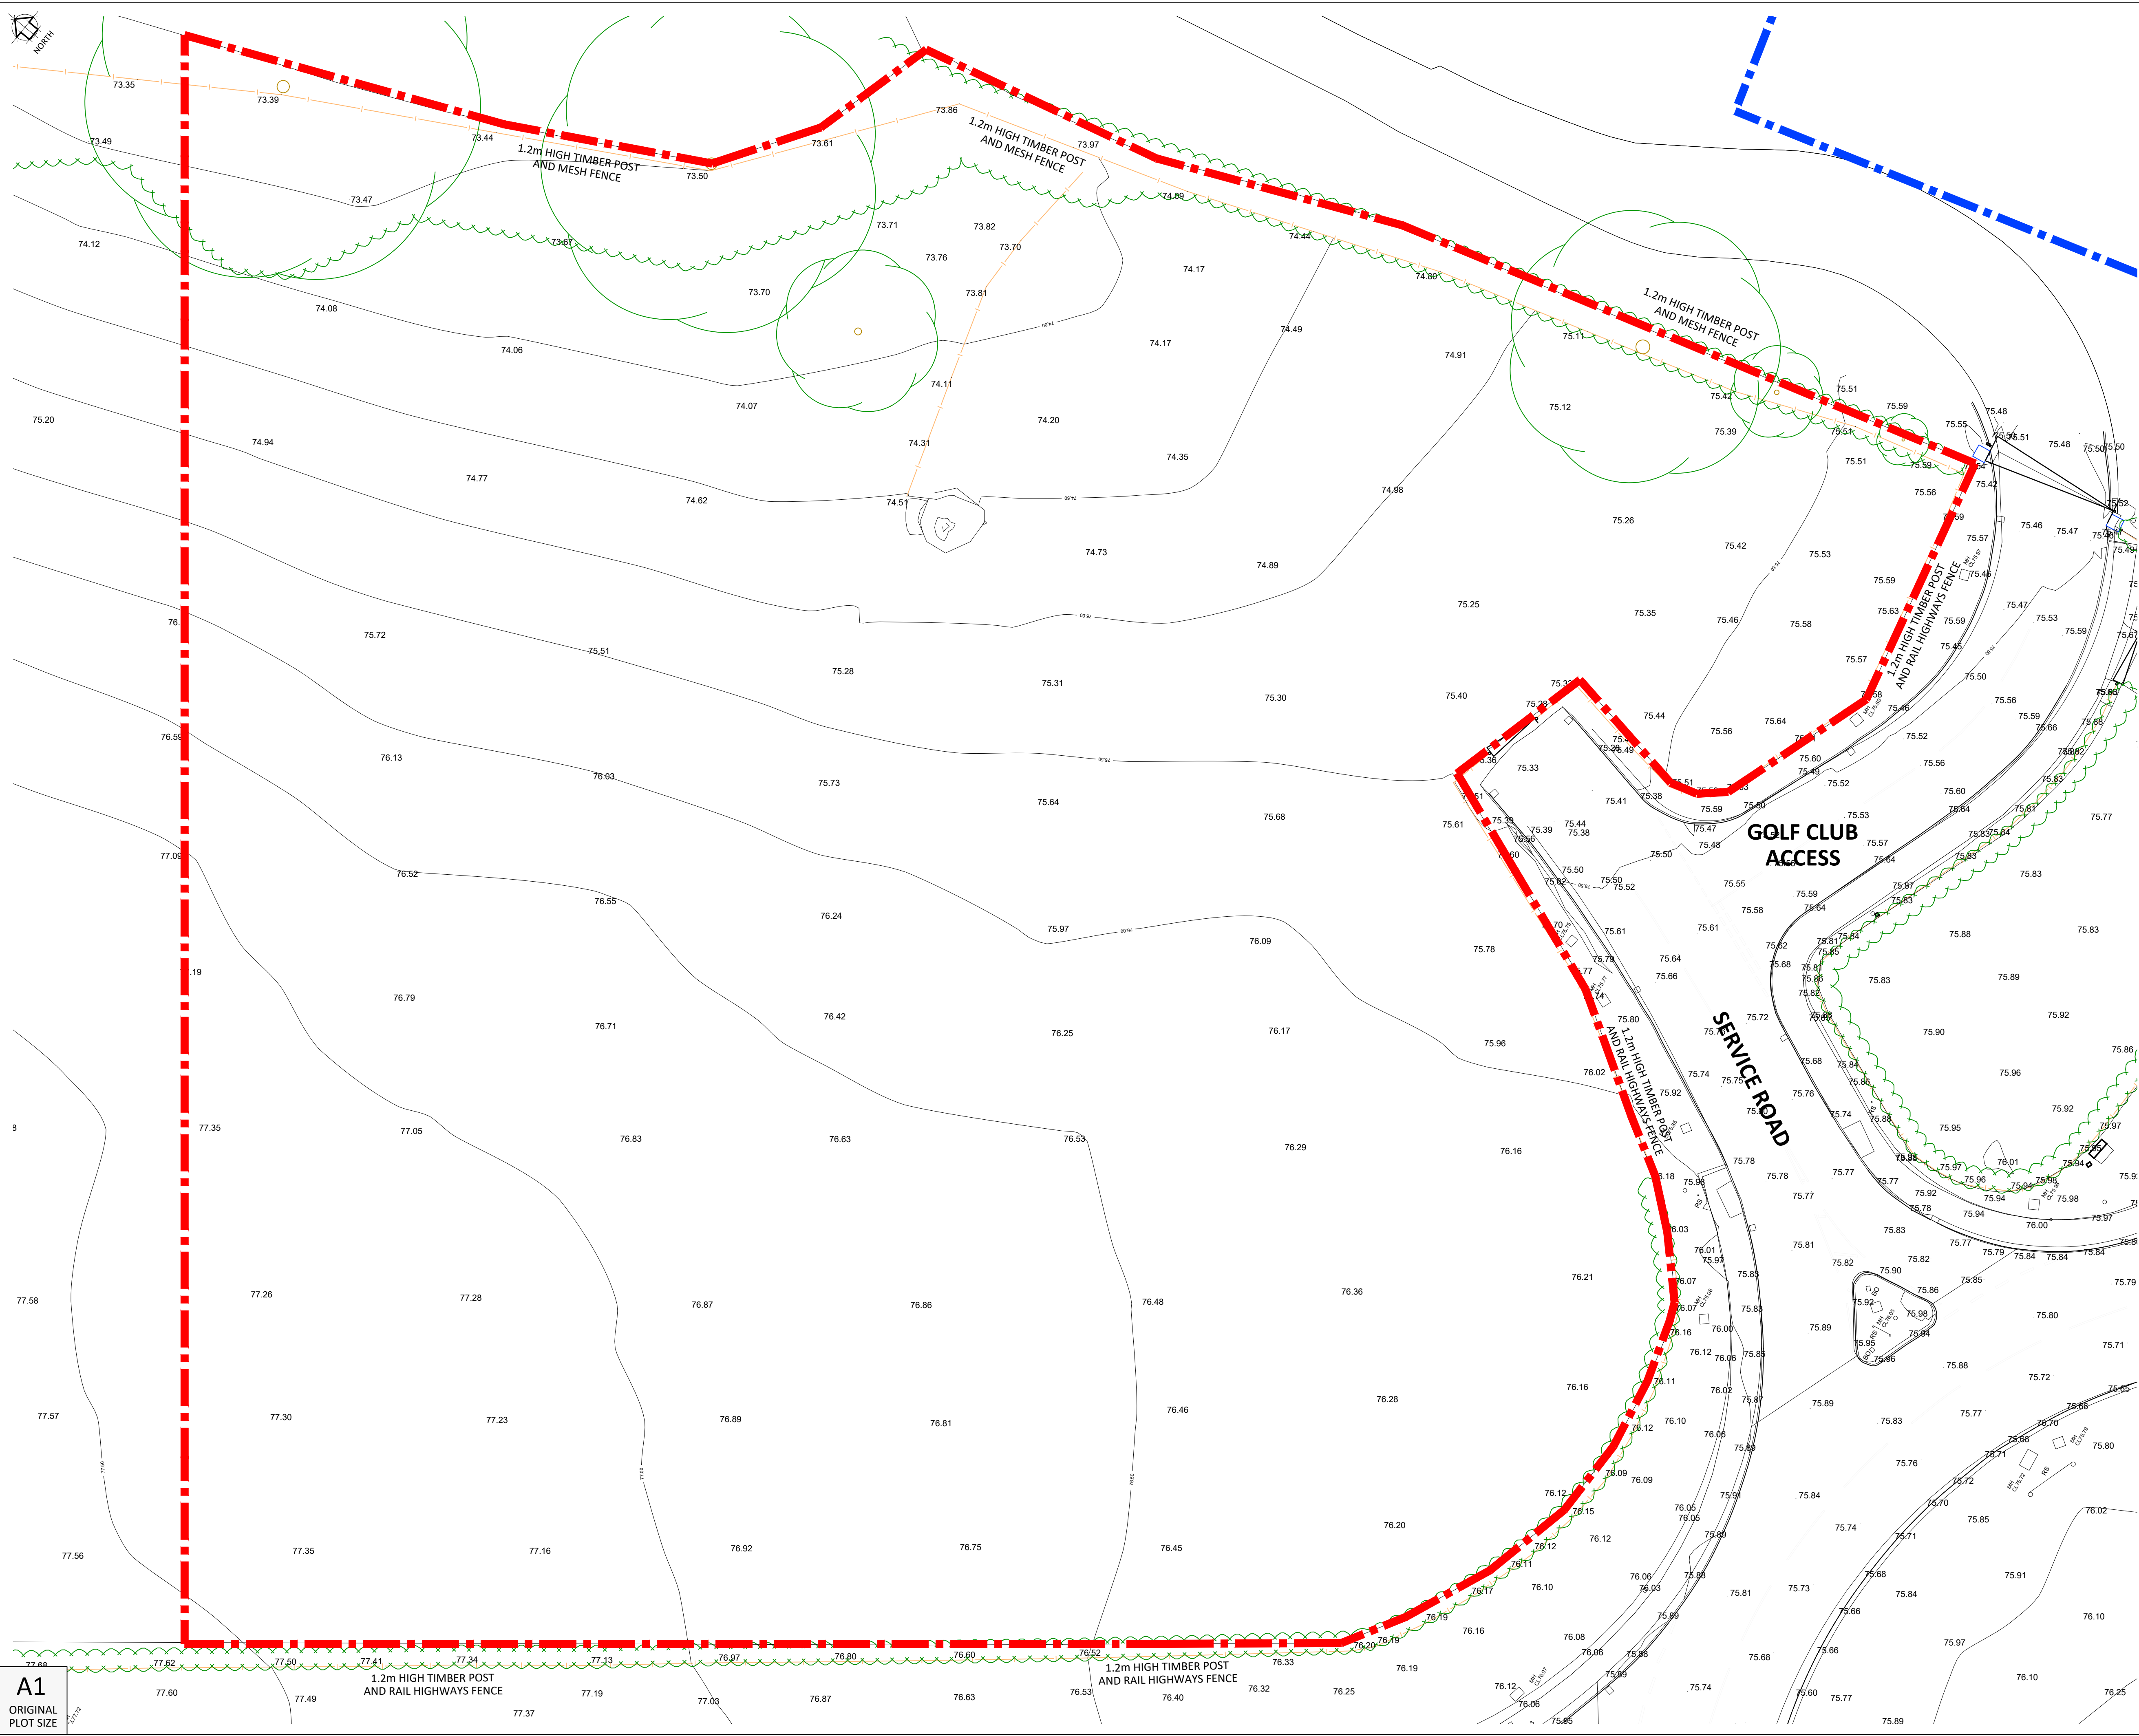

JENNINGS DESIGN LIMITED

York House, Valley Court, Canal Road,
Bradford, West Yorkshire, BD1 4SP.

TEL. No. 01274 395422
FAX. No. 01274 395427
E-mail office@jen305.com

Drawn by:	CJW	Checked by:	NIJ
Date:	December 2018	Scales:	1:200 @ A1
PLAN NO.	181161-PL-01d		



SCALE - METRES - 1:200