
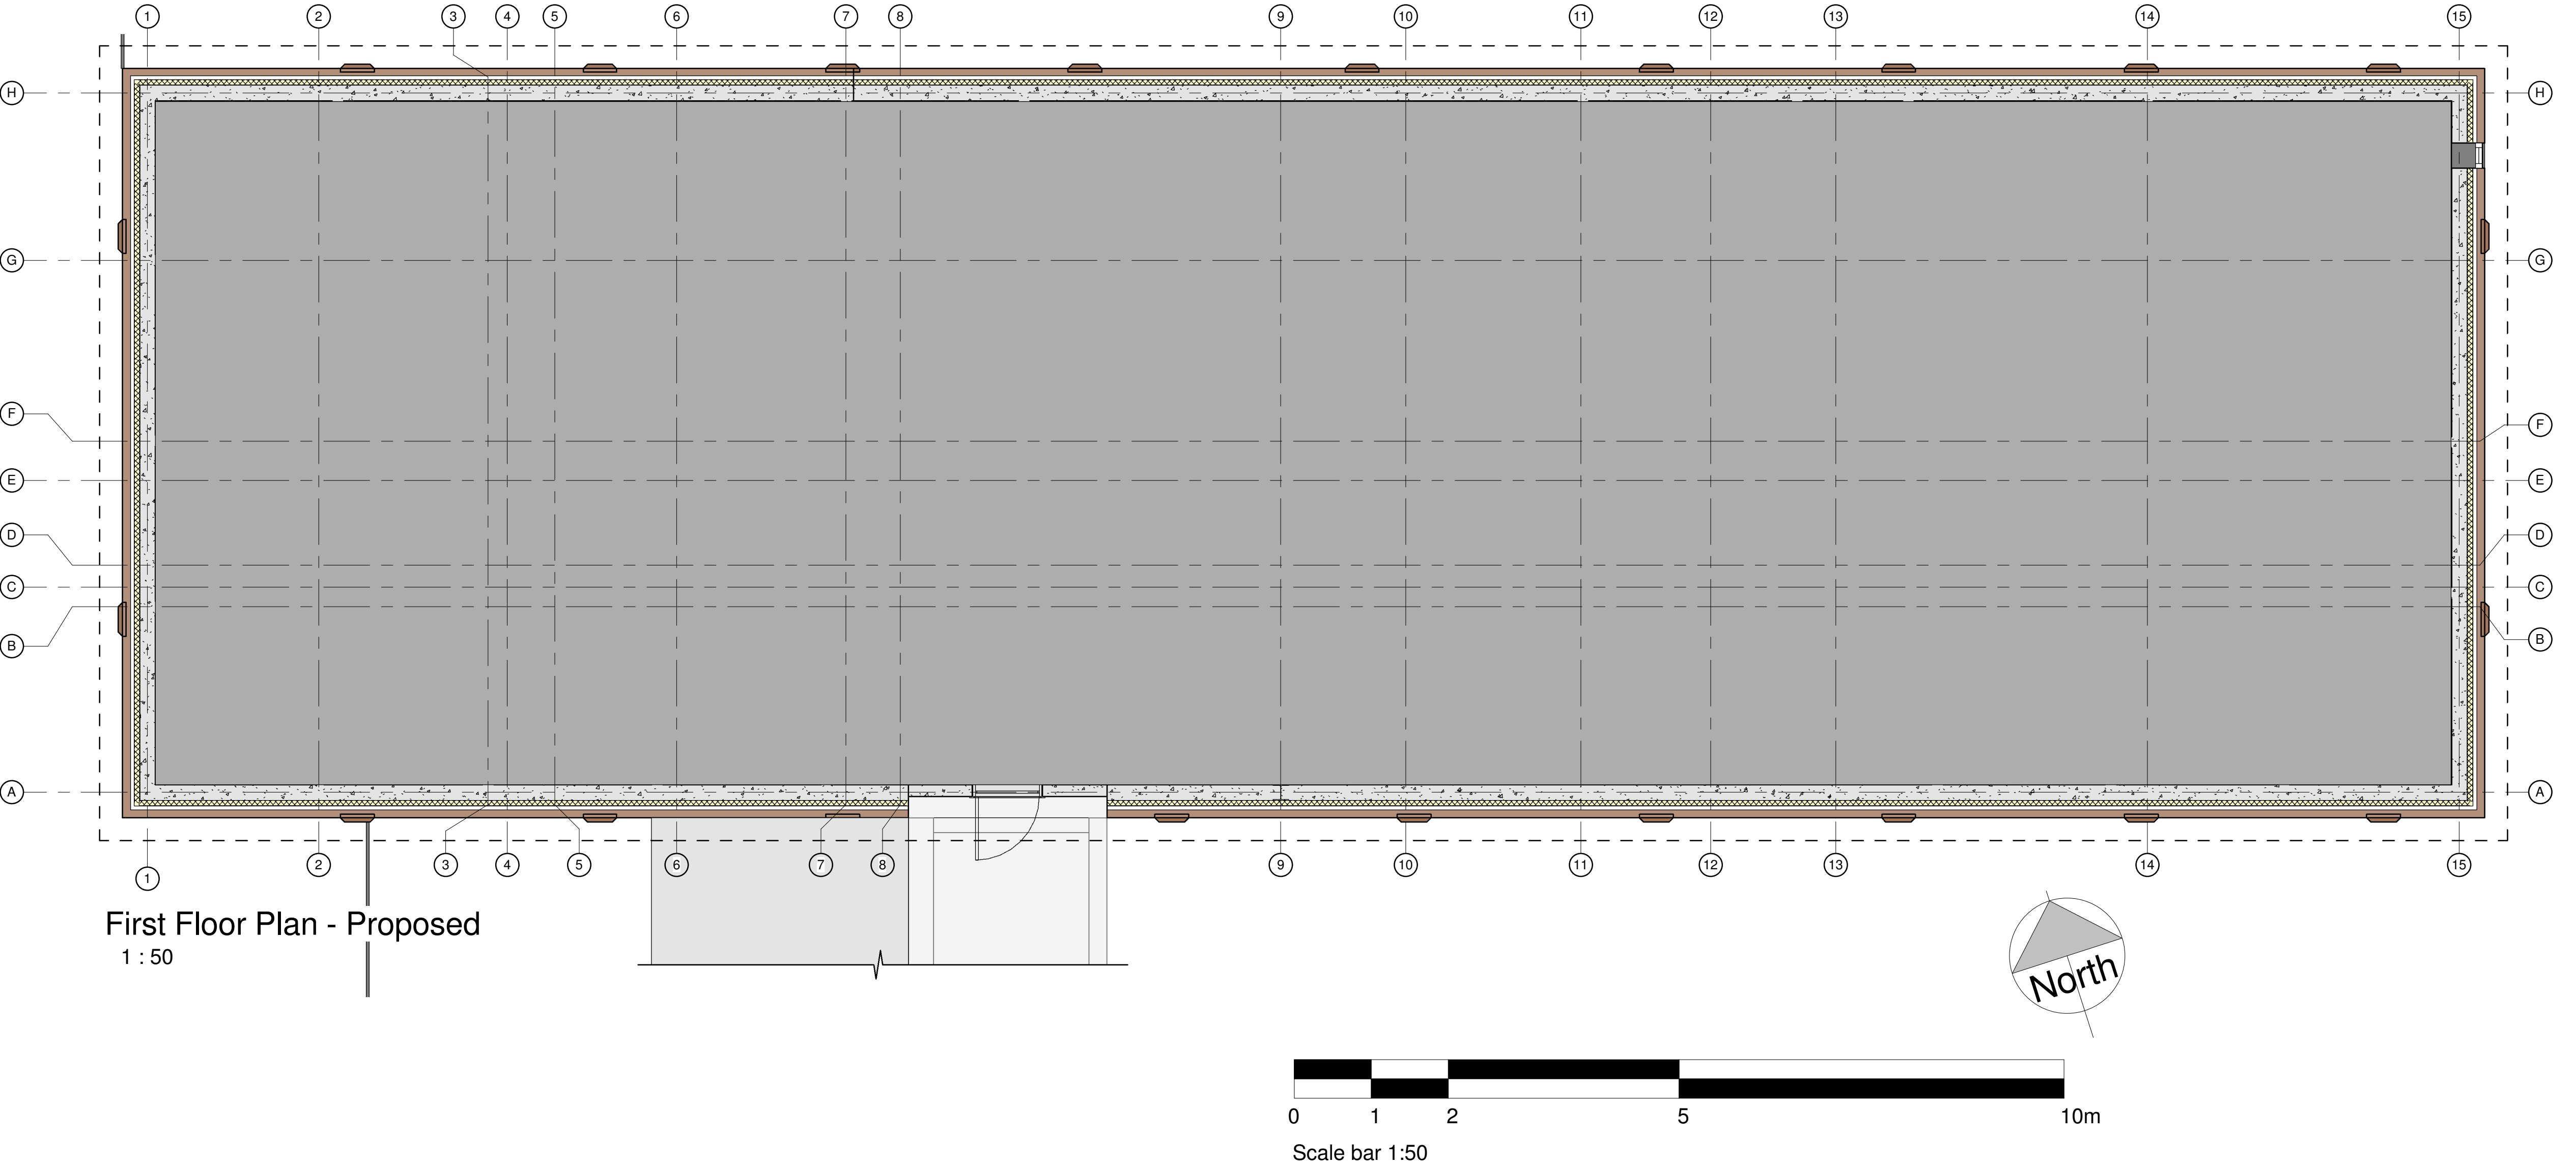


Notes

- This drawing is copyright. Do not scale from drawing. All dimensions are to be checked on site. Any discrepancies, either of dimensions or other information on this drawing, are to be reported to the architect before work proceeds.
- This drawing is to be read in conjunction with the specification documents and all other drawings and notes thereon.

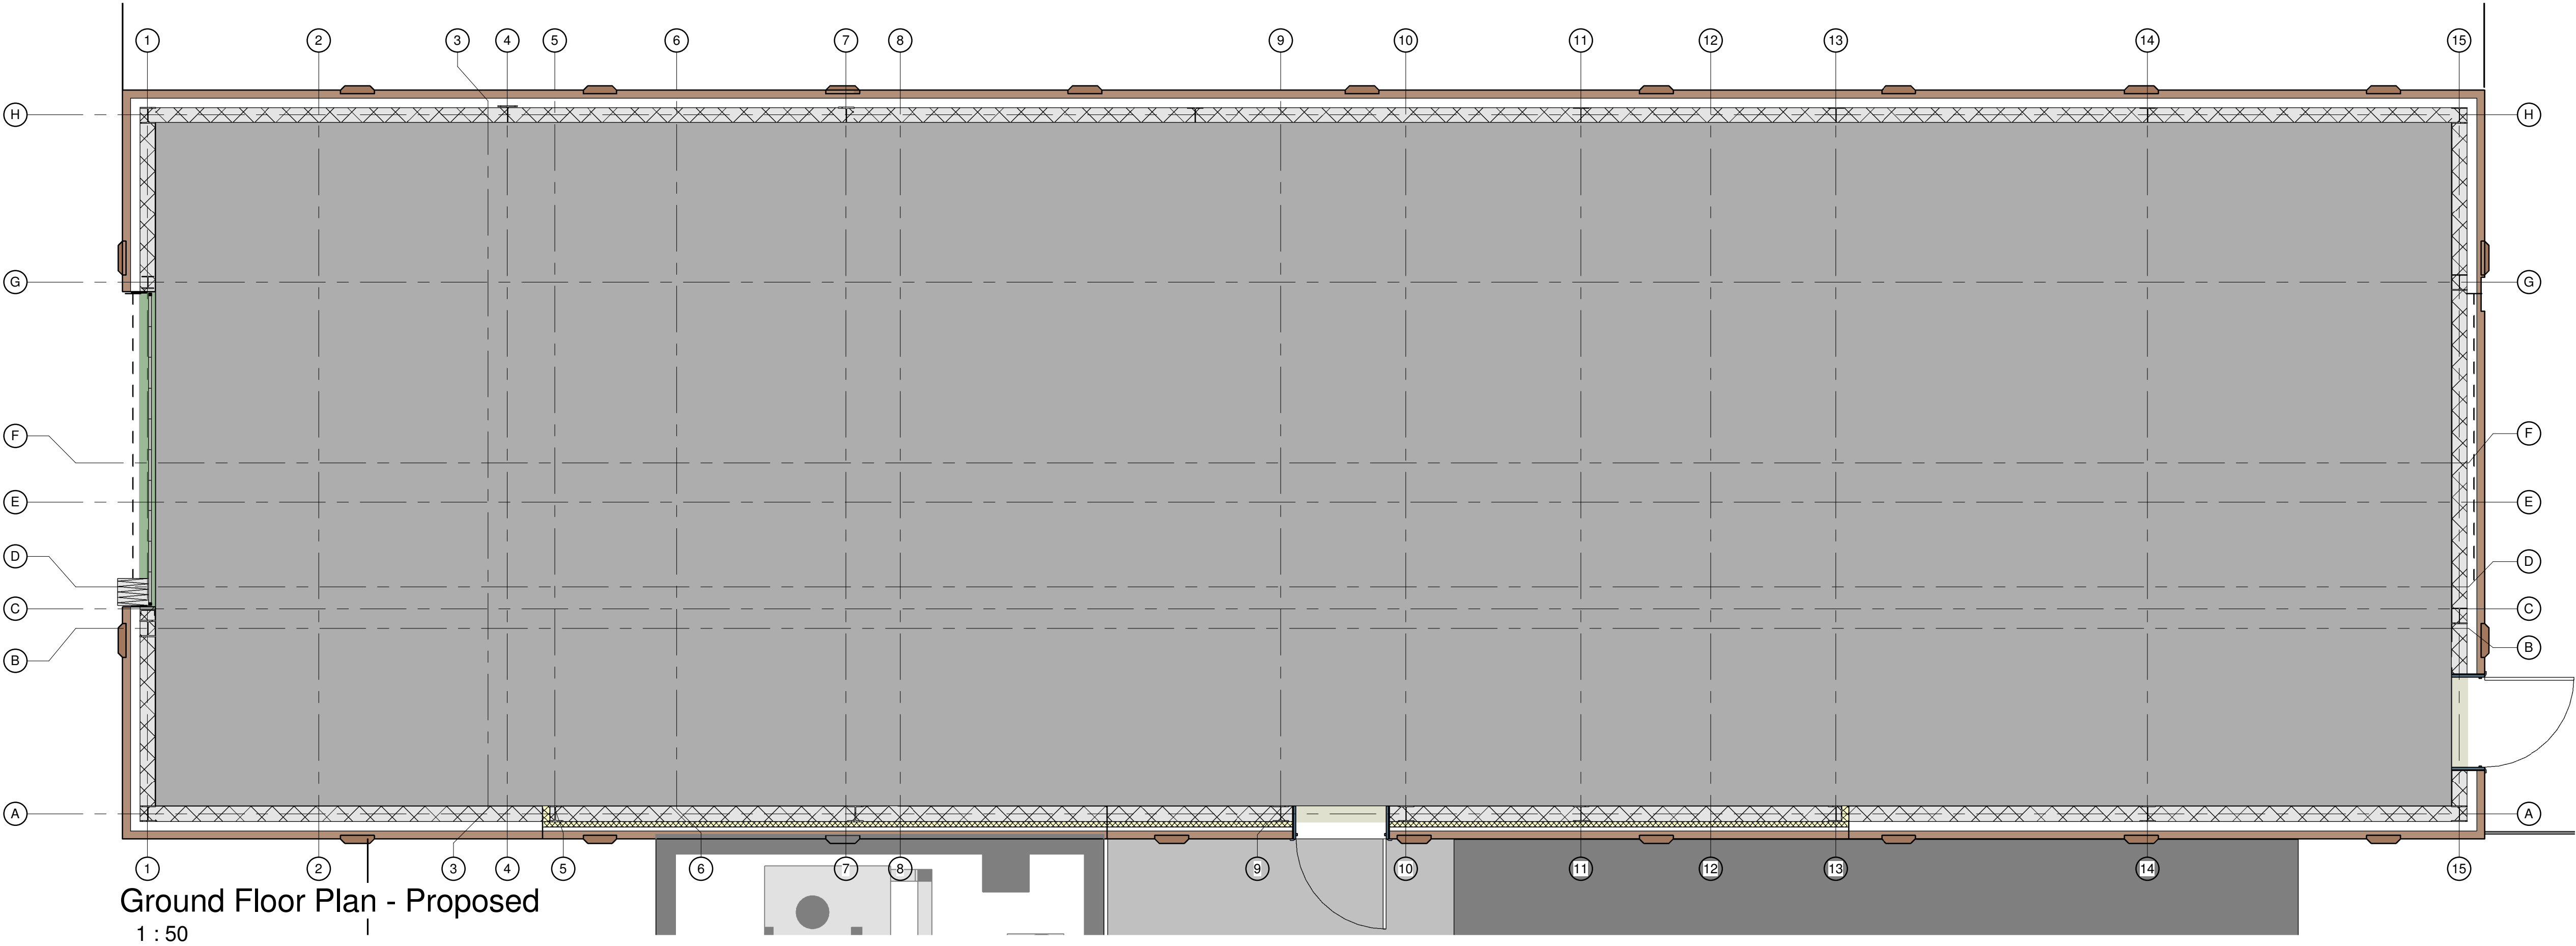

- Refer to MEP details and specifications for services and above ground drainage.
- Refer to SE details and specifications for structure.

Rev	Description	Issued by	Date
P0.1	Structure shown	CC	29/01/18
P0.2	Design layout revised	CC	30/01/18
P0.3	Design layout and doors revised	CC	08/02/18
P0.4	Grids, external doors and notes revised	CC	13/02/18
P0.5	Kitchen and toilets layout revised.Door ID-L01 added and door ID-F16 amended	CC	12/03/18
P0.6	Gate in eastern elevation removed; new wall and door on GE, doors FF amended	EC	15/08/19
P0.7	Room schedule removed	EC	22/08/19

WREXHAM MAGISTRATE
COURT CUSTODY BLOCK

job

Ground & First Floor GA Plans
- Proposed

Title

1 : 50

scale

@A1

drawn

CC

check

PK

approved

-

date

15/01/18

drawing number

3409_DGC_XX_XX_A_1003

rev

P0.7

DGC

DESIGN GROUP - CHESTER

architecture - project and cost management
Sedan House, Stanley Place
Chester, CH1 2LU
tel: 01244 329 356