

0m 2m 4m 6m 8m
VISUAL SCALE 1:100 @ A0

This drawing is a C4 Projects and is not to be copied, reproduced or re-distributed without the prior written permission of the originator.

The originator shall have no responsibility for any liability, loss, cost, damage or expense arising from or resulting from the use of this document other than for its intended purpose on the project.

This drawing shall be used in conjunction with all other relevant drawings, specifications and associated documentation. Any discrepancies, errors or omissions shall be reported to the originator before proceeding with work.

All dimensions are to be checked on site by the contractor prior to proceeding with any work. This drawing shall not be scaled to ascertain any dimensions, work to figured dimensions only.

DISCLAIMER

When this drawing is issued in CAD, it is an uncontrolled version issued for information only. It is the responsibility of the originator to ensure that any document is controlled and that any version is properly controlled.

SOFTWARE INTEROPERABILITY

C4 Projects prepared this drawing using AutoCAD (2021). C4 Projects does not accept liability for any loss or degradation of any information held in the drawing resulting from the translation from the original (as issued) to any other format or from the subsequent saving of it in any other programme.

Hazard Identification


ref	hazard	date
-----	--------	------

Materials Legend


Number	Material
01	Precast concrete edge beam to perimeter of building below cladding.
02	Vertical trapezoidal 32-1000 built-up cladding system, Mattin Grey (BS-1825).
03	Vertical trapezoidal 32-1000 built-up cladding system in Silver (RAL 9006).
05	PVC cladding and associated rainwater goods and drainage system or similar approved in Mattin Grey (RAL 7016).
06	Steel personnel doors with anti-vandal ironmongery - door colour to match surrounding cladding. Internal finish White.
07	Steel personnel doors with anti-vandal ironmongery - door colour to match surrounding cladding. Internal finish White.
08	Steel personnel doors with anti-vandal ironmongery - door colour to match surrounding cladding. Internal finish White.
09	Steel personnel doors with anti-vandal ironmongery - door colour to match surrounding cladding. Internal finish White.
10	Existing canopy relocated.




1 Clywedog Road Elevation
1:100

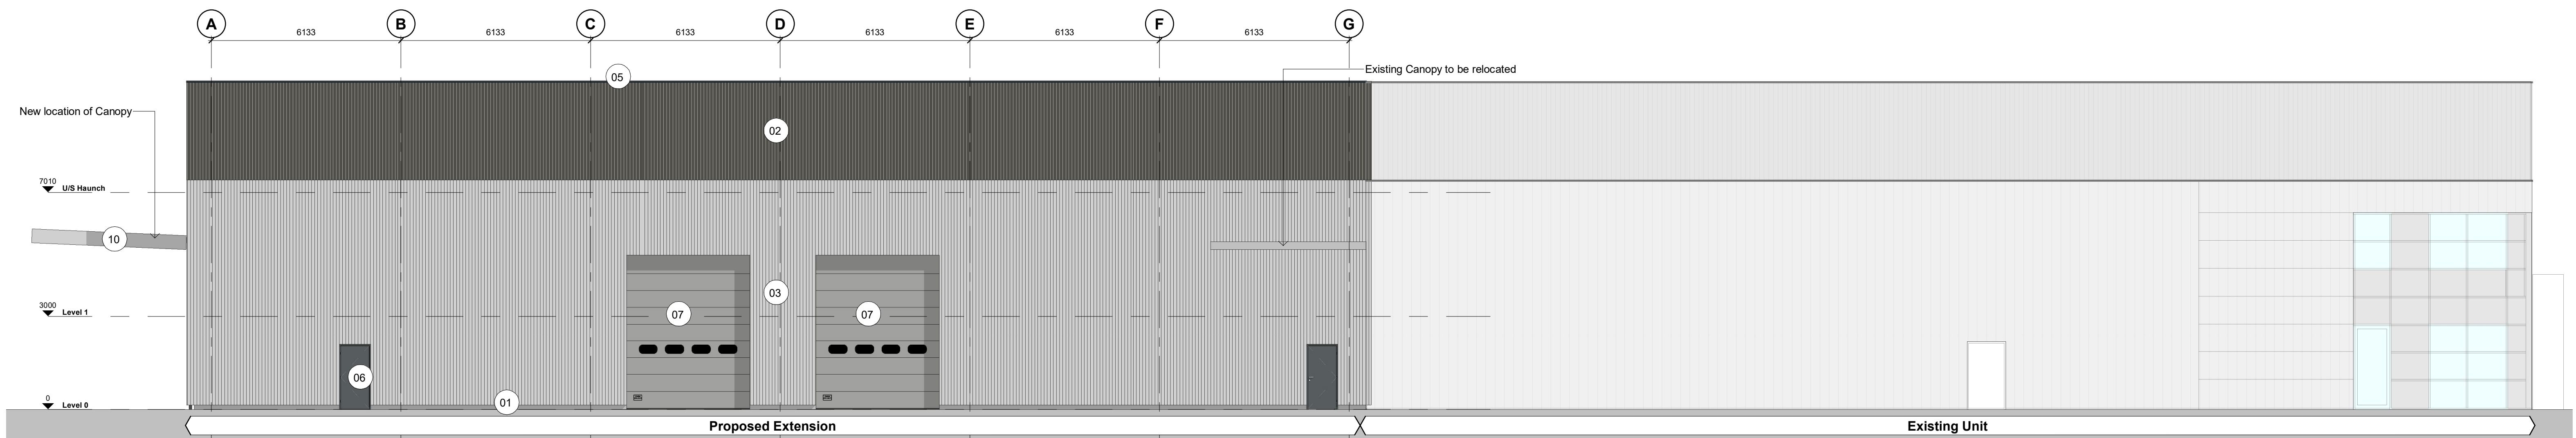

2 Service Yard Elevation
1:100

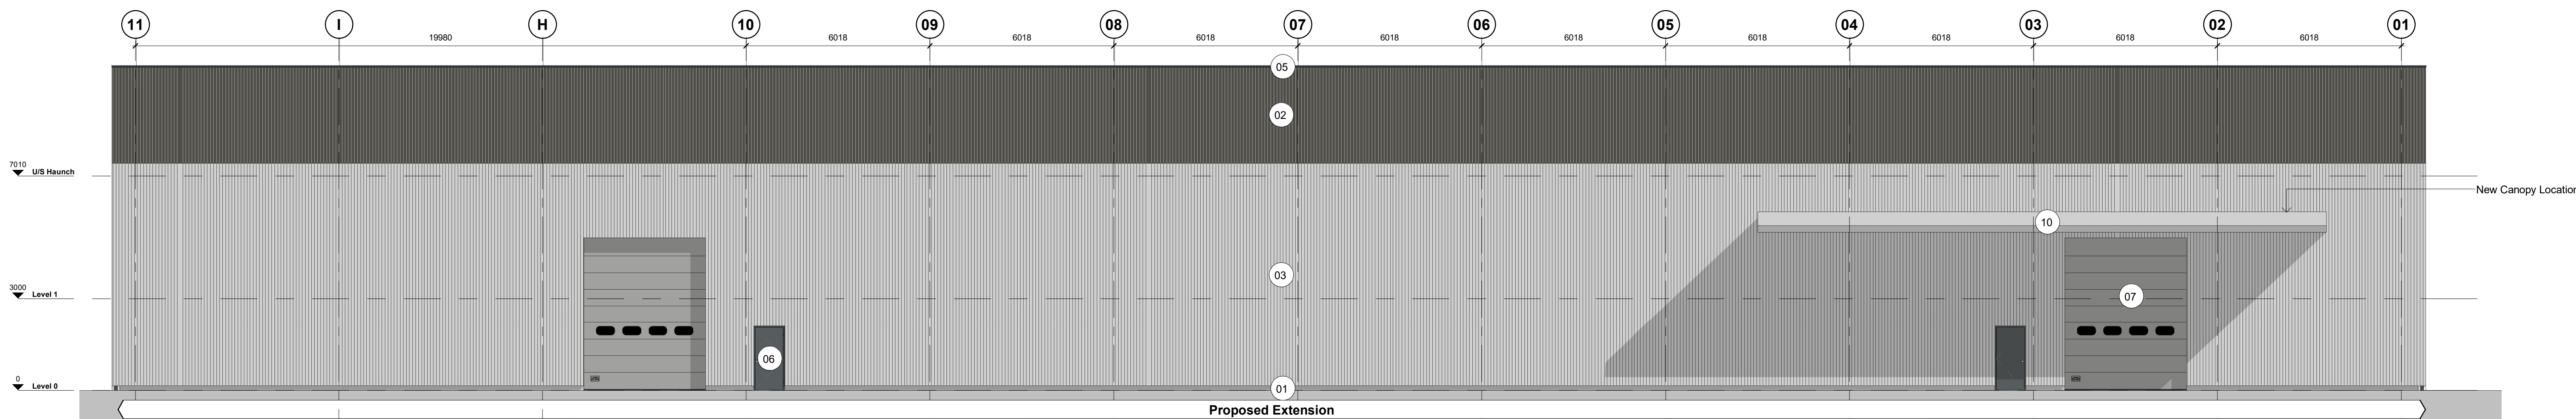

3 Main Elevation
1:100

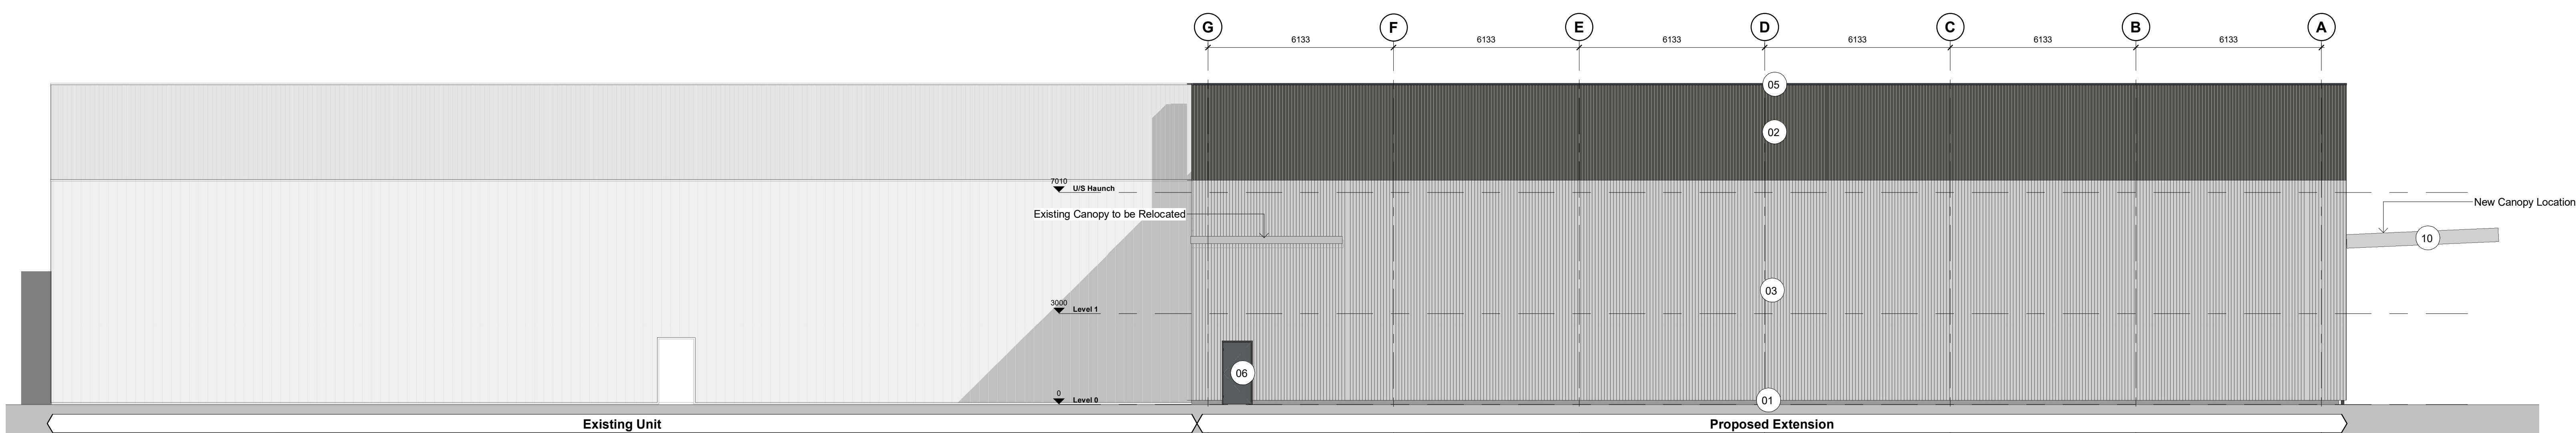

4 Boundary Elevation
1:100

P2 Updated Following Comments SH 20.02.19 DC
P1 First Issue of Drawing RJ 11.02.19 DC

Rev	Revision Details	Drawn	Date	Checked
-----	------------------	-------	------	---------

C4 Projects
The Chapel, Old Cherry Lane,
Lymington, Wiltshire,
W11 1TA
T: 01262 721 852
E: info@c4projects.co.uk
www.c4projects.co.uk

Project Management • Architecture • Building Surveying • Cost Consultancy

Client
Tension Control Bolts Ltd

Project
TCB Facility Extension
TCB House, Clywedog Road South, Wrexham
Industrial Estate, Wrexham, LL13 9XS

Drawing Title
GA Elevations as Proposed

Status Purpose of Issue
S2 SUITABLE FOR INFORMATION

Drawn by	RJ	Created	11.02.19
----------	----	---------	----------

C4 Job no.	18138	Scale	1:100 @ A0
------------	-------	-------	------------

Rev	18138-C4C-B1-ZZ-DR-A-2100	P2
-----	---------------------------	----