



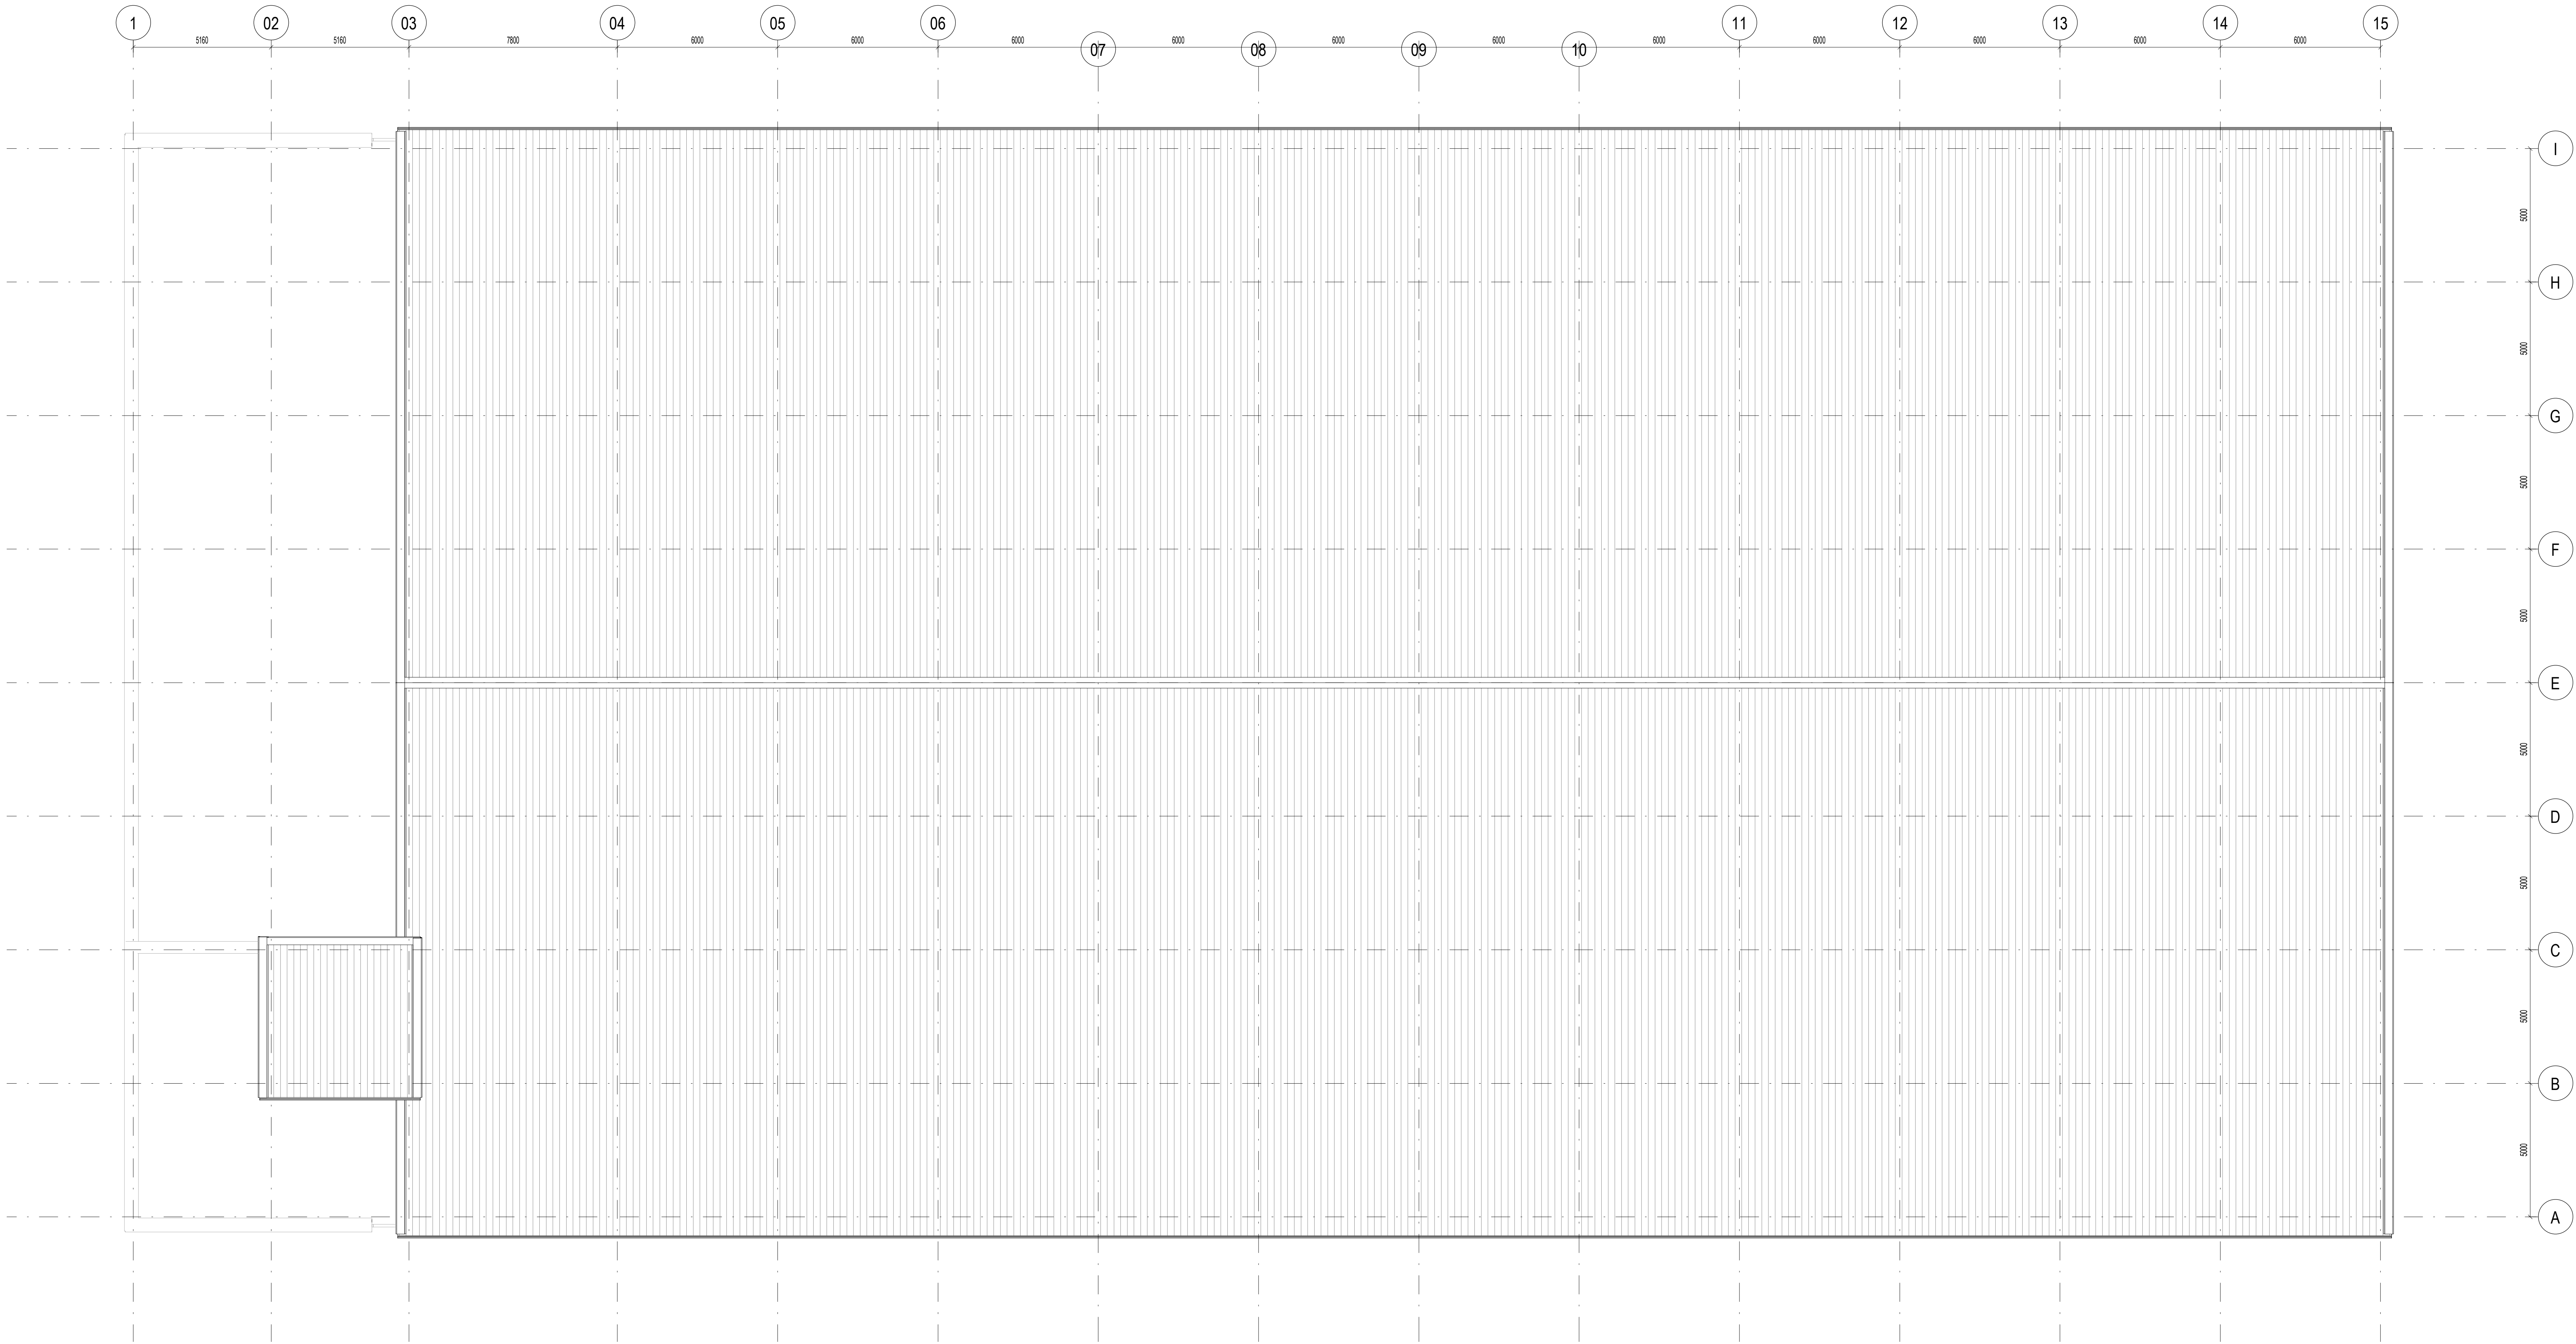

P2	Building control issue (CR) (KOH)	17/02/2019
REV	Initial issue (CR) (KOH)	26/02/2019
REV	DESCRIPTION DRAWN BY CHECKED BY APPROVED BY	DATE
1	RBA PLAN OF WORK 2019 WORKSTAGE	LEVEL OF MODEL DEFINITION (LMD)

PURPOSE OF ISSUE: SUITABLE FOR... BS1182 STATUS APPROVAL

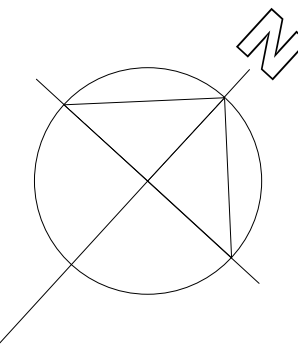

CARDIFF 029 2052 8140
LONDON 0207 138 3560
WREXHAM 01978 357 887
www.lawray.co.uk

CUSTOMER
ESL Commercial Ltd

PROJECT TITLE
ESL HQ Wrexham Industrial Estate

DRAWING TITLE
ROOF LAYOUT

PROJECT No. 1879 SCALE @ A0 1:100

DRAWING No. PROJECT ORGANISATION VOLUME - LEVEL - TYPE - RISK - CLASSIFICATION REVISION
ESL-LAW-X-U04-DFF-AR-061005 P2

DO NOT SCALE Any discrepancy or query concerning this drawing should be referred to the Author. Copyright © LAWRAY LIMITED
Registered Office: Overton, Wrexham, Cheshire, CH1 3JH Reg. Co. No. 2754176 VAT No. 154 746 81