


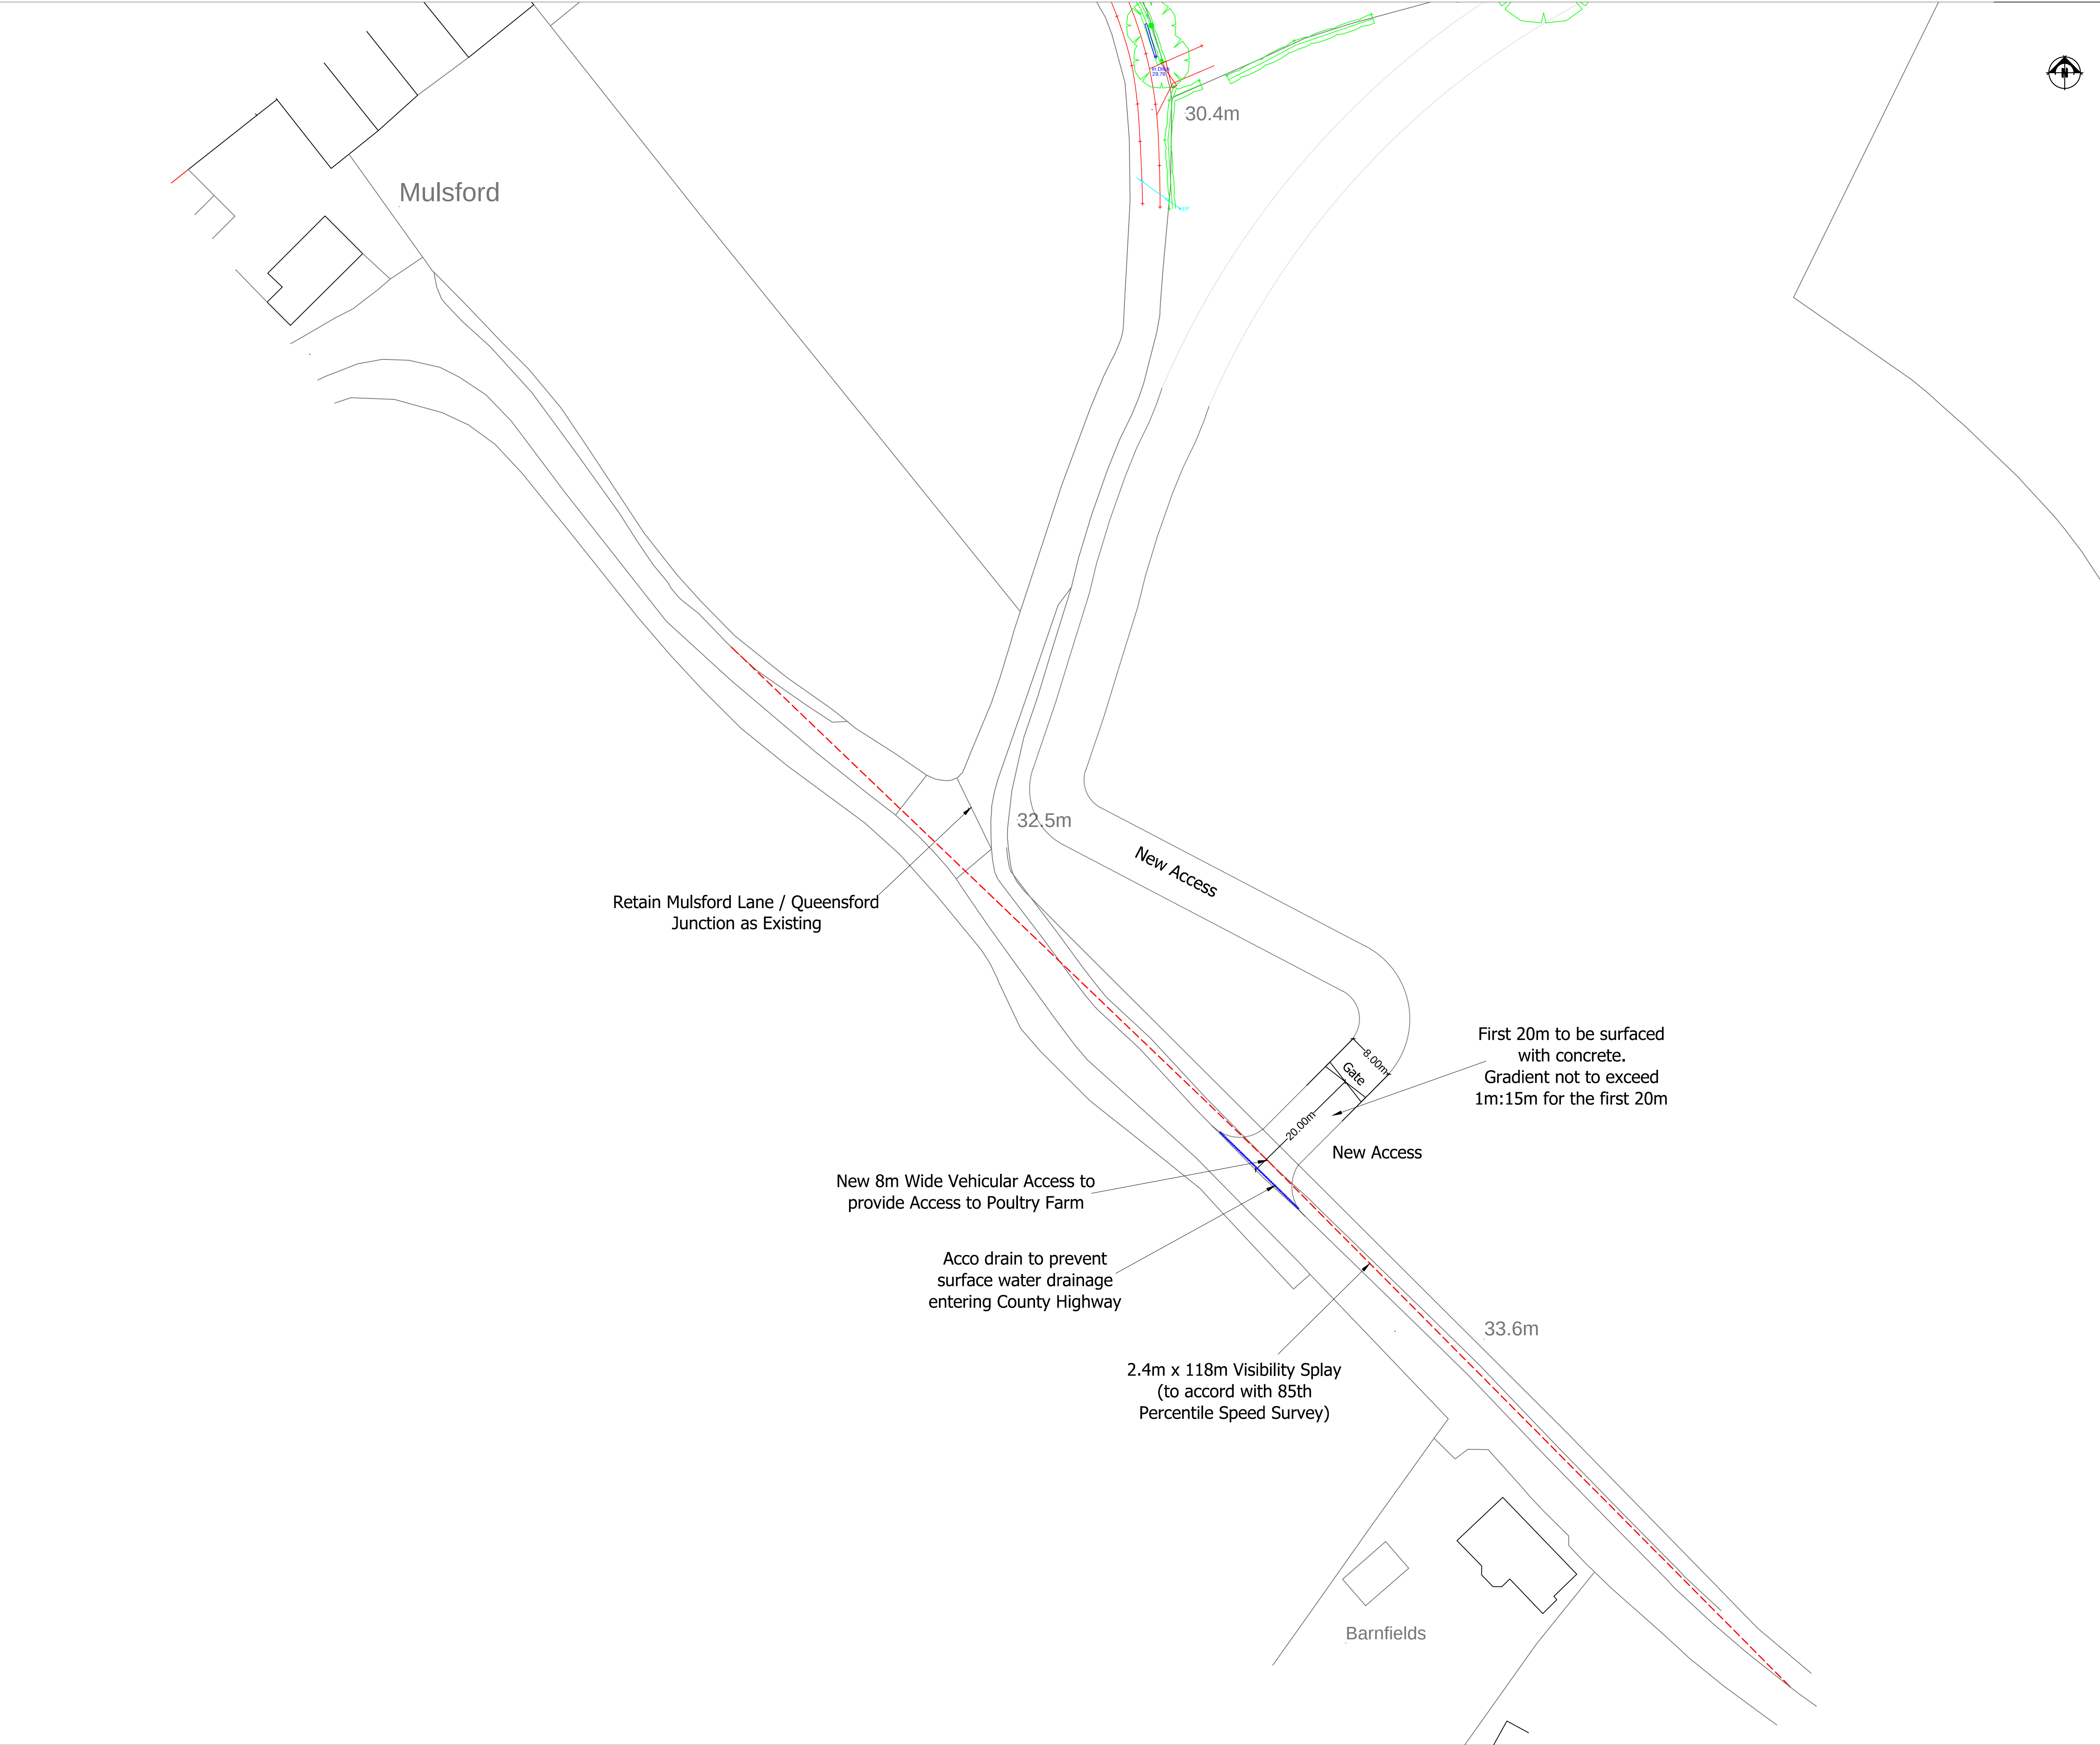

THIS DRAWING IS TO BE READ IN CONJUNCTION WITH ALL RELATED DRAWINGS. ALL DIMENSIONS MUST BE CHECKED AND VERIFIED ON SITE BEFORE COMMENCING ANY WORK OR PRODUCING SHOP DRAWINGS. THE ORIGINATOR SHOULD BE NOTIFIED IMMEDIATELY OF ANY DISCREPANCY. THIS DRAWING IS COPYRIGHT AND REMAINS THE PROPERTY ROGER PARRY & PARTNERS.

KEY

| Rev      | Description | Date | Dr by | App by |
|----------|-------------|------|-------|--------|
| Original | by          |      |       |        |



| Residential - Agricultural - Commercial |                                                    |
|-----------------------------------------|----------------------------------------------------|
| Job                                     | Proposed grain store extension                     |
| Title                                   | Proposed Highway Plan                              |
| Location                                | Mulford Farm<br>Mulford<br>Sarn Malpas<br>SY14 7LP |
| Client                                  | Huxley Farms                                       |
| Scales                                  | A1 @ 1:500                                         |
| Drawing No.                             | RJC-MZ63-Huxley-06                                 |
| Drawn by                                | AZ                                                 |
| Date 27/03/2019                         |                                                    |

HOGSTOW HALL, MINSTERLEY  
SHREWSBURY, SHROPSHIRE, SY5 0HZ  
Tel: 01743 791336 Fax: 01743 792770  
email: mail@rogerparry.net  
Web address: www.rogerparry.net  
Roger Parry & Partners LLP Partnership no: SC30201  
Registered Office England and Wales  
A list of members of the LLP is available at the above address.