


GROUND SECTIONS A-A  
BUILDING SECTION A2-A2

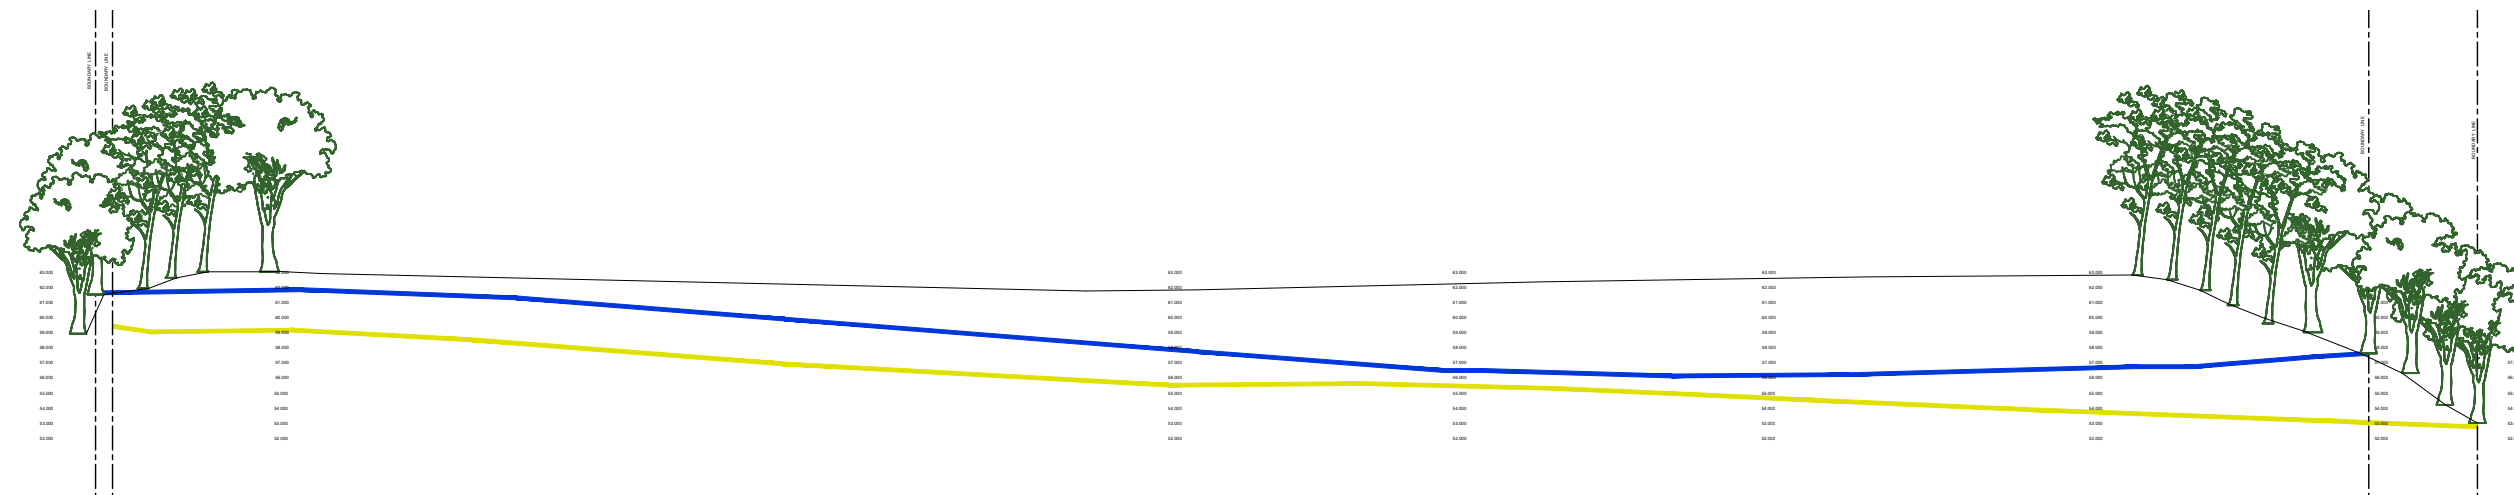

GROUND SECTIONS B-B


NOTES:

THIS DRAWING IS THE PROPERTY OF MCCORMICK ARCHITECTURE LTD AND COPYRIGHT IS RESERVED BY THEM. THE DRAWING IS NOT TO BE COPIED OR DISCLOSED BY OR TO ANY UNAUTHORISED PERSONS WITHOUT THE WRITTEN CONSENT OF MCCORMICK ARCHITECTURE LTD. DO NOT SCALE FROM THIS DRAWING. CONTRACTORS TO CHECK ALL DIMENSIONS ON SITE AND TO REPORT ANY DISCREPANCIES. ELECTRONIC ISSUE VERSIONS OF THIS DRAWING ARE NOT TO BE CHANGED BY RECIPIENTS OR 3rd PARTIES

NOTE:  
THIS DRAWING IS FOR OUTLINE PLANNING APPLICATION PURPOSES ONLY

- SECTION A1-A1
- SECTION A2-A2
- SECTION A3-A3
- SECTION B1-B1
- SECTION B2-B2

GROUND SECTIONS LOCATION KEY

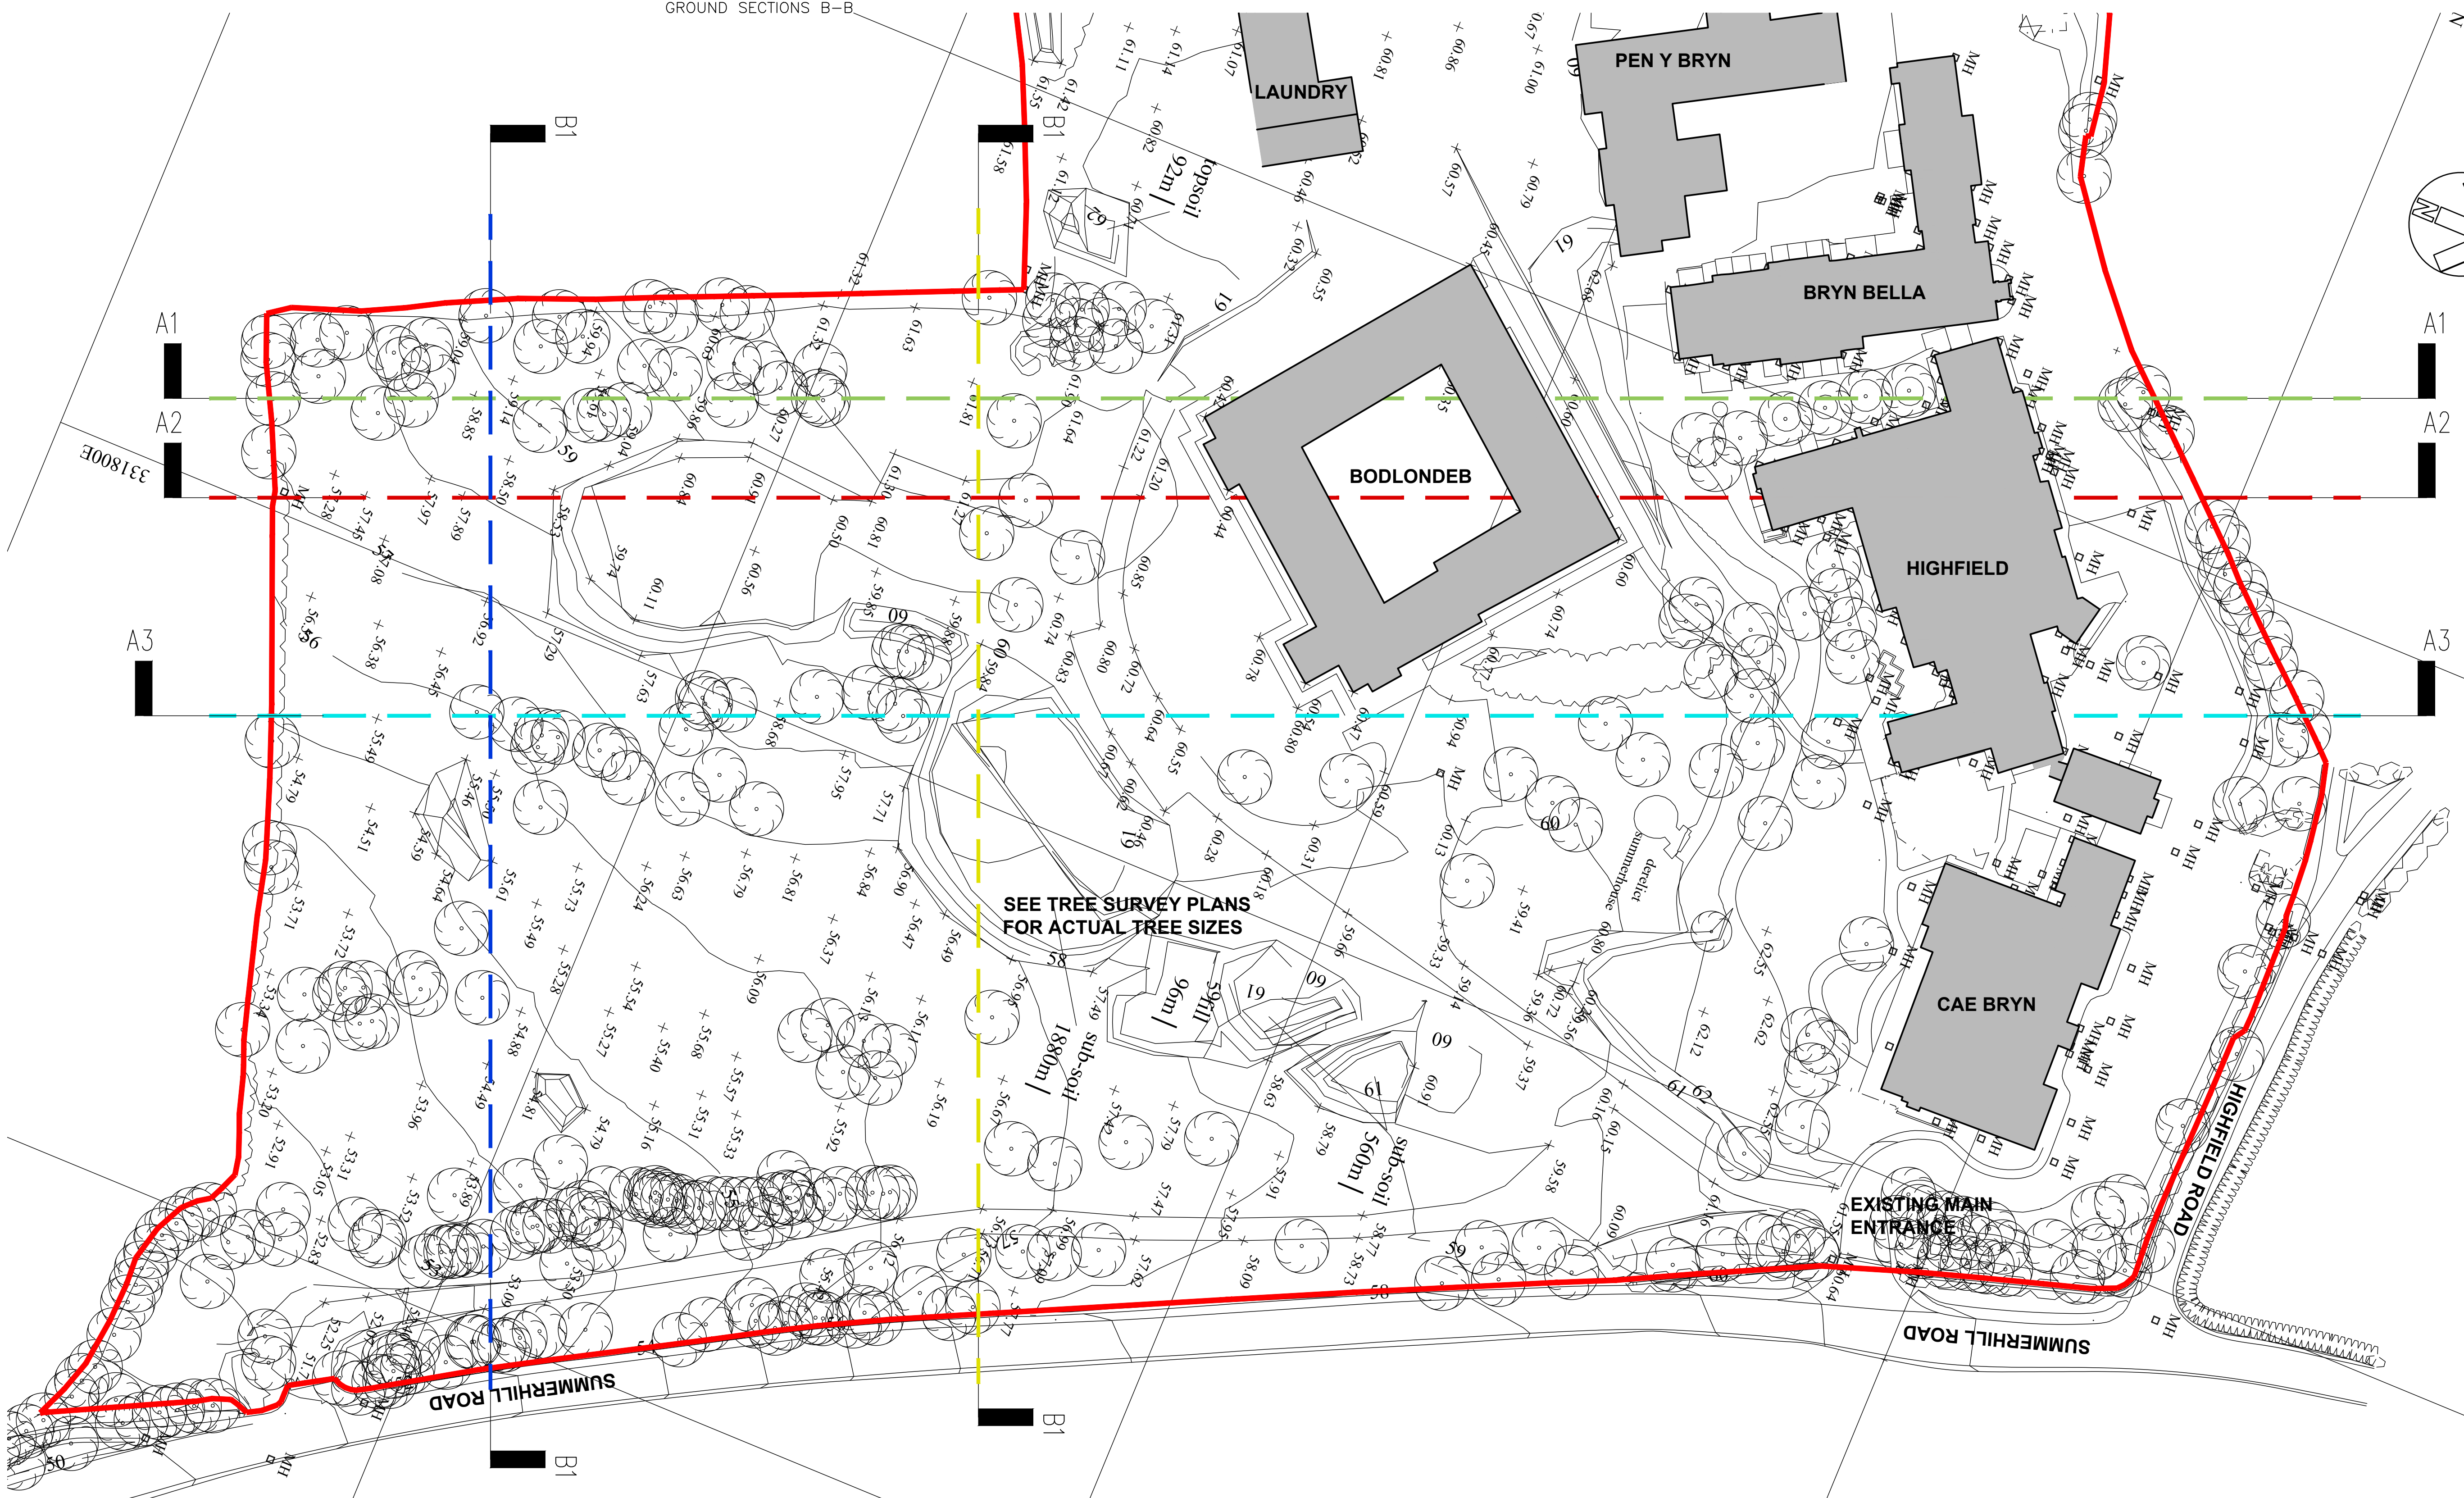

SEE TREE SURVEY PLANS  
FOR ACTUAL TREE SIZES

|   |        |                |           |
|---|--------|----------------|-----------|
| Revision: B                                                                                            | By: MR | Date: 2011/18  | Checkdown |
| NORTH POINT CORRECTION                                                                                 |        |                |           |
| Revision: A                                                                                            | By: MR | Date: 31/10/18 | Checkdown |
| ADD BUILDING NOTES, EXPAND PLAN EXTENTS, REMOVE DISCLAIMER, PREPARE DRAWING FOR OUTLINE PLANNING STAGE |        |                |           |

**MCCORMICK**  
ARCHITECTURE  
THE MOORINGS, ROWTON BRIDGE ROAD,  
CHRISTLETON, CHESTER, CH3 7AE  
TEL: 01244 332020  
email: info@mccormick-architecture.co.uk  
web: www.mccormick-architecture.co.uk

Client:  
**PENDINE PARK CARE ORGANISATION (Summerhill) Ltd**  
Project:  
DEVELOPMENT AT SUMMERHILL

Detail:  
SURVEY DRAWING  
EXISTING SITE SECTIONS

Status:  
FOR INFORMATION

|             |          |            |
|-------------|----------|------------|
| Drawn By:   | Date:    | Scale:     |
| MR          | 31.8.18  | 1:500 @ A1 |
| Checked By: | Date:    | Signature: |
| MR          | 31.8.18  | GMR        |
| Job No:     | Drp No:  | Revision:  |
| 4135/01     | A(050)04 | B          |