

NOTE

1. DO NOT SCALE FROM THIS DRAWING, WORK FROM FIGURED DIMENSIONS ONLY. ALL DIMENSIONS ARE IN MILLIMETRES AND ALL LEVELS ARE IN METRES ABOVE ORDNANCE DATUM U.N.O.
2. NO DEVIATION FROM THE DETAILS SHOWN ON THIS DRAWING WILL BE ALLOWED WITHOUT THE PRIOR PERMISSION IN WRITING.
3. THIS DRAWING IS TO BE READ IN CONJUNCTION WITH ALL RELEVANT ARCHITECTS, ENGINEERS AND SPECIALIST DRAWINGS AND SPECIFICATIONS.
4. THE SPECIFICATION IN ALL RESPECTS SHALL BE IN ACCORDANCE WITH THE CURRENT WREXHAM CBC SPECIFICATION AND CONSTRUCTION PUBLICATION IN FORCE IN THE COUNTY AT THE TIME OF CONSTRUCTION.


LEGEND

- HB2 HB2 KERB
- DK DROP KERB
- +XX.XX PROPOSED LEVELS
- XX:XX SLOPE LEVEL
- EXISTING DRAINAGE (AS SHOWN ON MUIR ASSOCIATES Ltd DRAWING DMS 620-200, REV P4)
- PROPOSED DRAINAGE

P02	SAB APPLICATION	DA	LLM	SBB	16.07.19
P01	ISSUED FOR INFORMATION	DA	LLM	SBB	14.05.19
REV	MODIFICATIONS	BY	RE	AP	DATE
PURPOSE OF ISSUE FOR INFORMATION				STATUS S2	
CLIENT: M+L INVESTMENT PARTNERSHIPS LTD					
PROJECT: ABBEY ROAD, WREXHAM					
TITLE: SAB APPLICATION					
DRAWN BY DA		REVIEWED BY LLM		AUTHORISED BY SBB	
				SCALE @ A2 1:250	
DATE 14.05.2019		JOB REF: 3631		REVISION P02	
DRAWING NUMBER 3631-CAU-XX-XX-DR-C-5100					
Caulmert engineering environmental planning					

Registered Office: Intec, Parc Menai, Bangor, Gwynedd, LL57 4FG Company Registered No: 06716319

WWW.CAULMERT.COM

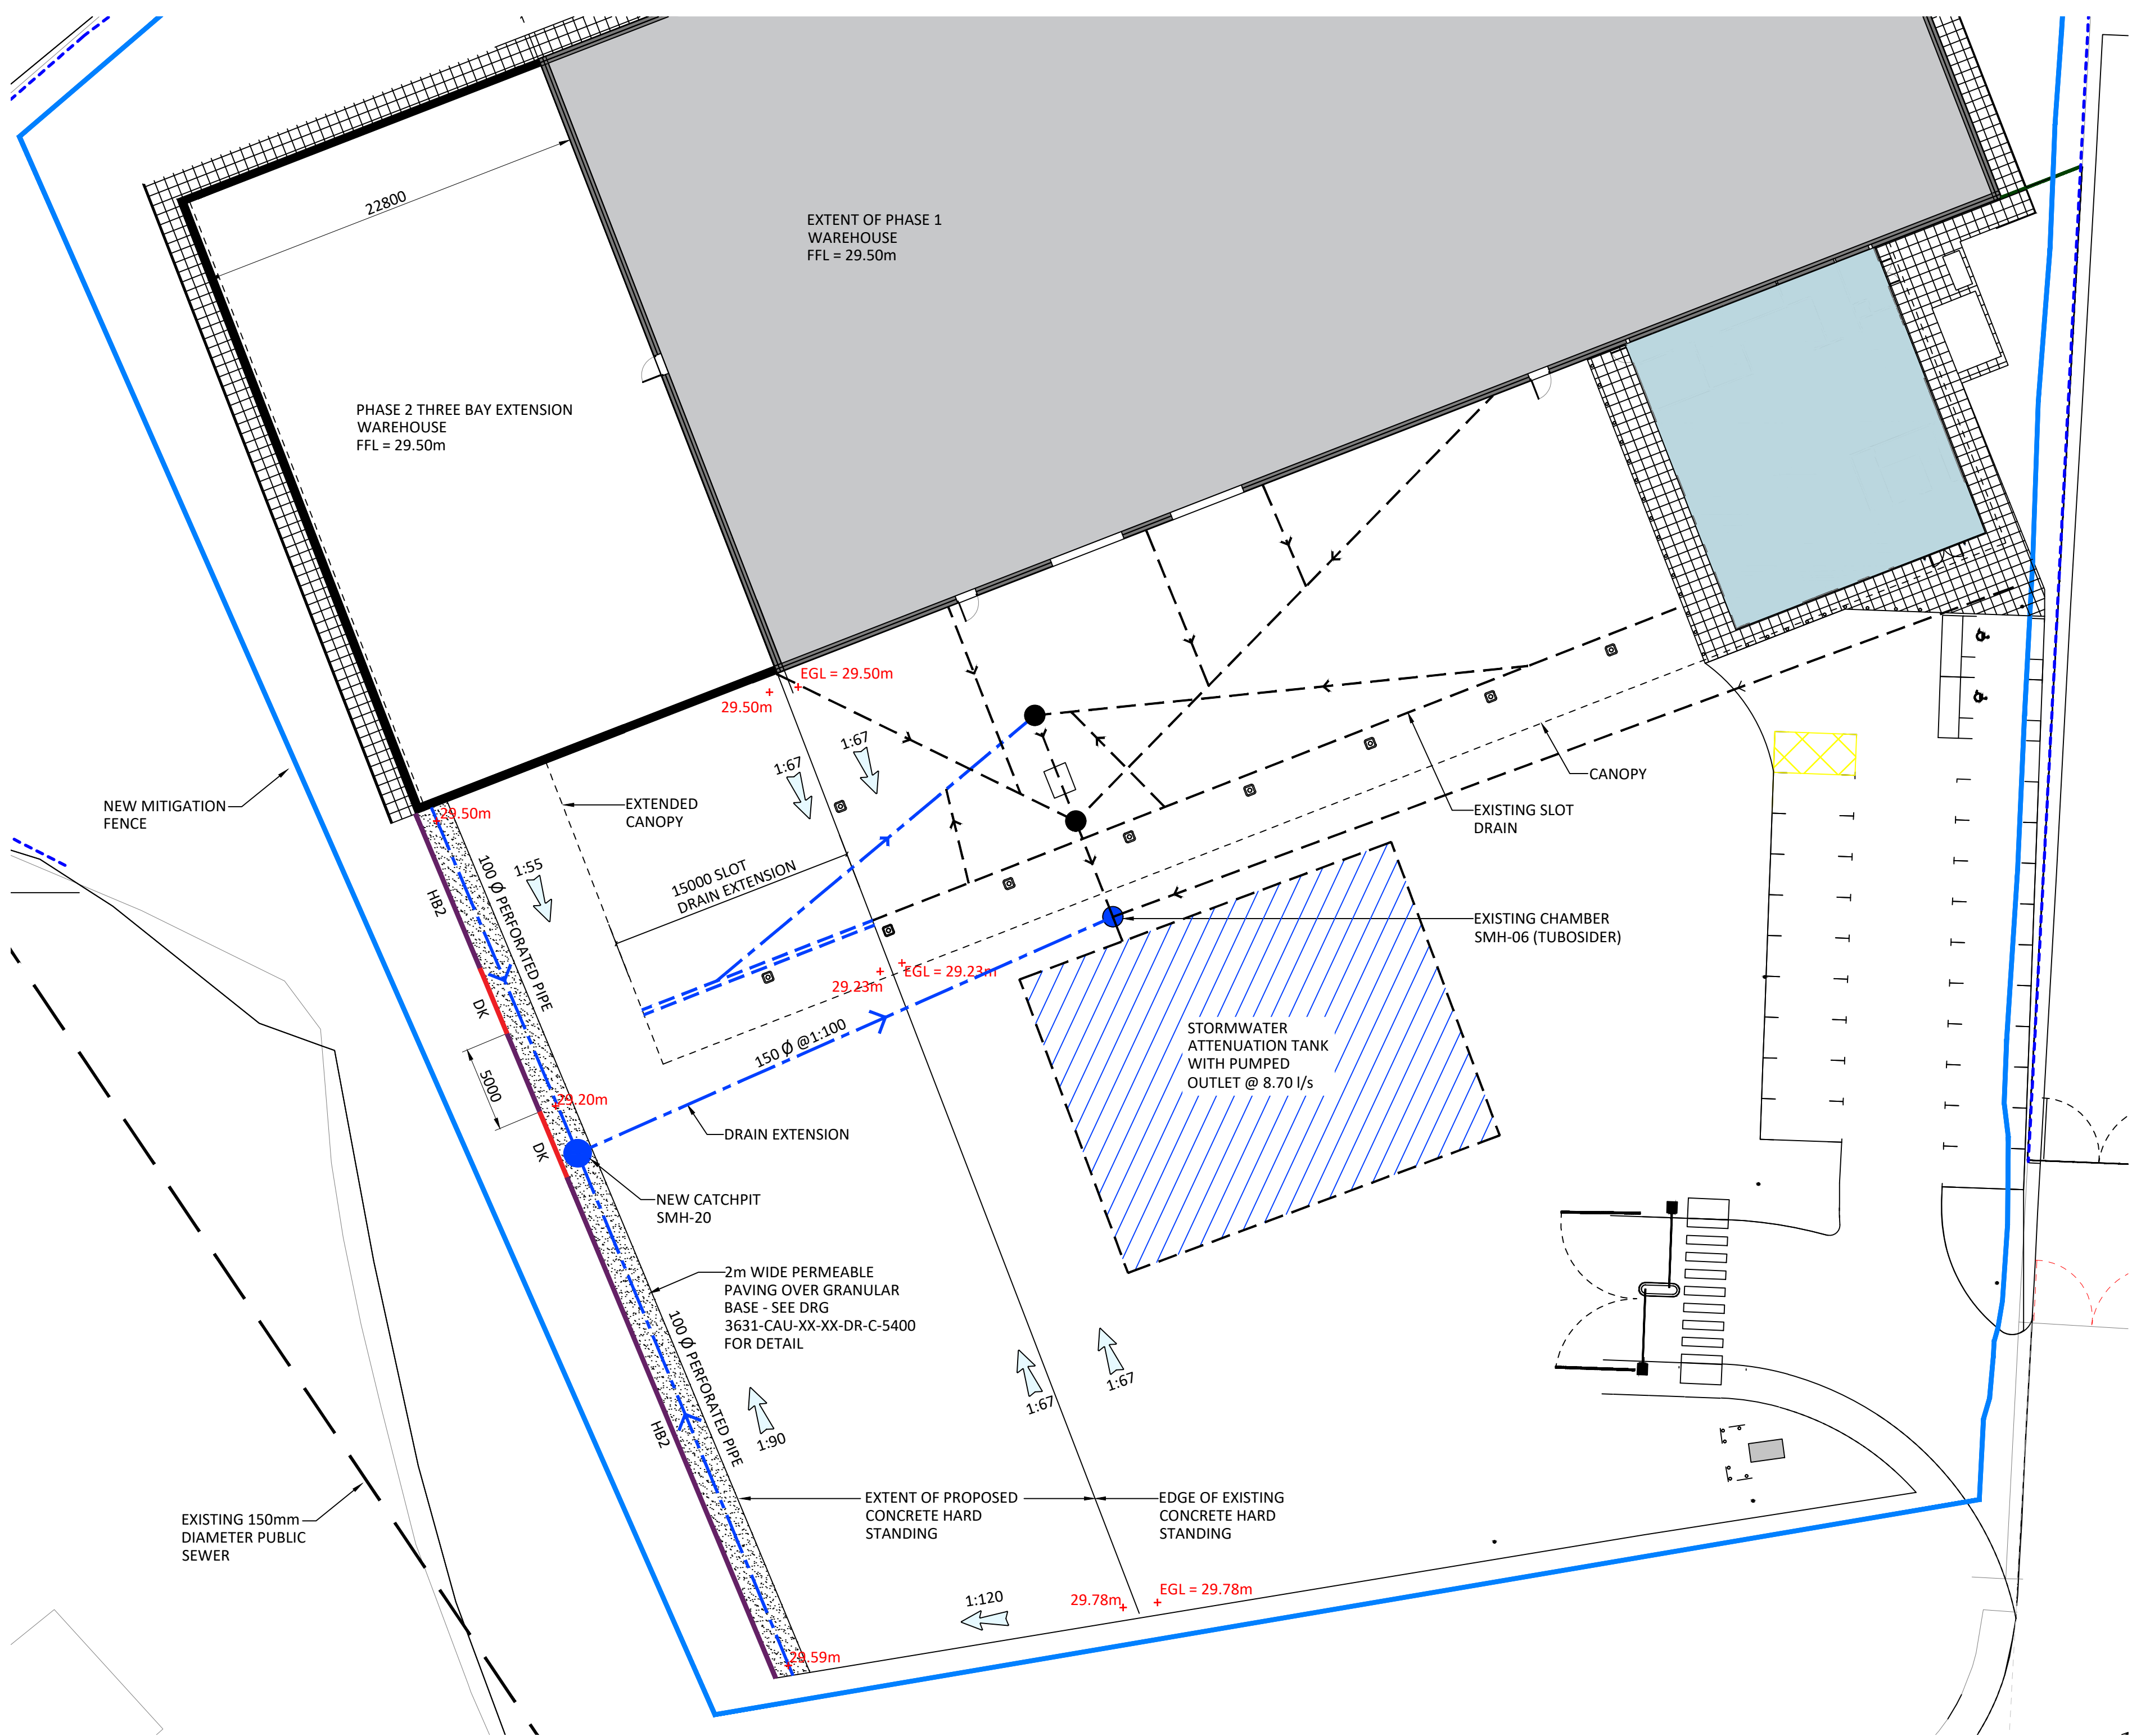

© COPYRIGHT CAULMERT LIMITED - NOT TO BE COPIED OR REPRODUCED IN ANY WAY OR FOR ANY PURPOSE WITHOUT PRIOR WRITTEN CONSENT FROM CAULMERT LIMITED