


Garth Road Elevation

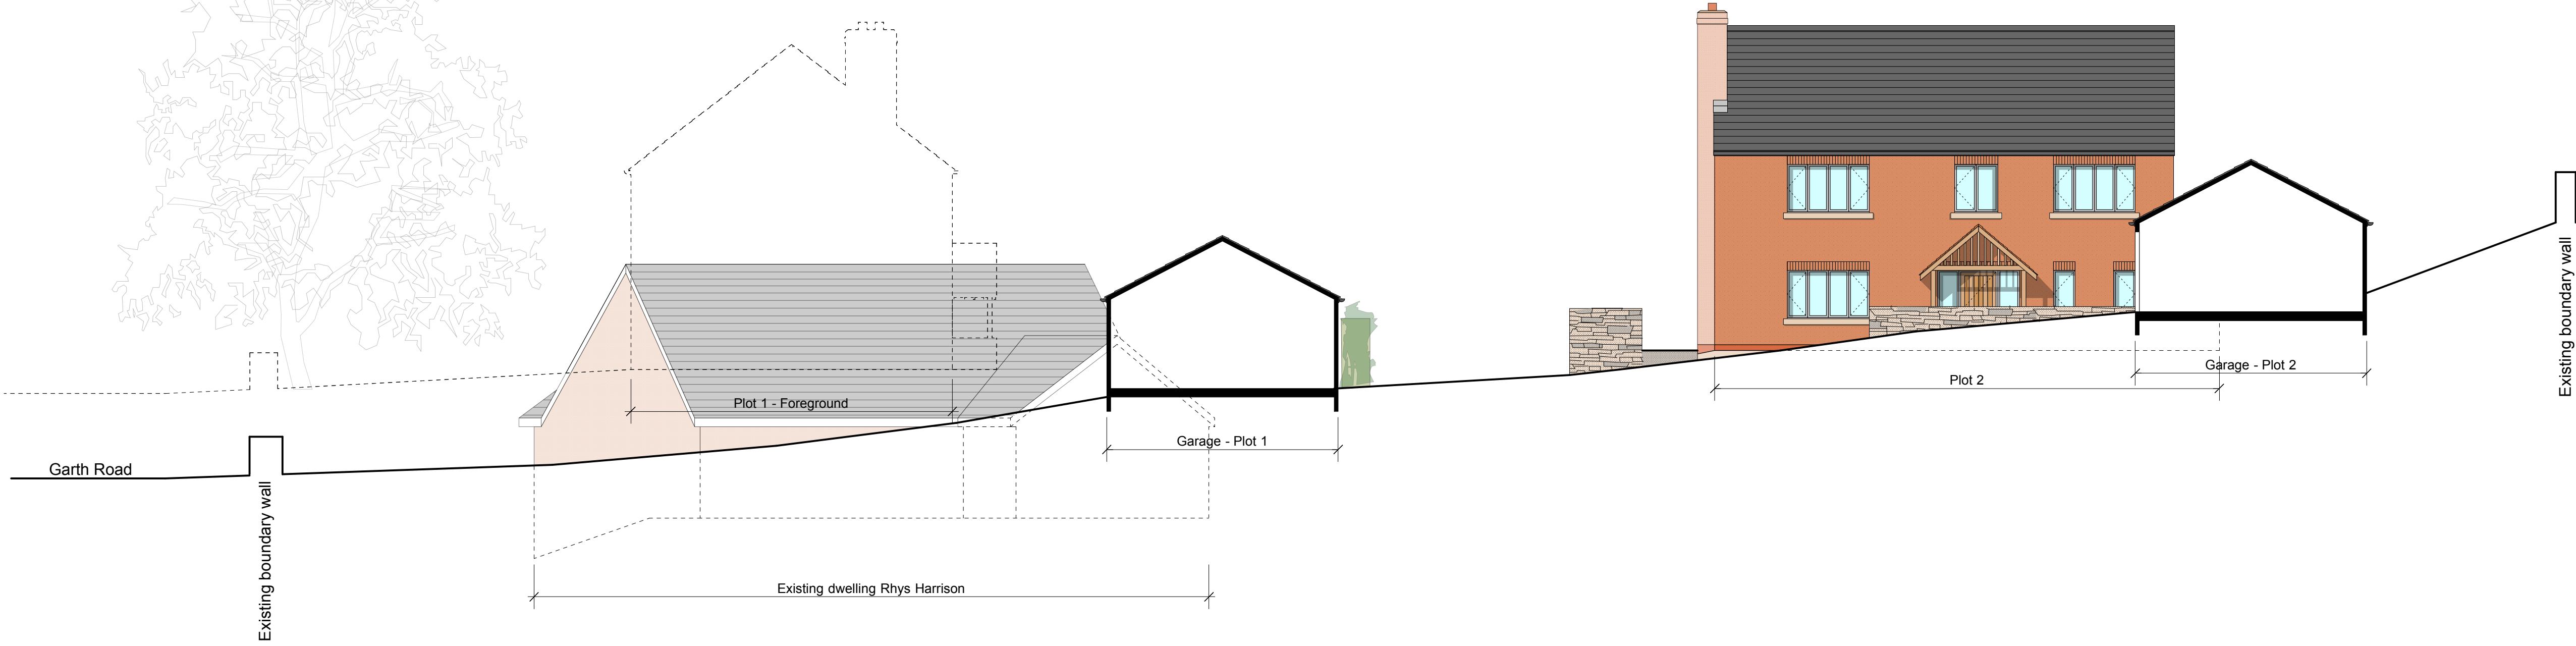

Site Section A-A



Site Section B-B

