


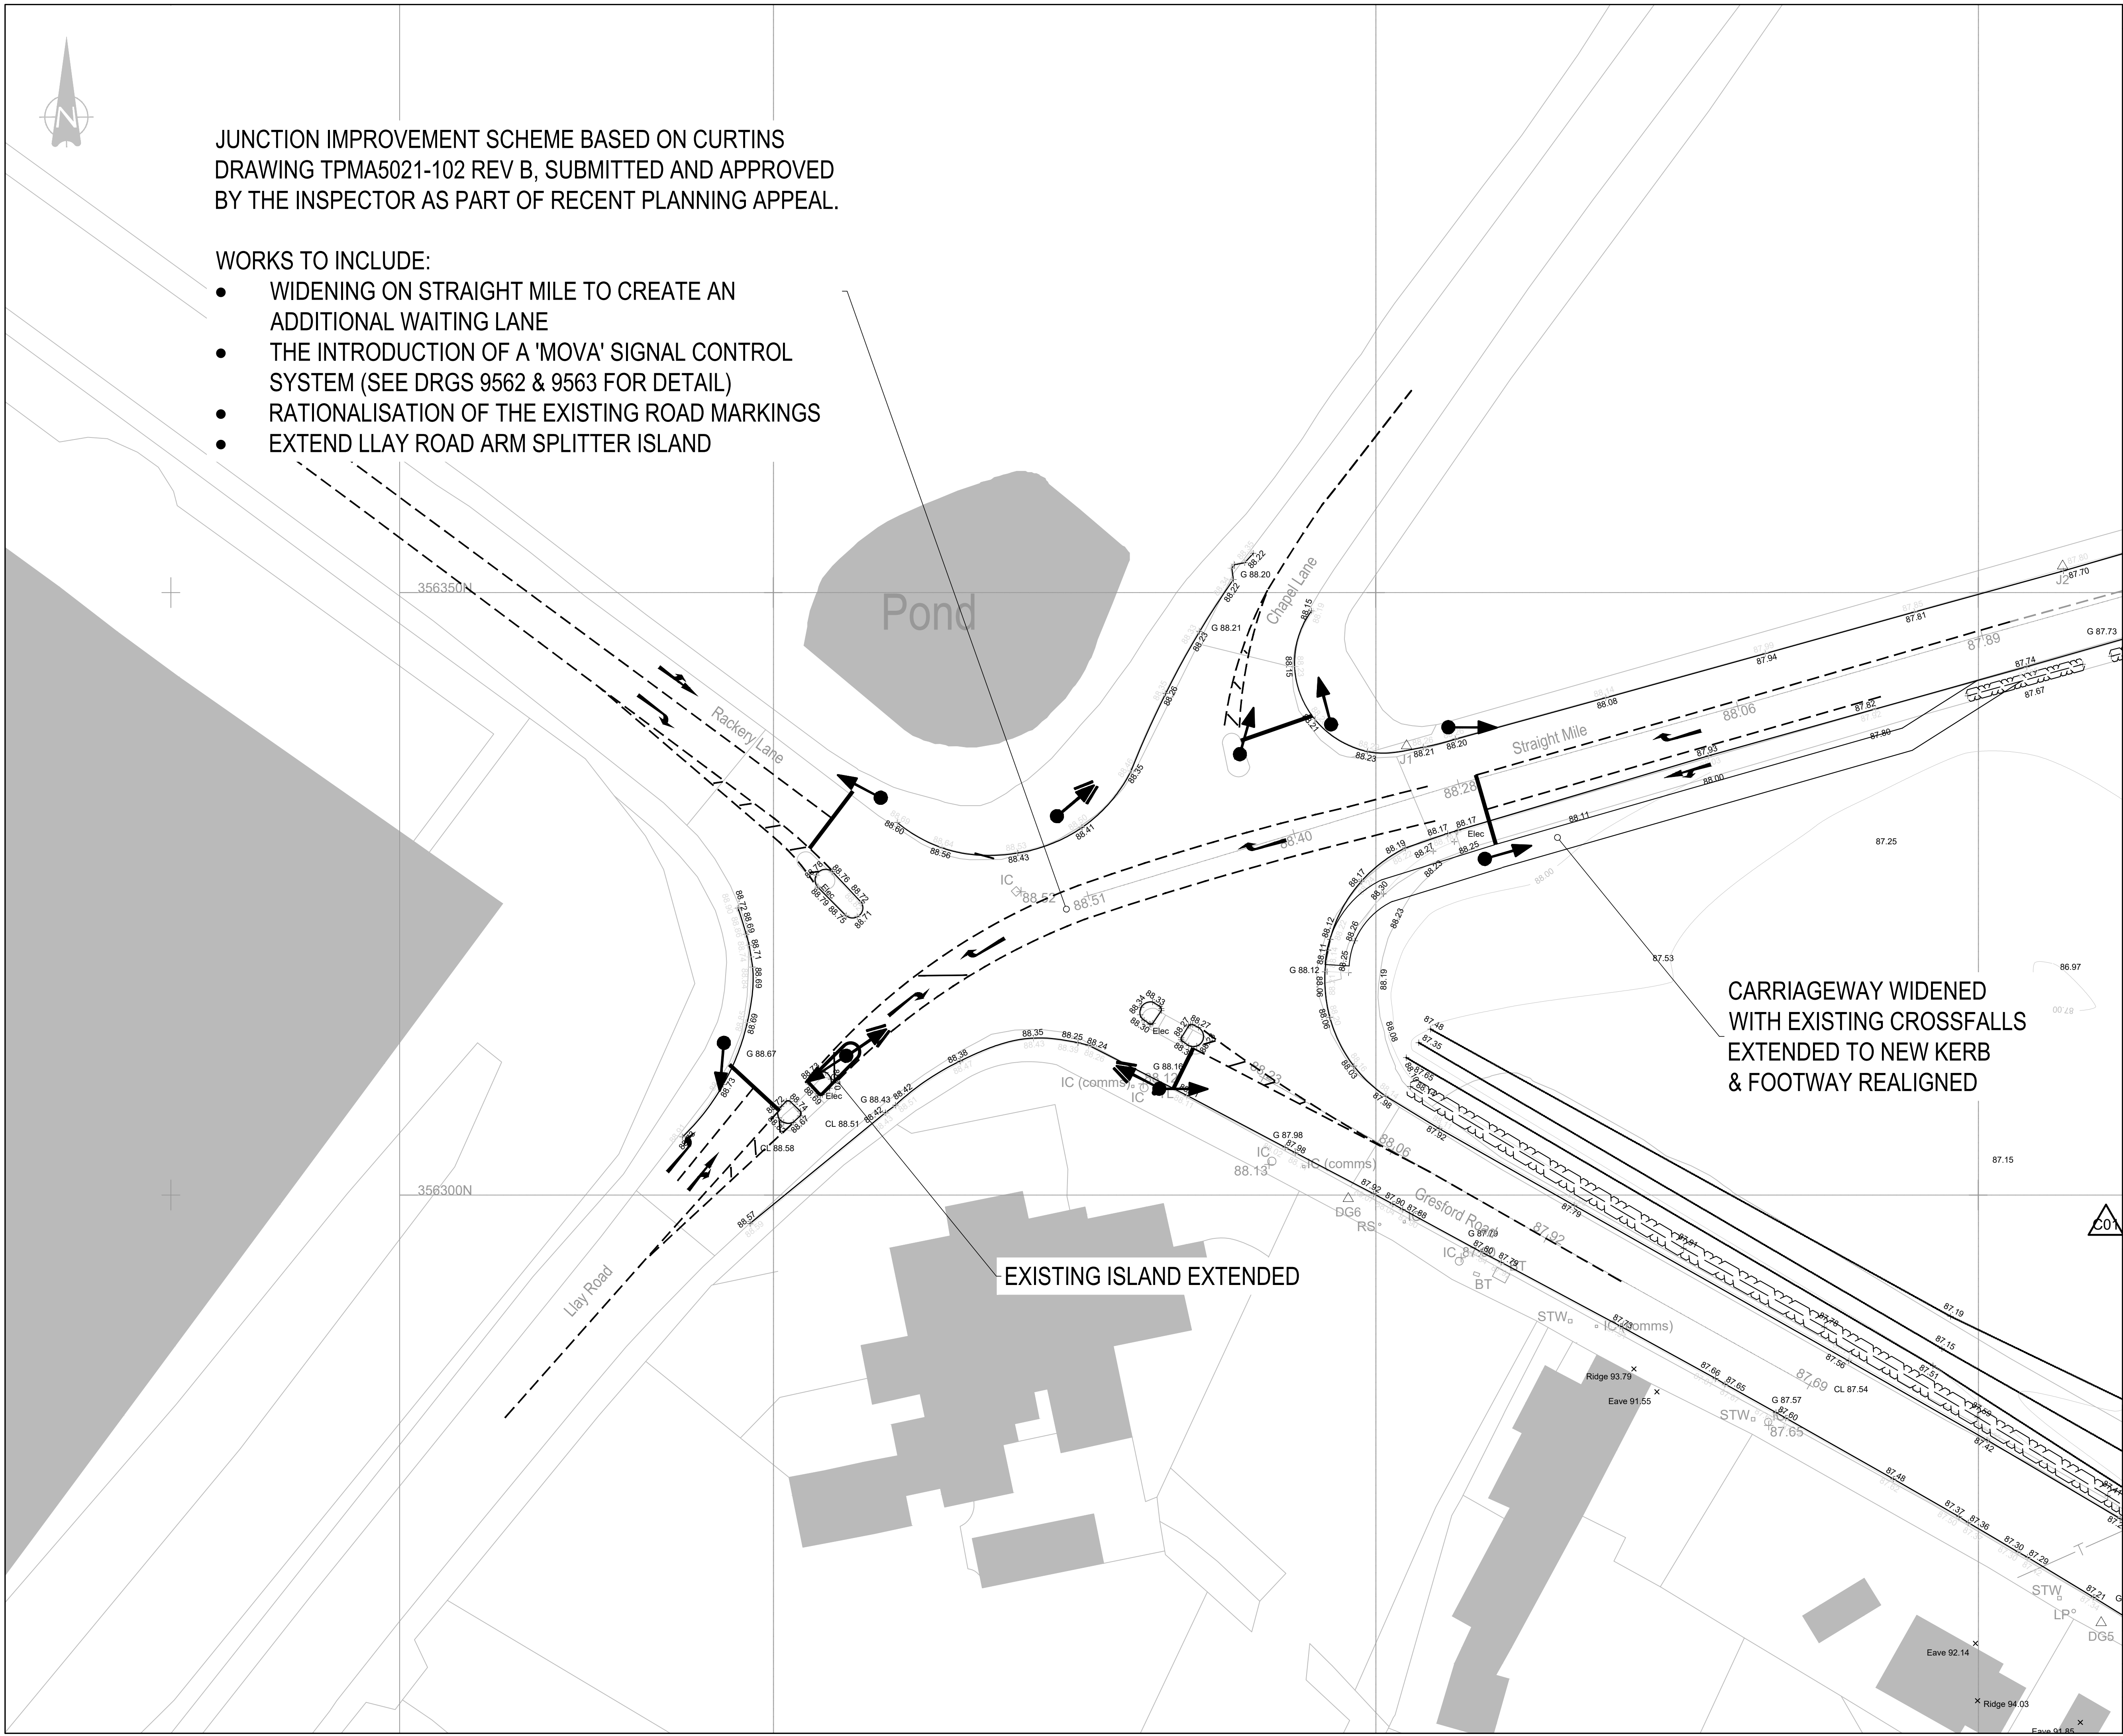

JUNCTION IMPROVEMENT SCHEME BASED ON CURTINS  
DRAWING TPMA5021-102 REV B, SUBMITTED AND APPROVED  
BY THE INSPECTOR AS PART OF RECENT PLANNING APPEAL.

WORKS TO INCLUDE:

- WIDENING ON STRAIGHT MILE TO CREATE AN  
ADDITIONAL WAITING LANE
- THE INTRODUCTION OF A 'MOVA' SIGNAL CONTROL  
SYSTEM (SEE DRGS 9562 & 9563 FOR DETAIL)
- RATIONALISATION OF THE EXISTING ROAD MARKINGS
- EXTEND LLAY ROAD ARM SPLITTER ISLAND



CARRIAGEWAY WIDENED  
WITH EXISTING CROSSFALLS  
EXTENDED TO NEW KERB  
& FOOTWAY REALIGNED

EXISTING ISLAND EXTENDED

GENERAL NOTES:

1. THIS DRAWING IS TO BE READ IN CONJUNCTION WITH ALL RELEVANT ARCHITECTS AND ENGINEERS DRAWINGS AND SPECIFICATIONS.
2. DO NOT SCALE THIS DRAWING. ANY AMBIGUITIES, OMISSIONS AND ERRORS ON DRAWINGS SHALL BE BROUGHT TO THE ENGINEERS ATTENTION IMMEDIATELY. ALL DIMENSIONS MUST BE CHECKED / VERIFIED ON SITE.
3. ALL DIMENSIONS ARE IN MILLIMETRES UNLESS NOTED OTHERWISE.
4. FOR GENERAL NOTES REFER TO DRAWING.

| Rev: | Description: | Date: | By: | Chkd: |
|------|--------------|-------|-----|-------|
|------|--------------|-------|-----|-------|



Merchant Exchange, 17-19 Whitworth Street West, Manchester, M1 5WG  
0161 236 2394  
manchester@curtins.com  
www.curtins.com

Civils & Structures • Transport Planning • Environmental • Infrastructure • Geotechnical • Conservation & Heritage • Principal Designer  
Birmingham • Bristol • Cambridge • Cardiff • Douglas • Dublin • Edinburgh • Glasgow • Kentish • Leeds • Liverpool • London • Manchester • Nottingham

Status: **ISSUED FOR CONSTRUCTION APPROVAL** **S4**

Project: **GRESFORD ROAD LLAY**

Orig Title: **CROWN CROSSROADS  
GENERAL ARRANGEMENT**

|                                              |             |           |              |             |             |                    |      |
|----------------------------------------------|-------------|-----------|--------------|-------------|-------------|--------------------|------|
| Size:                                        | Date:       | Drawn By: | Designed By: | Checked By: |             |                    |      |
| A1                                           | 17/01/2019  | RM        | LK           | RM          |             |                    |      |
| Scale:                                       | 1:250       |           |              |             |             |                    |      |
| Project No:                                  | Originator: | Zone:     | Level:       | Type:       | Discipline: | Category / Number: | Rev: |
| 065665 - CUR - ZZ - XX - DR - D - 9561 - C01 |             |           |              |             |             |                    |      |