


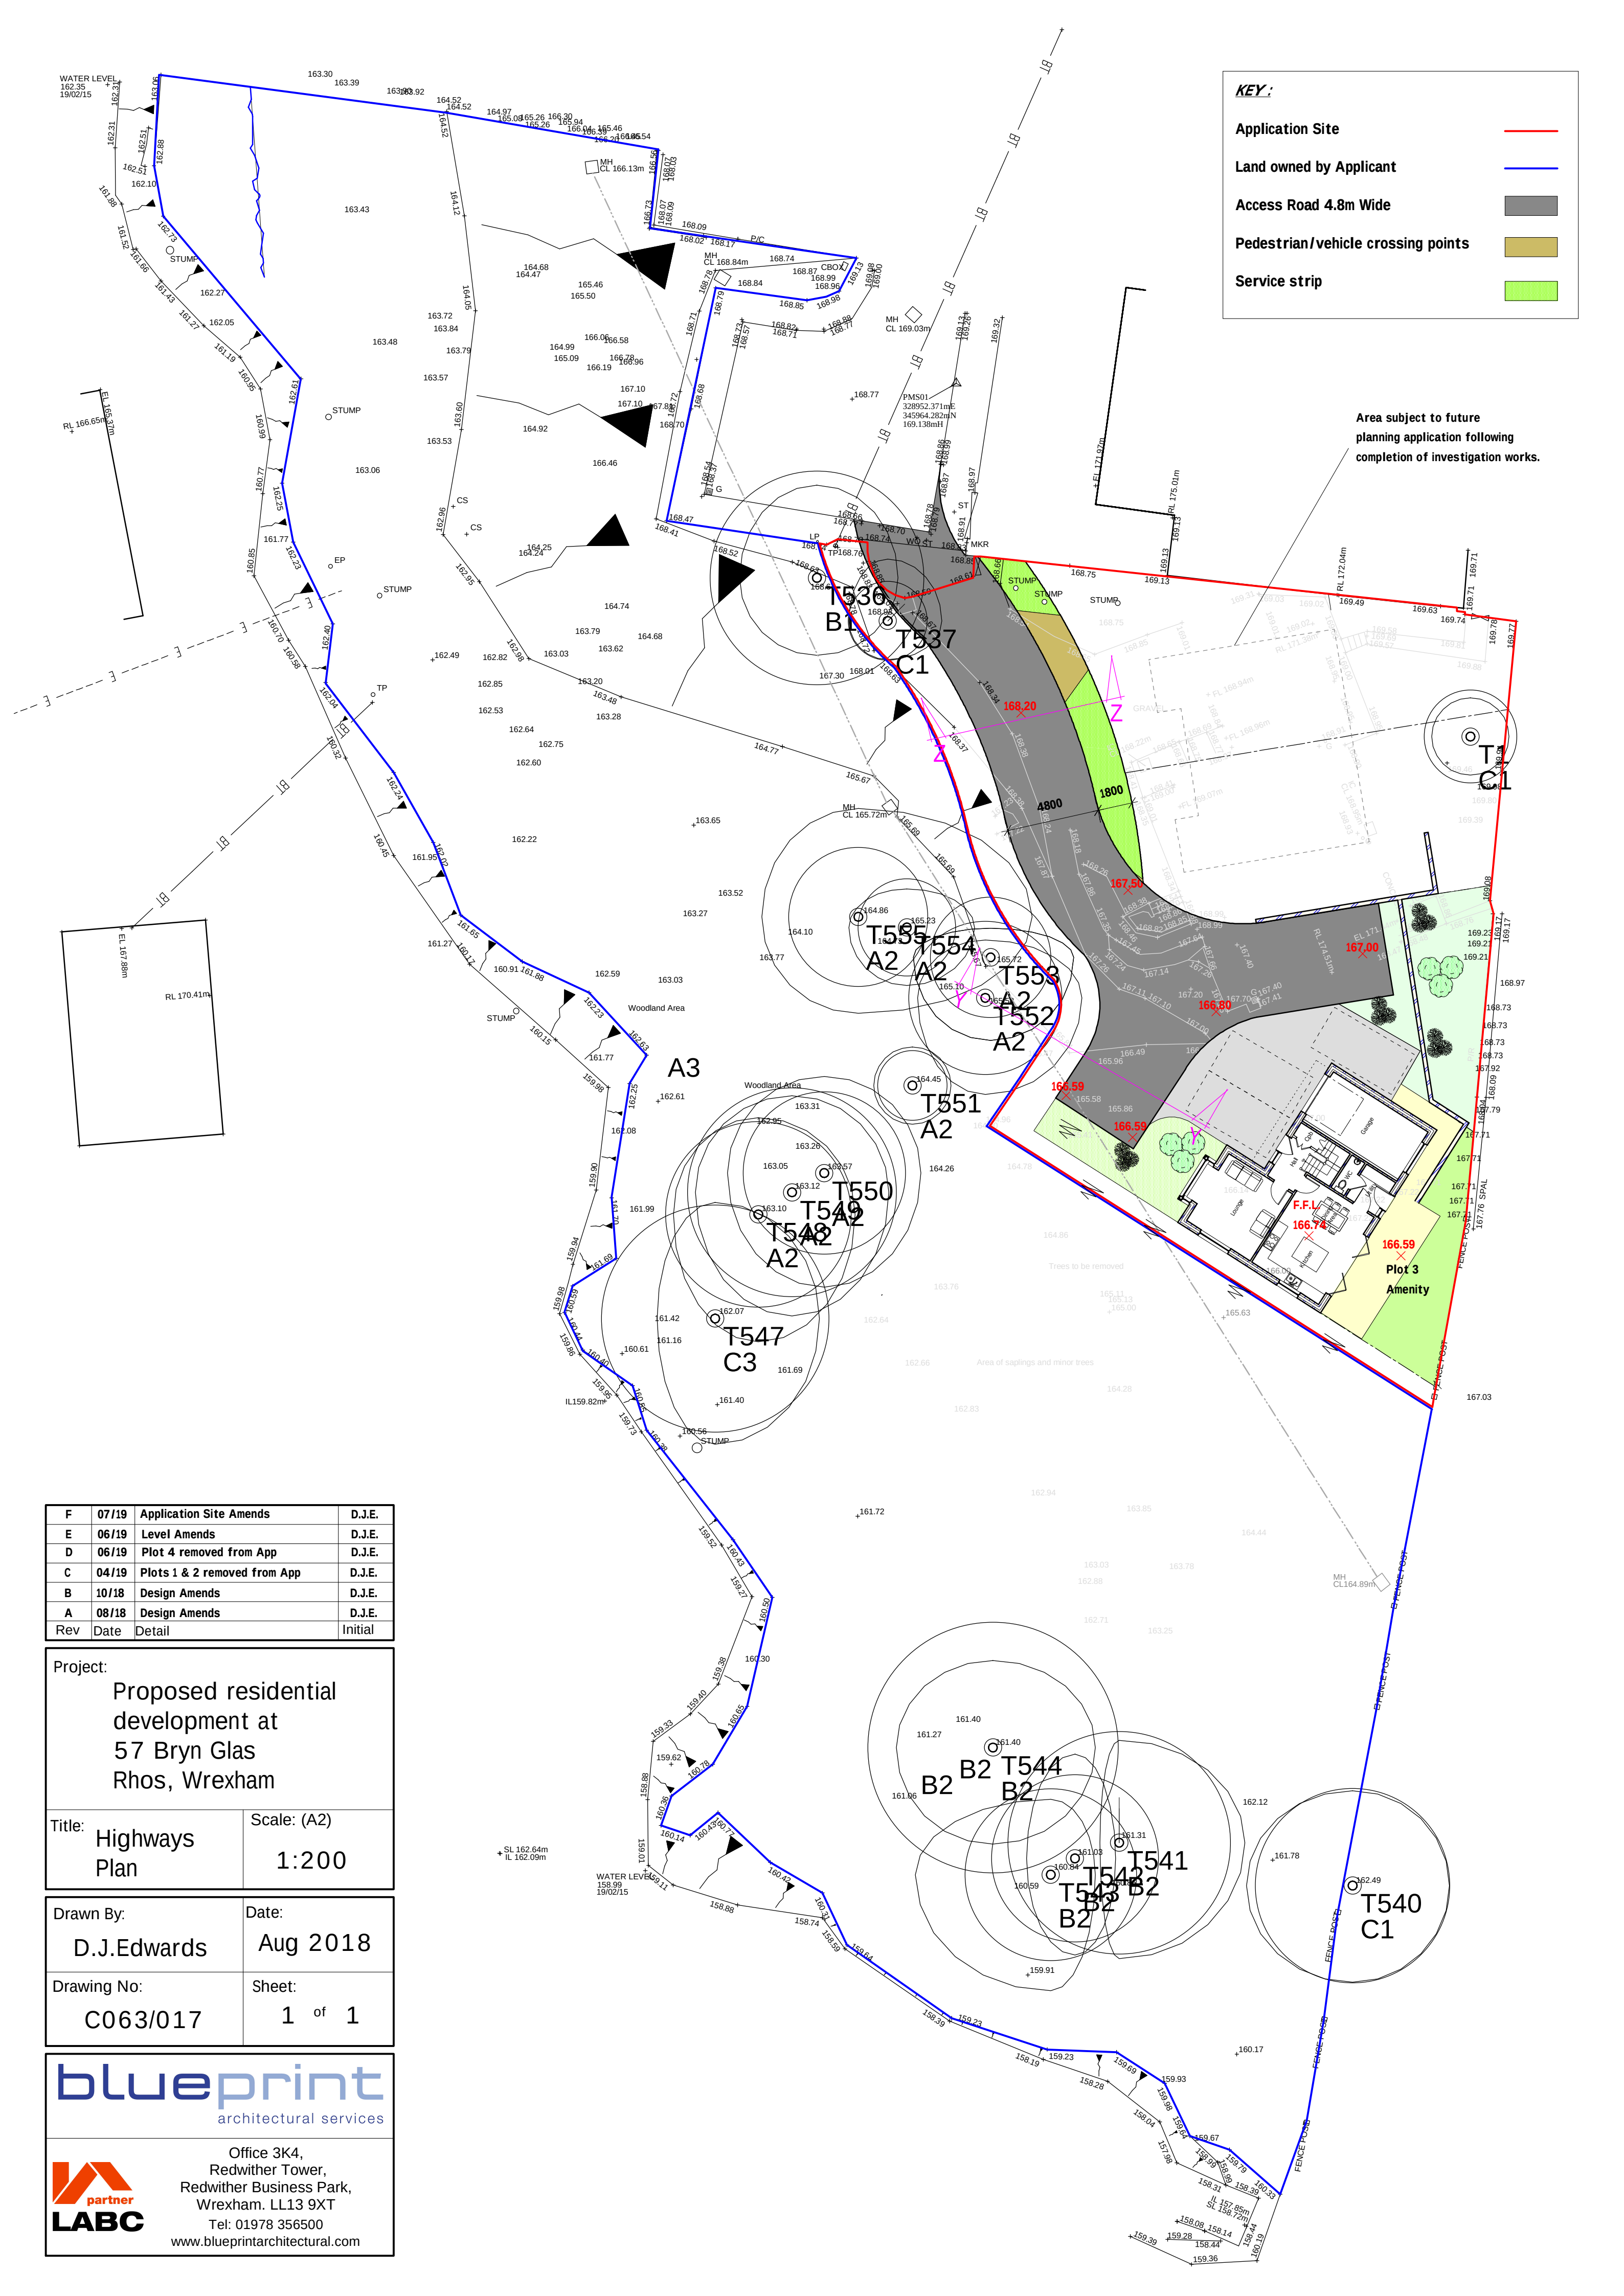

F	07/19	Application Site Amends	D.J.E.
E	06/19	Level Amends	D.J.E.
D	06/19	Plot 4 removed from App	D.J.E.
C	04/19	Plots 1 & 2 removed from App	D.J.E.
B	10/18	Design Amends	D.J.E.
A	08/18	Design Amends	D.J.E.
Rev	Date	Detail	Initial

Project:

Proposed residential development at 57 Bryn Glas Rhos, Wrexham

Title:

Highways Plan

Scale: (A2)

1:200

Drawn By:	Date:
D.J.Edwards	Aug 2018
Drawing No:	Sheet:
C063/017	1 of 1

blueprint

architectural services

partner

LABC

Office 3K4,
Redwither Tower,
Redwither Business Park,
Wrexham. LL13 9XT
Tel: 01978 356500
www.blueprintarchitectural.com