
348400E 348425E 348450E

339650N 339625N 339600N 339575N 339550N 339525N

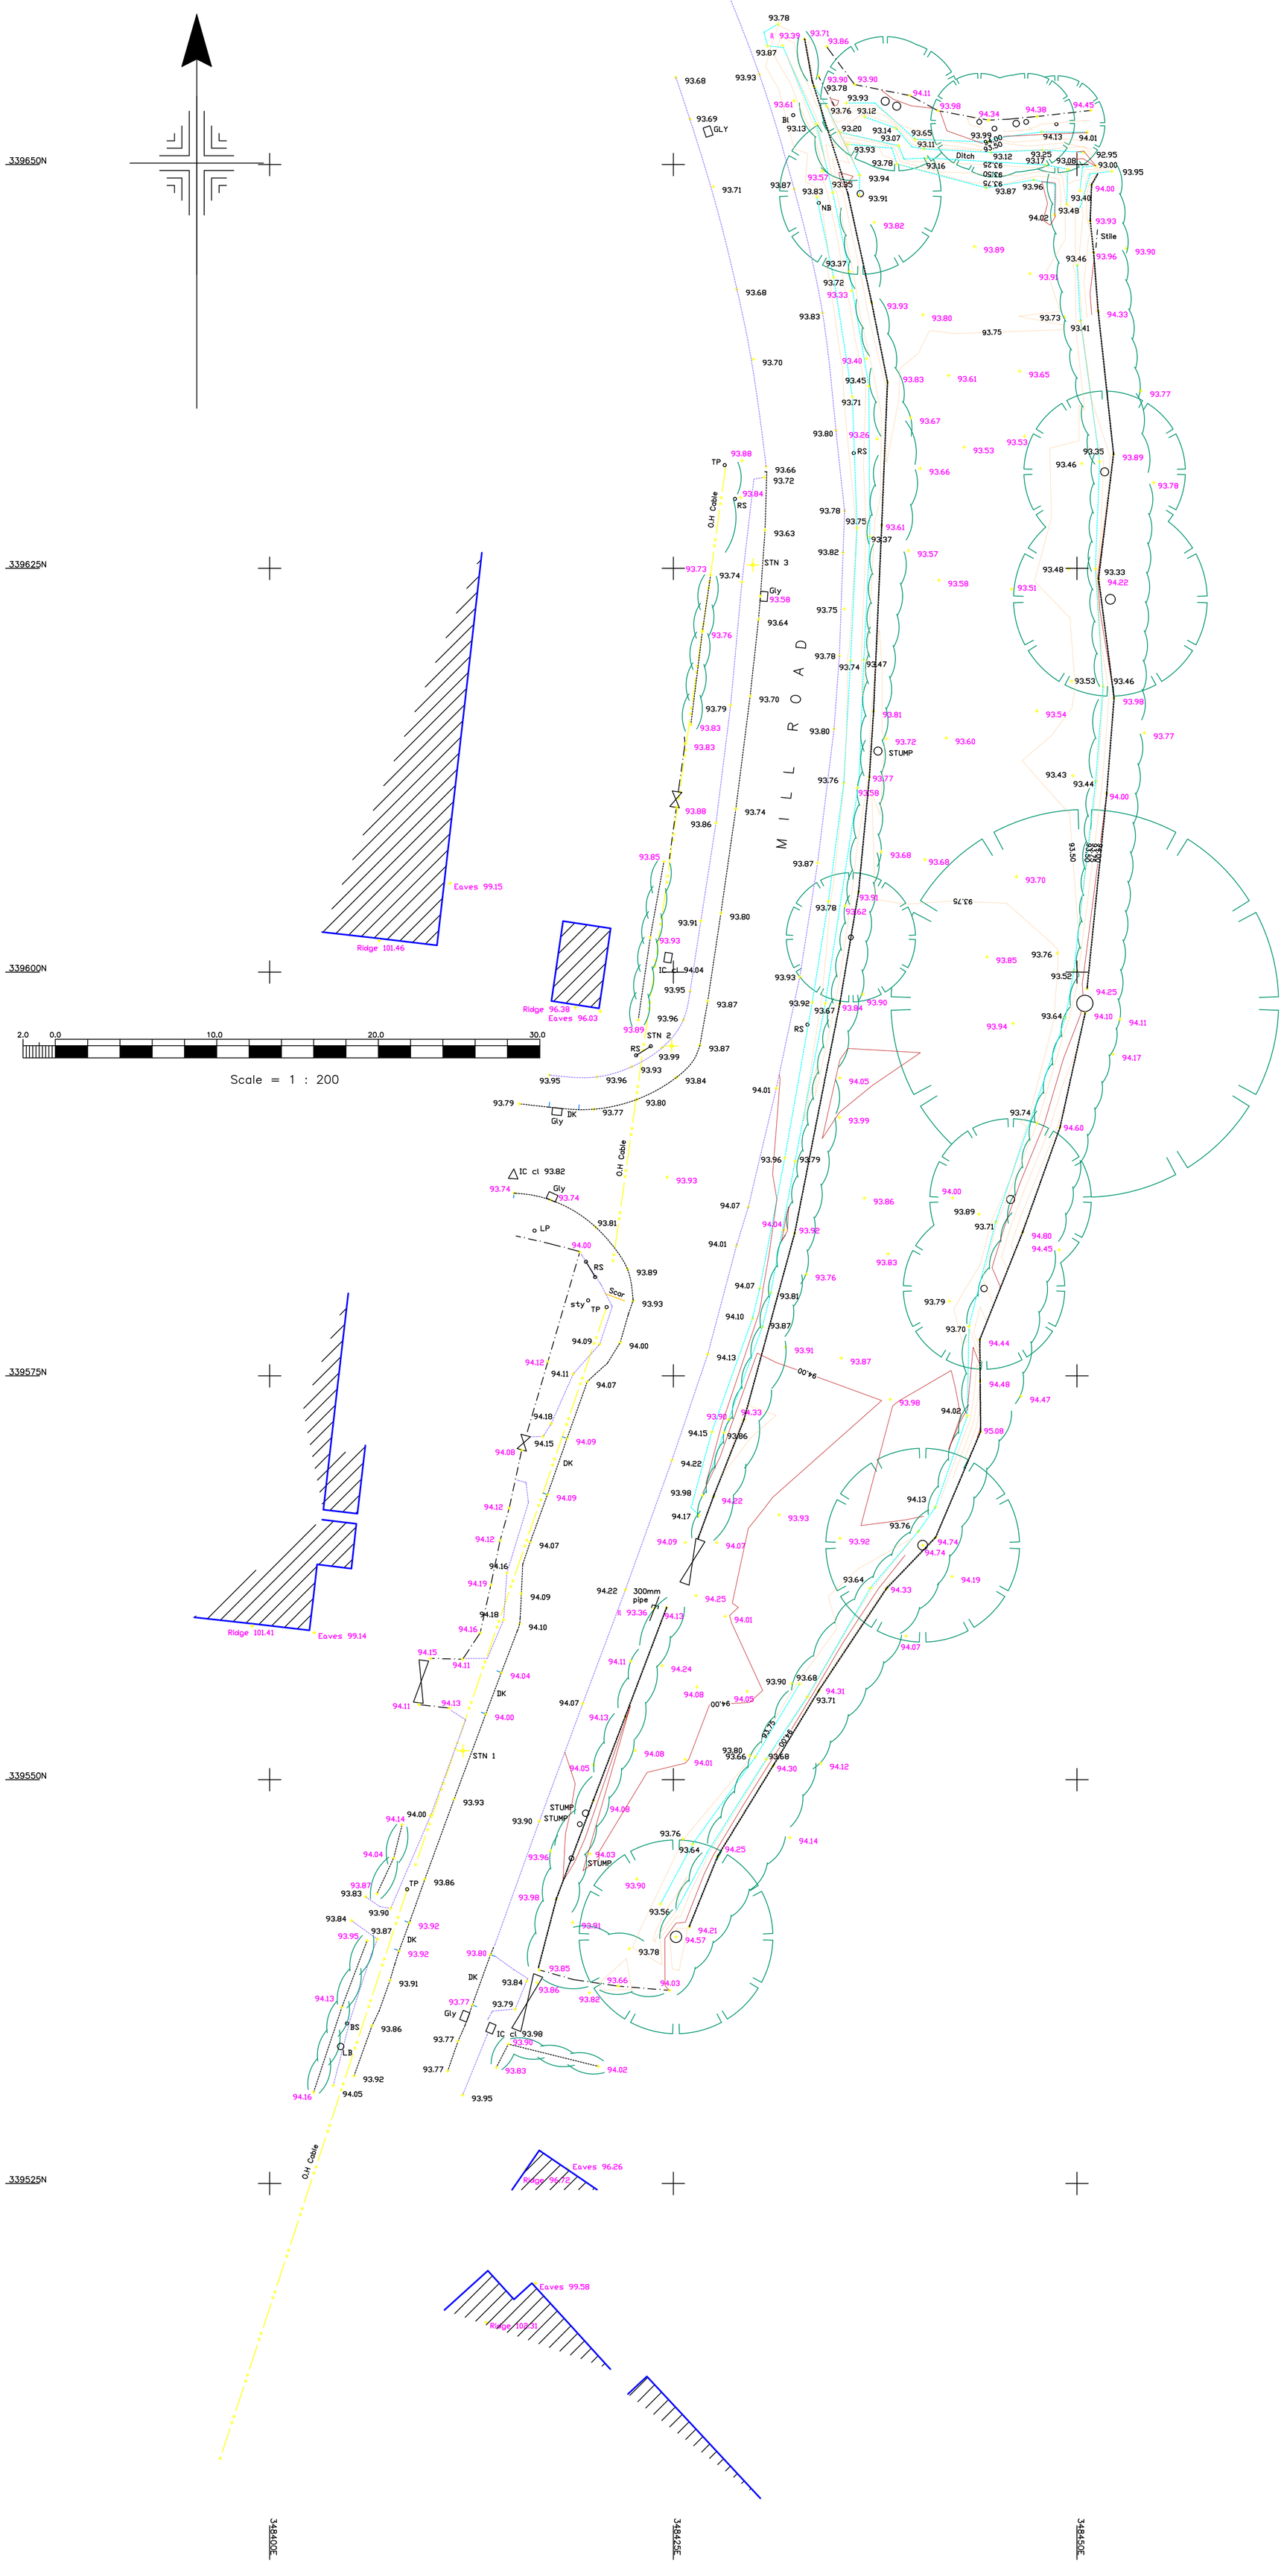

2.0 0.0 10.0 20.0 30.0

Scale = 1 : 200

Legend

BL	BOLLARD
BS	BUS STOP
CATV	CABLE TV COVER
CL	COVER LEVEL
CPS	CONCRETE PAVING SLAB
DP	DRAIN PIPE
DK	DROP KERB
EL	ELECTRICITY COVER
EP	ELECTRICITY POLE
ER	EARTH ROD
FH	FIRE HYDRANT
FL	FLOOR LEVEL
FS	FLAG STAFF
G	GAS COVER
GLY	GULLY
GSV	GAS STOP VALVE
IC	INSPECTION COVER
IL	INVERT LEVEL
LB	LITTER BIN
LP	LAMP POST
MKR	MARKER
NB	NOTICE BOARD
P	POST
PH	POST HOLE
PLP	PEDESTRIAN LAMP POST
RE	RODDING EYE
RS	ROAD SIGN
STN	SURVEY STATION
STY	STAY WIRE
T	TELECOMMUNICATIONS COVER
TL	TRAFFIC LIGHT
TP	TELEGRAPH POLE
TWL	TOP OF WALL LEVEL
UTL	UNABLE TO LIFT
UTM	UNABLE TO MEASURE
VP	VENT PIPE
WL	WATER LEVEL
WP	WASTE PIPE
WSV	WATER STOP VALVE

FENCE TYPES

B/W BARBED WIRE
C/B CLOSE BOARD
P/W POST AND WIRE
P/R POST AND RAIL
C/L CHAIN LINK
C/P CHESTNUT PALE
C/W CHICKEN WIRE
M/R METAL RAIL (SECURITY TYPE)
P/F PANEL FENCE
C/I CORRUGATED IRON
I/R IRON RAILING
RWL RETAINING WALL

Notes

COPYRIGHT FOR DRAWING REMAINS WITH BLS LTD, AND MAY NOT BE COPIED WITHOUT THEIR WRITTEN CONSENT.

ANY SERVICES SHOWN ARE AS LOCATED BY EITHER GROUND PENETRATING RADAR (GPR) OR BY RADIODETECTION SCANNER IN EITHER ACTIVE (A) OR PASSIVE MODE (P). DUE TO SUBSOIL CONDITIONS AND OTHER FACTORS THE UNDERGROUND SERVICE INFORMATION SHOWN MAY NOT REPRESENT A COMPREHENSIVE RECORD AND ALL CONTRACTORS SHOULD PROCEED WITH CAUTION BEFORE EXCAVATION

×× —— ×× —— ×× DENOTES OVERHEAD CABLES

× —— × —— ×DENOTES UNDERGROUND SERVICES

LEVELS AT ROAD KERBS ARE TAKEN AT CHANNEL LEVELS UNLESS OTHERWISE REQUESTED

STATION CO-ORDINATES

STN	1	E 348411.971 N 339551.792 H	94.113
STN	2	E 348424.902 N 339595.428 H	93.992
STN	3	E 348429.931 N 339625.201 H	93.768

BATTLEFIELD LAND SURVEYS LTD
3 YEOMANRY ROAD
BATTLEFIELD ENTERPRISE PARK
SHREWSBURY
SHROPSHIRE SY1 3EH
TEL/FAX 01743 443388
EMAIL MAILBOX@BLSURVEYS.CO.UK

Client	Title
DPPA	MILL ROAD, BRONINGTON WHITCHURCH

Scale	Date	Job No	Dwg No	Rev.
1 : 200	31/01/18	11131	01	–

Surveyed by	Checked	Scanned	Levels are related to . . .
RDL / JS	RDL	NO	OS DATUM (VRS)