


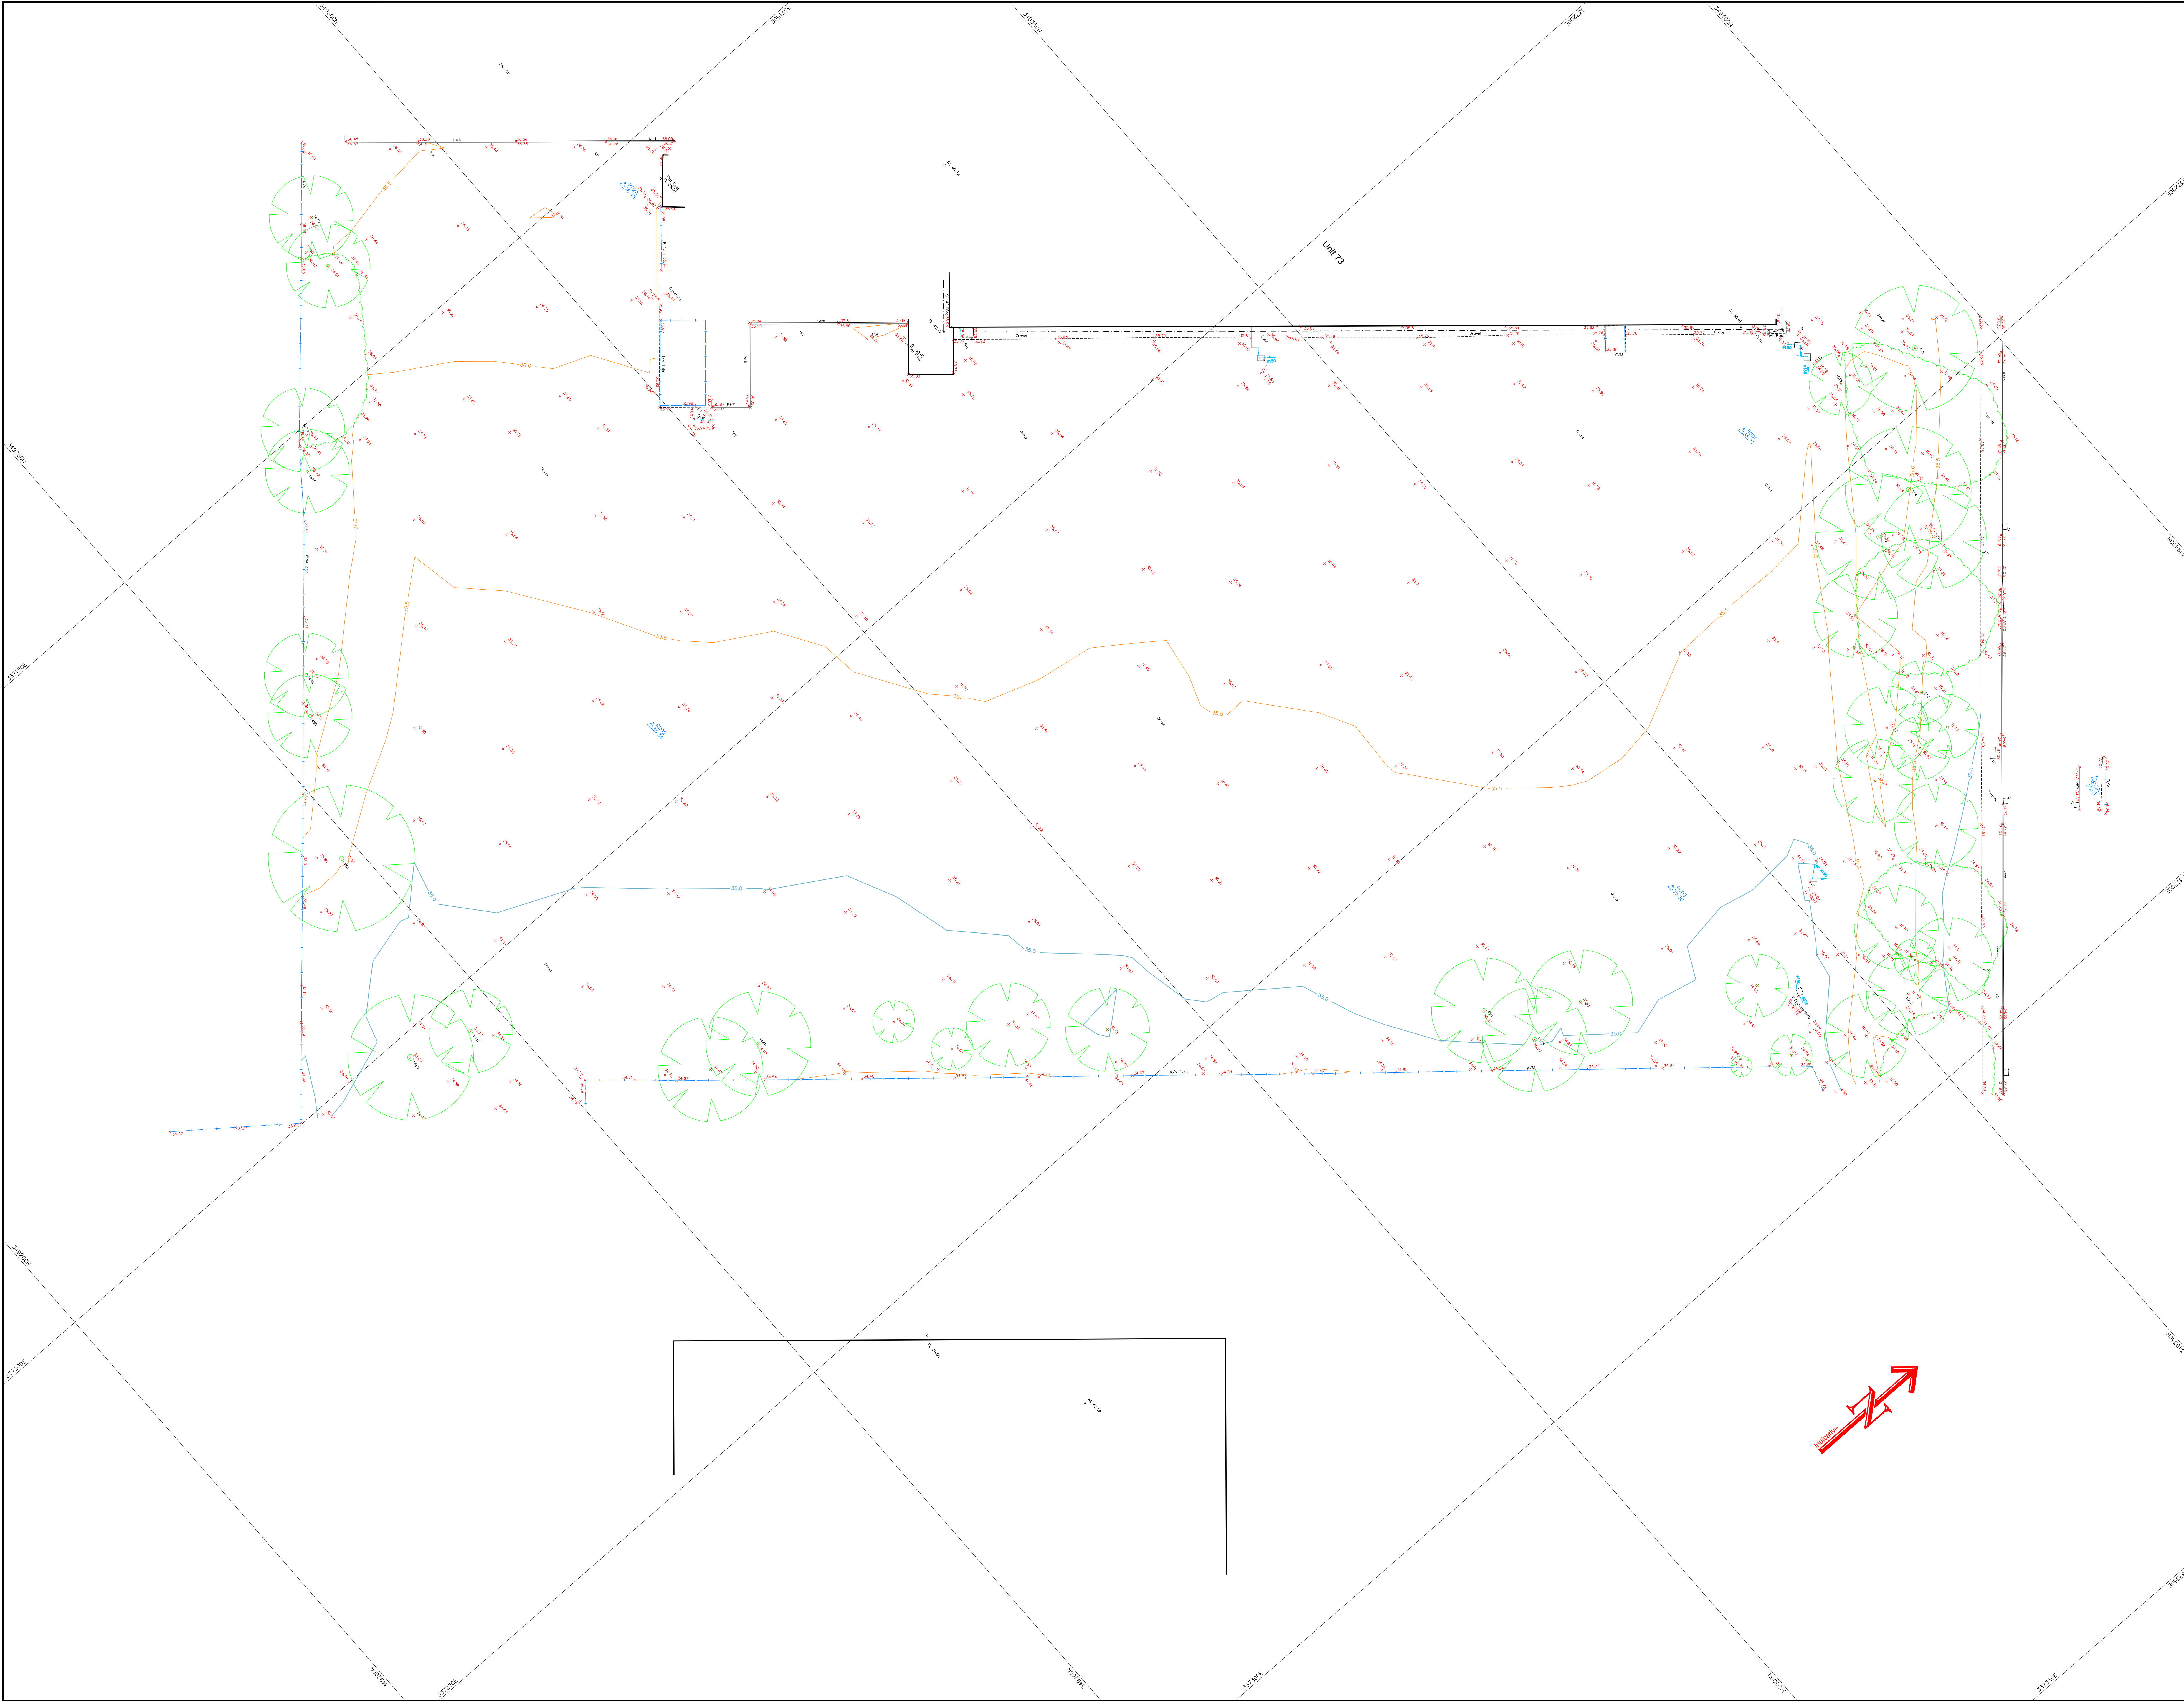

Topographical Survey Legend

BS	Bolted	h	Height	RWP	Rain Water Pipe	Level Profile Descriptions	

Drainage/Services Legend


Survey Station Coordinates

Stn	Eastings	Northings	Level
RO01	337240.58	349375.76	35.77
RO02	337193.26	349278.93	35.34
RO03	337288.96	349342.05	35.30
RO04	337152.72	349310.83	36.45
RO05	337287.71	349379.31	35.01

Levels are related to OSGB15

Value m/a

Coordinates are related to National Grid (GPS)

Scale 1:200

The accuracy of this survey is commensurate with the drawing scale specified within the title block. Copyright in this drawing remains with Survey Systems Ltd. Do not scale from this drawing, work to figured dimensions. Check all dimensions on-site. In the event of any discrepancy, please refer query to Survey Systems Ltd.

Client: Integra Consulting (Engineers) Ltd

Title: Topographical Survey Land Adjacent To Unit 73 Clywedog Road South Wrexham Industrial Estate

Surveyed: 18/09/2017

Drawn: JPC

Check: JPC

File Name: 18227A-2

Revision No: 1

Sheet Size: A0

Drawing No: SSL:18227A-2:200:1:1

Please note:

Any discrepancy found between an Ordnance Survey benchmark and an OSGB15 computed orthometric height is likely to be due to bench mark adjustment or uplift and assuming precise GPS survey has been carefully carried out, the orthometric height given by OSGB15 should be considered correct in preference to archive benchmark heights. OSGB15 converts GPS ellipsoid heights to orthometric heights above mean sea level.


SURVEYsystems