A0

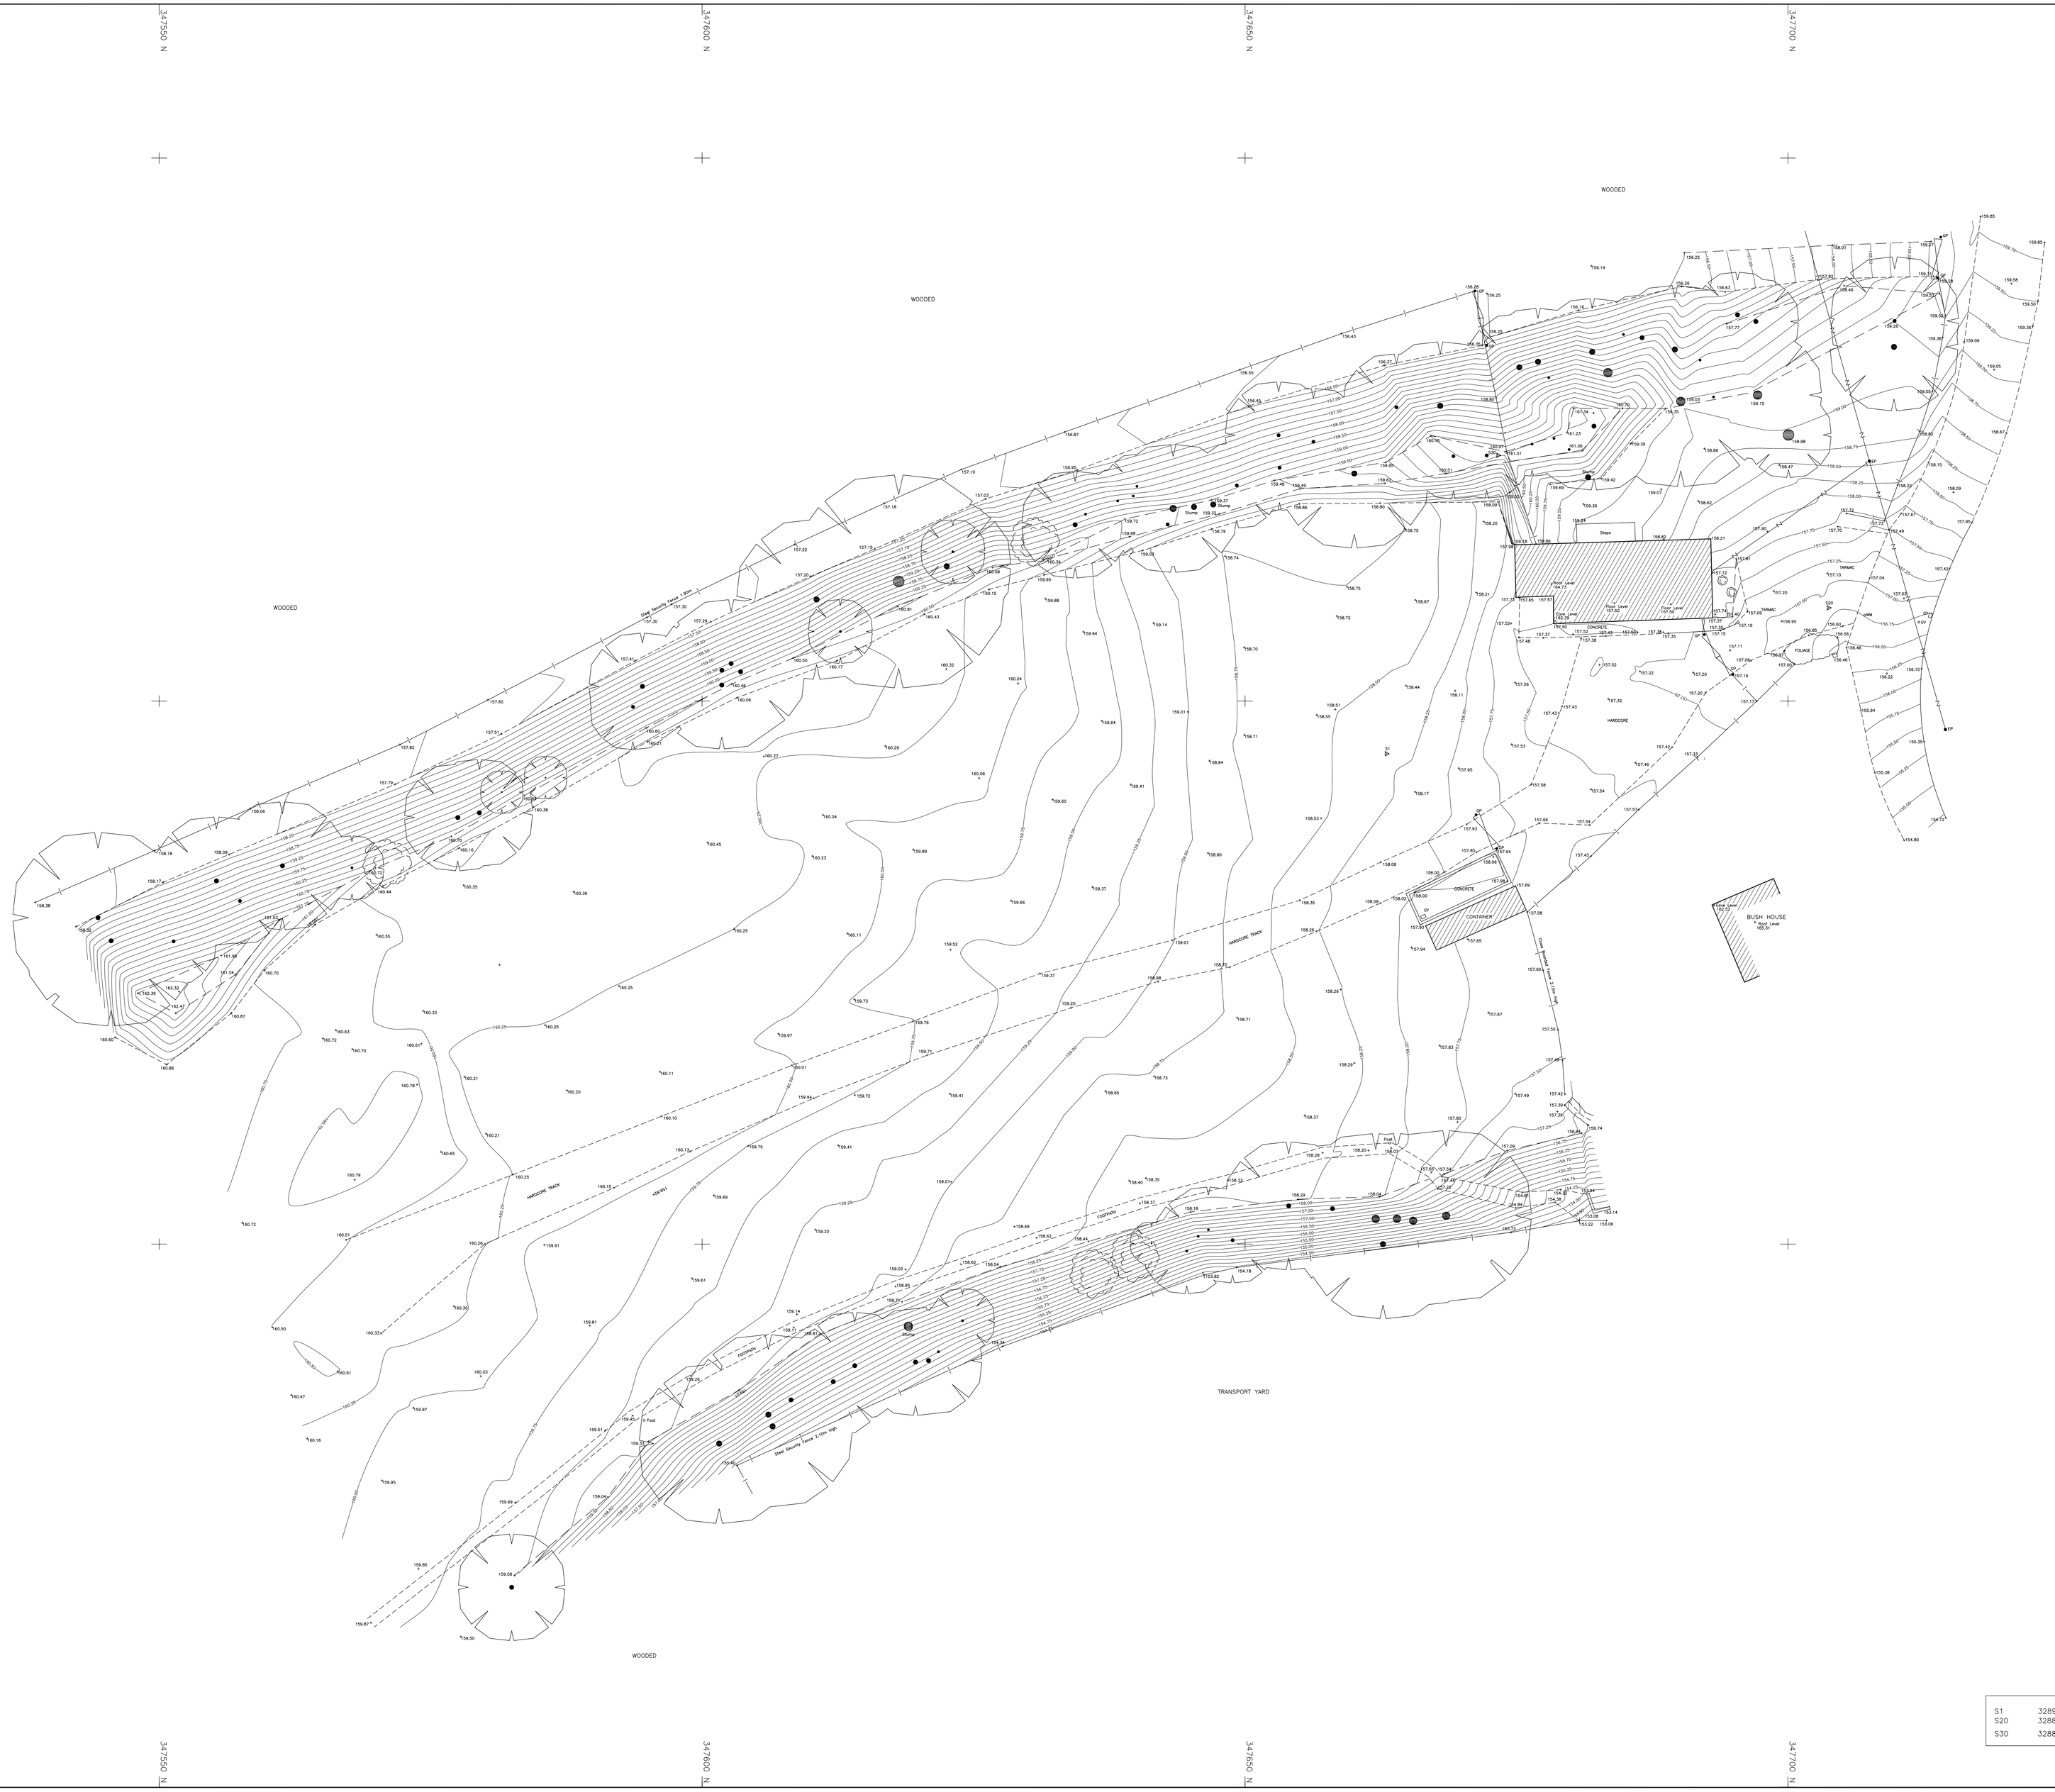
347550 N
347600 N
347650 N
347700 N
328850 E
328900 E
328950 E
329000 E
WOODED
TRANSPORT YARD
BUSH HOUSE
CONTAINER
CONCRETE
HARDCORE
FOLIAGE
Steps
Stump
Post
Steel Security Fence 2.10m high
