


Dimensions are to be checked on site. Do not scale from drawings. Report discrepancies to the Architect.

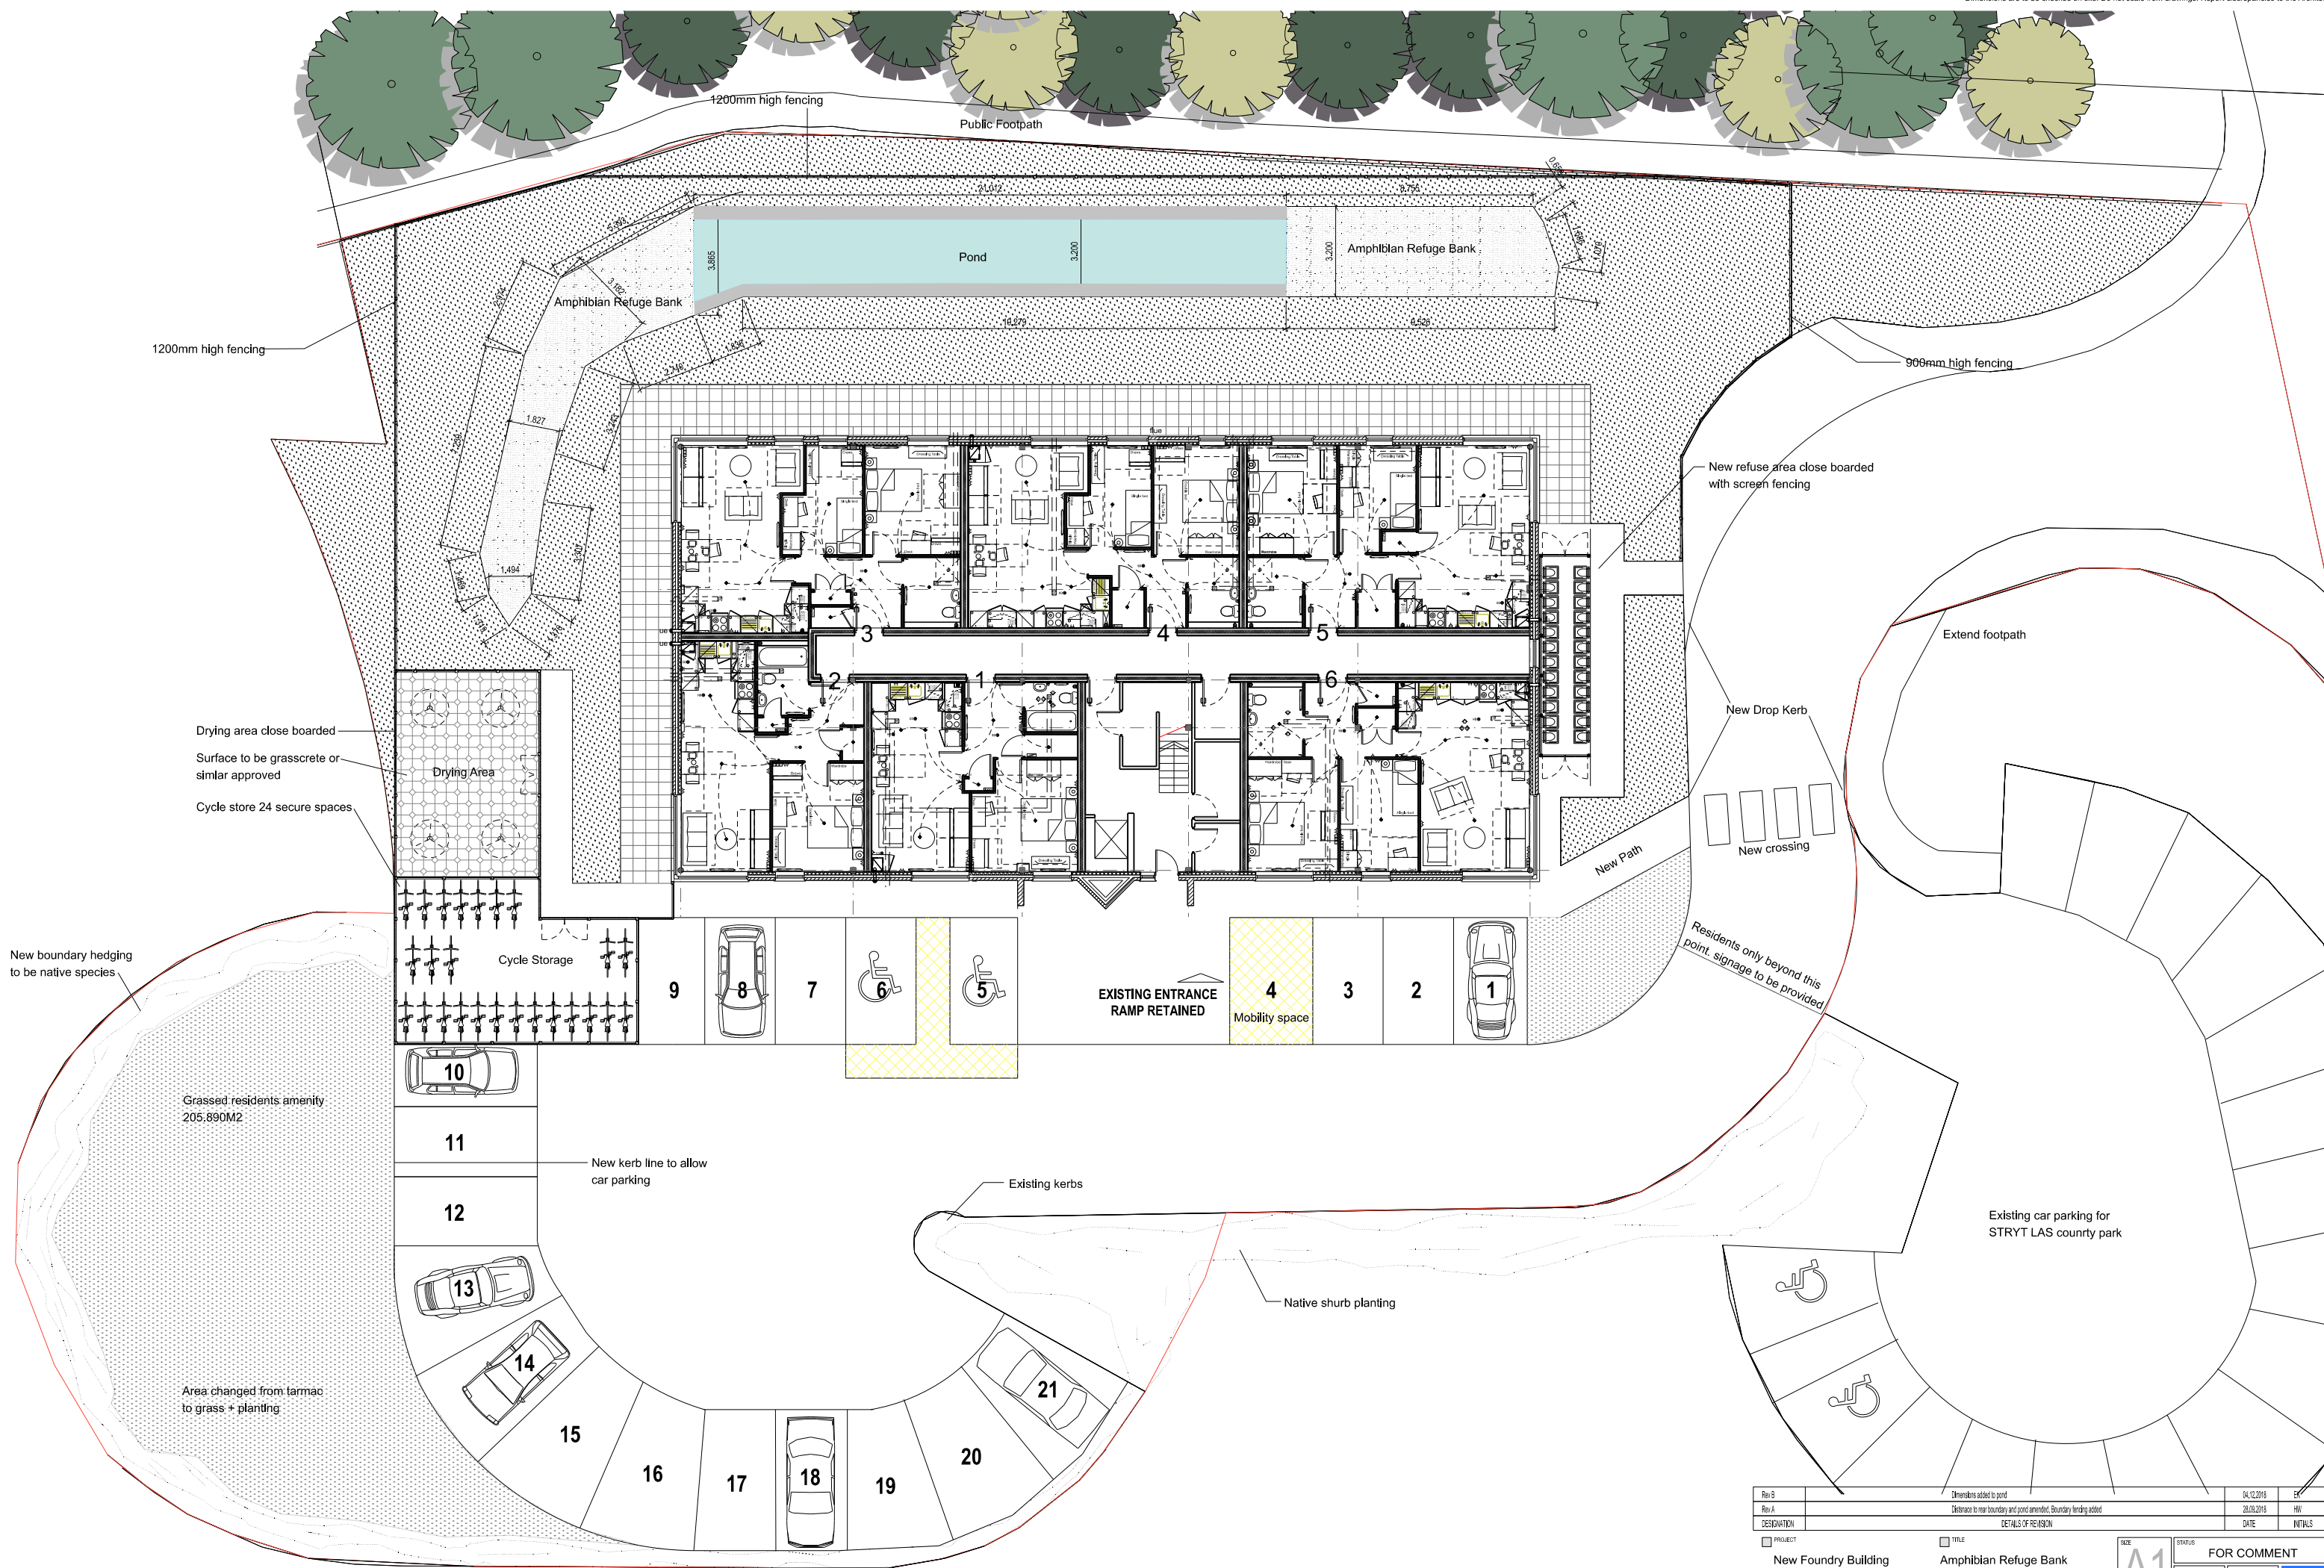

Rev B	Dimensions added to pond	04.12.2016	EW
Rev A	Distance to rear boundary and pond amended, Boundary fencing added	26.02.2016	HW
DESIGNATION	DETAILS OF REVISION	DATE	INITIALS
☐ PROJECT ☐ TITLE			
New Foundry Building Wrexham LL14 1NL		Amphibian Refuge Bank Location	
☐ JOHN MCCALL ARCHITECTS LTD ☐ No. 1 Arts Village, Henry Street, Liverpool L1 5BS Tel: 0151 707 1818 Fax: 707 1819 ☐ Old Coop Building, Church Street, Hayfield, SK22 2JE e-mail: admin@johnmccall.co.uk		SIZE A1 STATUS FOR COMMENT	
		PROJECT No 1669 DRAWING No L122B DRAWN BY JJ CHECKED ... DATE 27.04.18 SCALE (x/y) 1:100	