



PLAN VIEW
Scale - 1:50

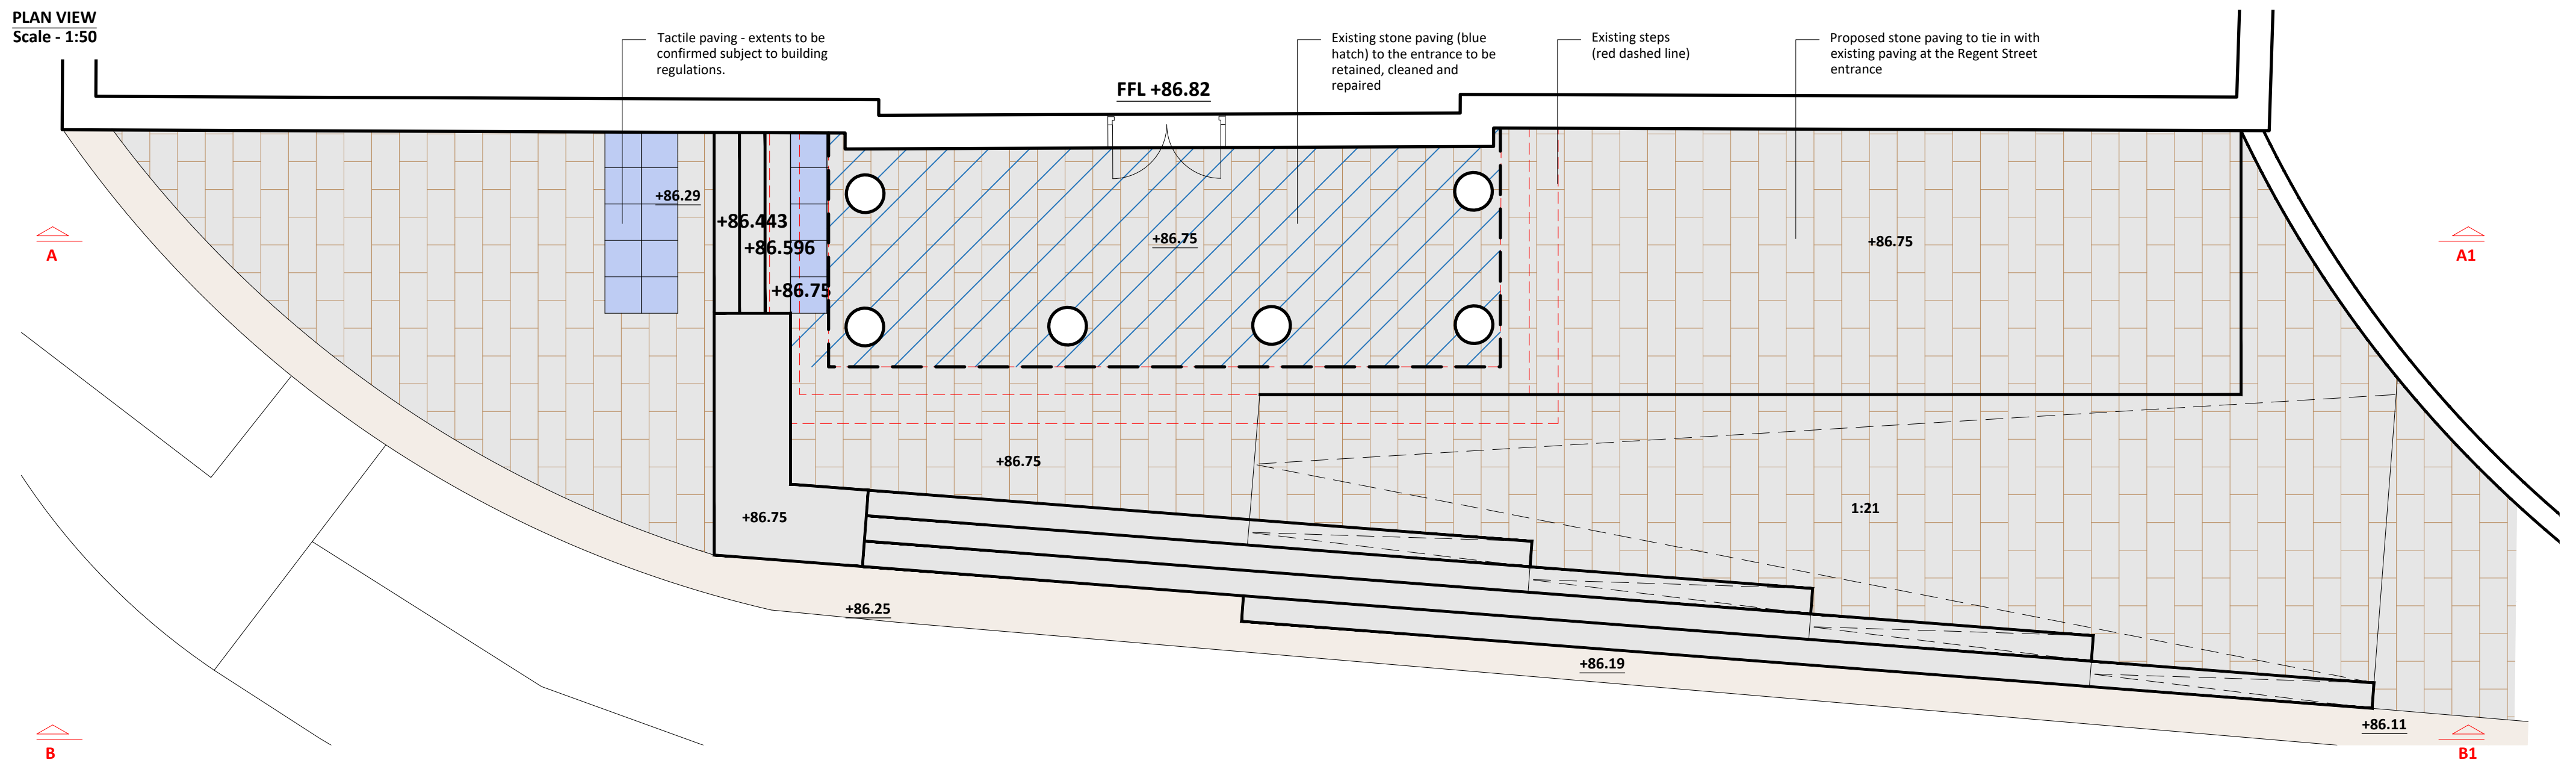


SECTION A-A1
Scale 1:50



ELEVATION B-B1
Scale 1:50

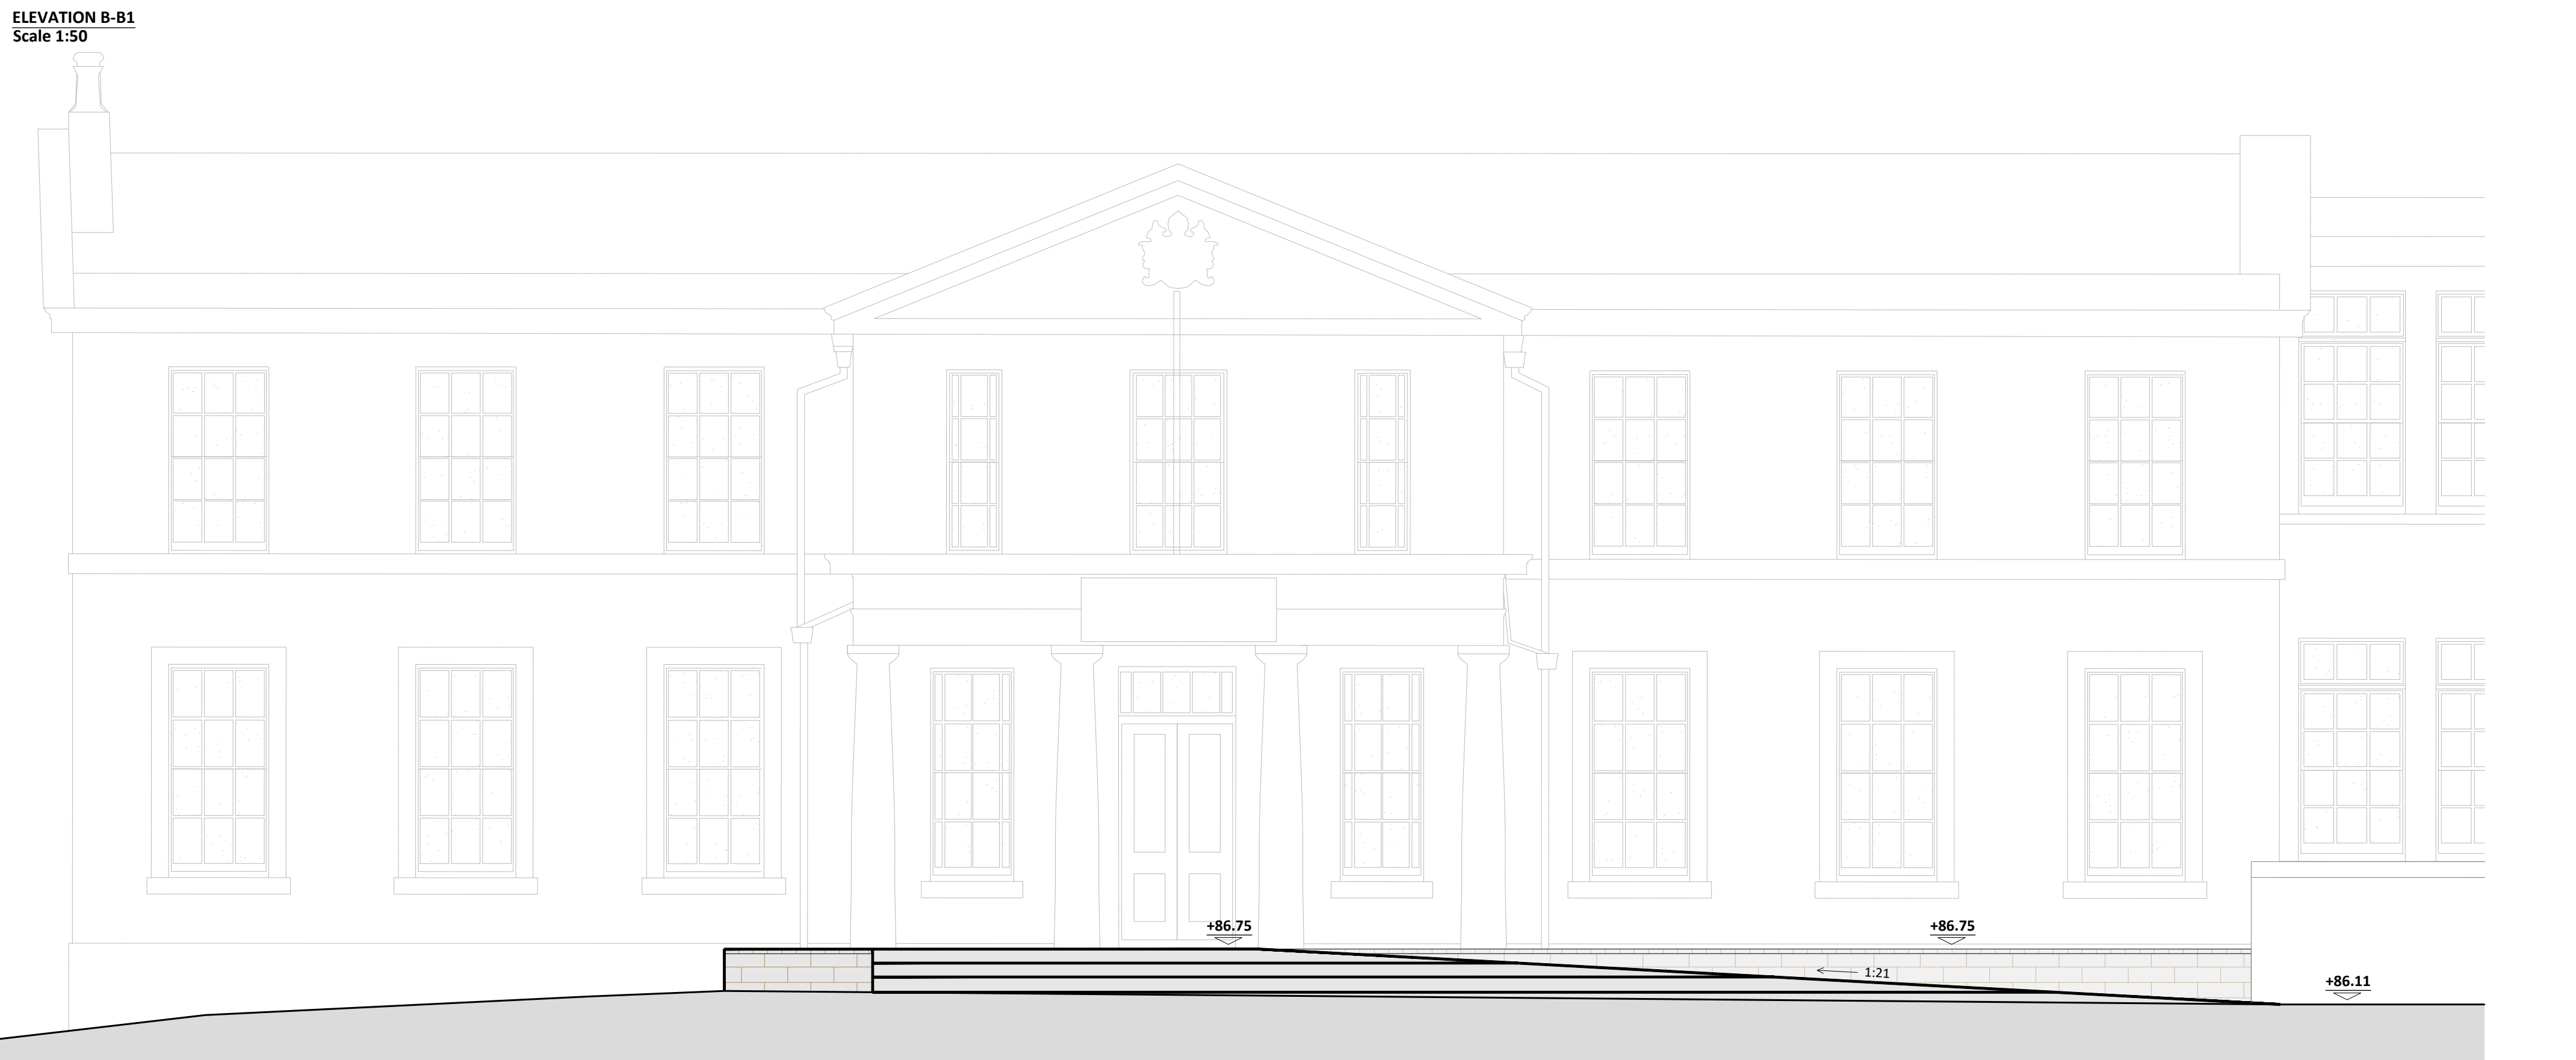


Step Detail
Scale 1:20

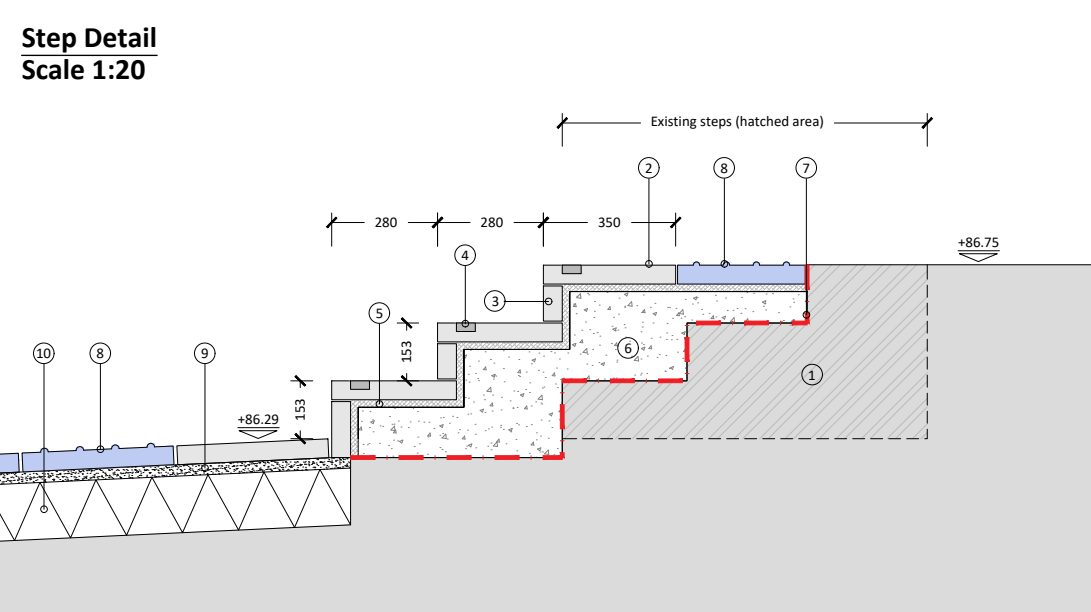

STEP DETAIL NOTES

- 1 - Existing steps to the Regent St entrance
- 2 - High quality stone step tread with 10mm pencil edge
- 3 - High quality stone step riser
- 4 - Contrasting nose inlay
- 5 - 20mm depth bedding mortar
- 6 - Concrete base to engineers details
- 7 - Protection/ silicone layer between existing steps and concrete base for new steps.
- 8 - Tactile paving - extents to be confirmed subject to building regulations.
- 9 - 30mm depth bedding layer
- 10 - Sub-base to engineers details

LOCATION PLAN

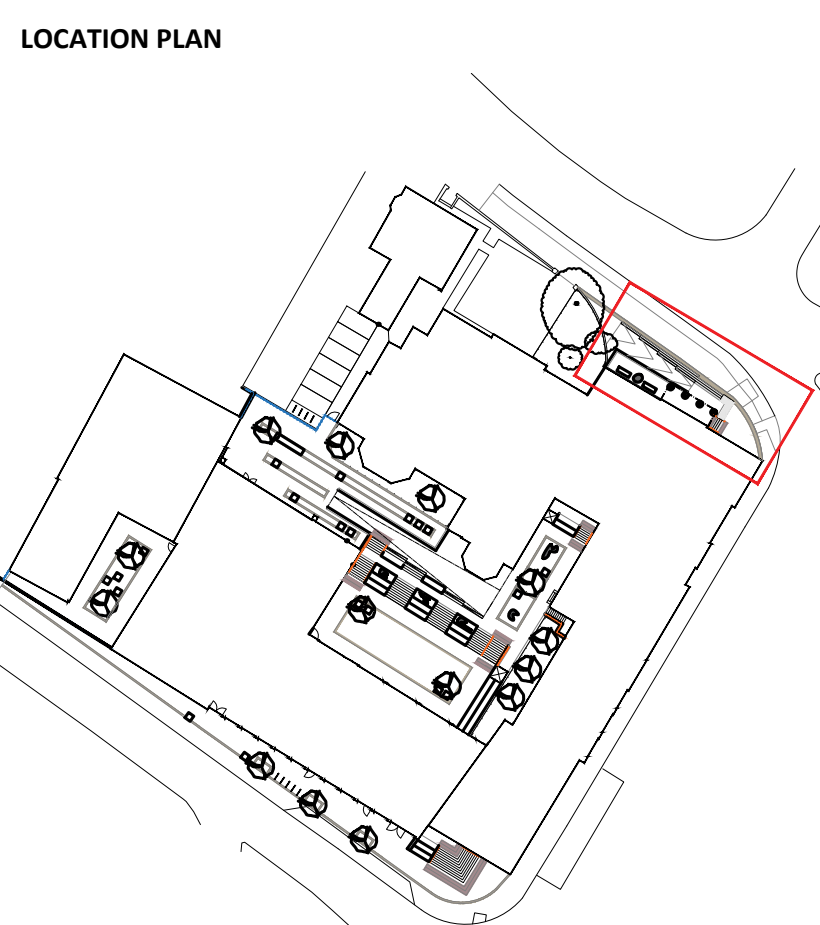

GENERAL NOTES

1. This drawing is the copyright of tpm landscape Ltd and cannot be reproduced in any form without the consent of the company.
2. This drawing is to be read in conjunction with detail landscape drawings, details and specification.
3. This drawing is to be read in conjunction with all relevant Architects', Engineer's, Specialists, Bills of Quantities and Specifications.
4. The insertion of any form of proprietary brand on this drawing is an indication of the class or quality required and does not exclude the use of alternative materials that are equal in performance, quality and appearance, provided that they have been approved in writing by the Landscape Architect.
5. The Contractor is responsible for accurately ascertaining the position of underground services and responding to all relevant service easement requirements.
6. All dimensions are in millimetres unless stated otherwise, for the purposes of construction this drawing must not be scaled and only written dimensions used. Written and verbal dimensions to be checked on site, any discrepancies reported prior to work commencing. IF IN DOUBT PLEASE ASK.
7. All work and materials are to be in accordance with the relevant British Standards and Code of Practice.
8. All Proprietary products are to be used strictly in accordance with the manufacturer's instructions and details.

REVISION NOTES

Rev	By	Description	Date
-	-	-	-

Client
Wrexham Glyndwr University

Project
Regent Street, Wrexham

Description
Step Details
Status
For Approval

Scale @ A1 varies	Drawn DC	Checked DC	Date 02.05.19
Job number 3060	Drawing number 301	Revision -	

tpm landscape
chartered landscape architects

address: 4th Floor Studio 10 Little Lever St Manchester M1 1HR
tel: 0161 235 0600 fax 0601 email info@tpmlandscape.co.uk

DRAWING TO BE READ IN LINE WITH DRAWING 3060 104