


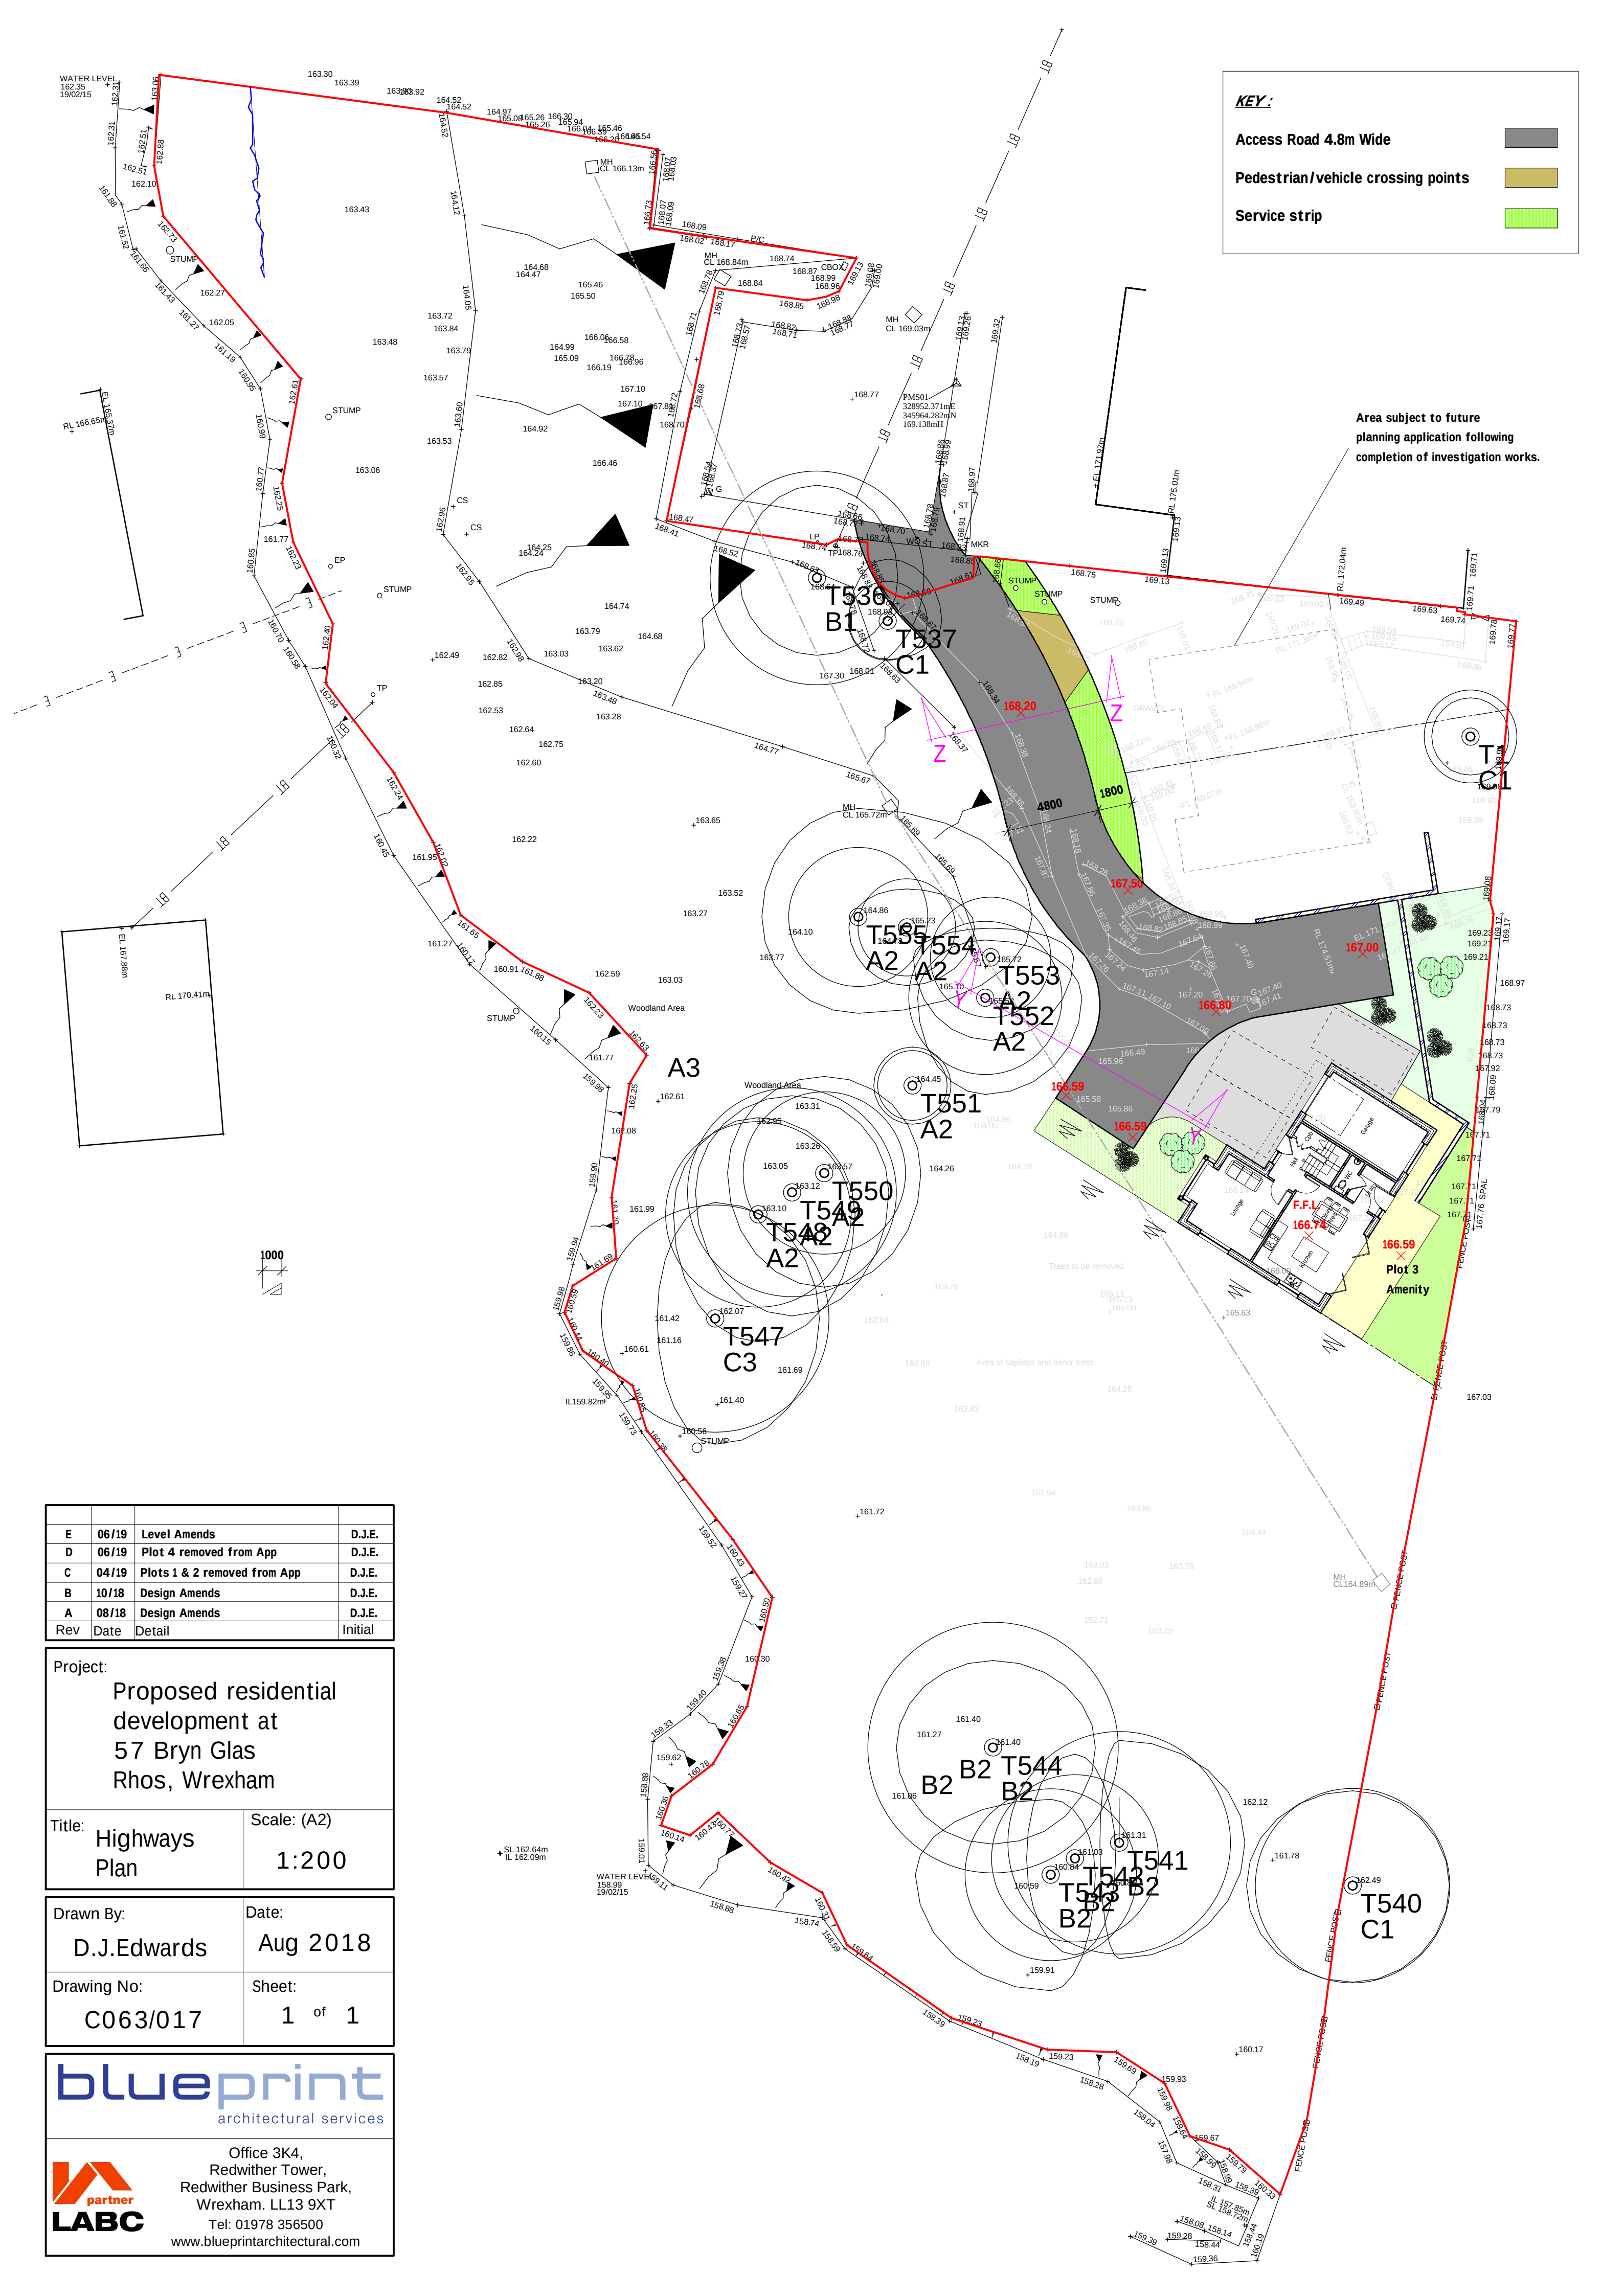

KEY:

- Access Road 4.8m Wide
- Pedestrian/vehicle crossing points
- Service strip

Area subject to future planning application following completion of investigation works.

E	06/19	Level Amends	D.J.E.
D	06/19	Plot 4 removed from App	D.J.E.
C	04/19	Plots 1 & 2 removed from App	D.J.E.
B	10/18	Design Amends	D.J.E.
A	08/18	Design Amends	D.J.E.
Rev	Date	Detail	Initial

Project: Proposed residential development at 57 Bryn Glas Rhos, Wrexham

Title: Highways Plan	Scale: (A2) 1:200
----------------------	-------------------

Drawn By: D.J.Edwards	Date: Aug 2018
Drawing No: C063/017	Sheet: 1 of 1

blueprint architectural services

Office 3K4, Redwither Tower, Redwither Business Park, Wrexham. LL13 9XT
Tel: 01978 356500
www.blueprintarchitectural.com

partner LABC