


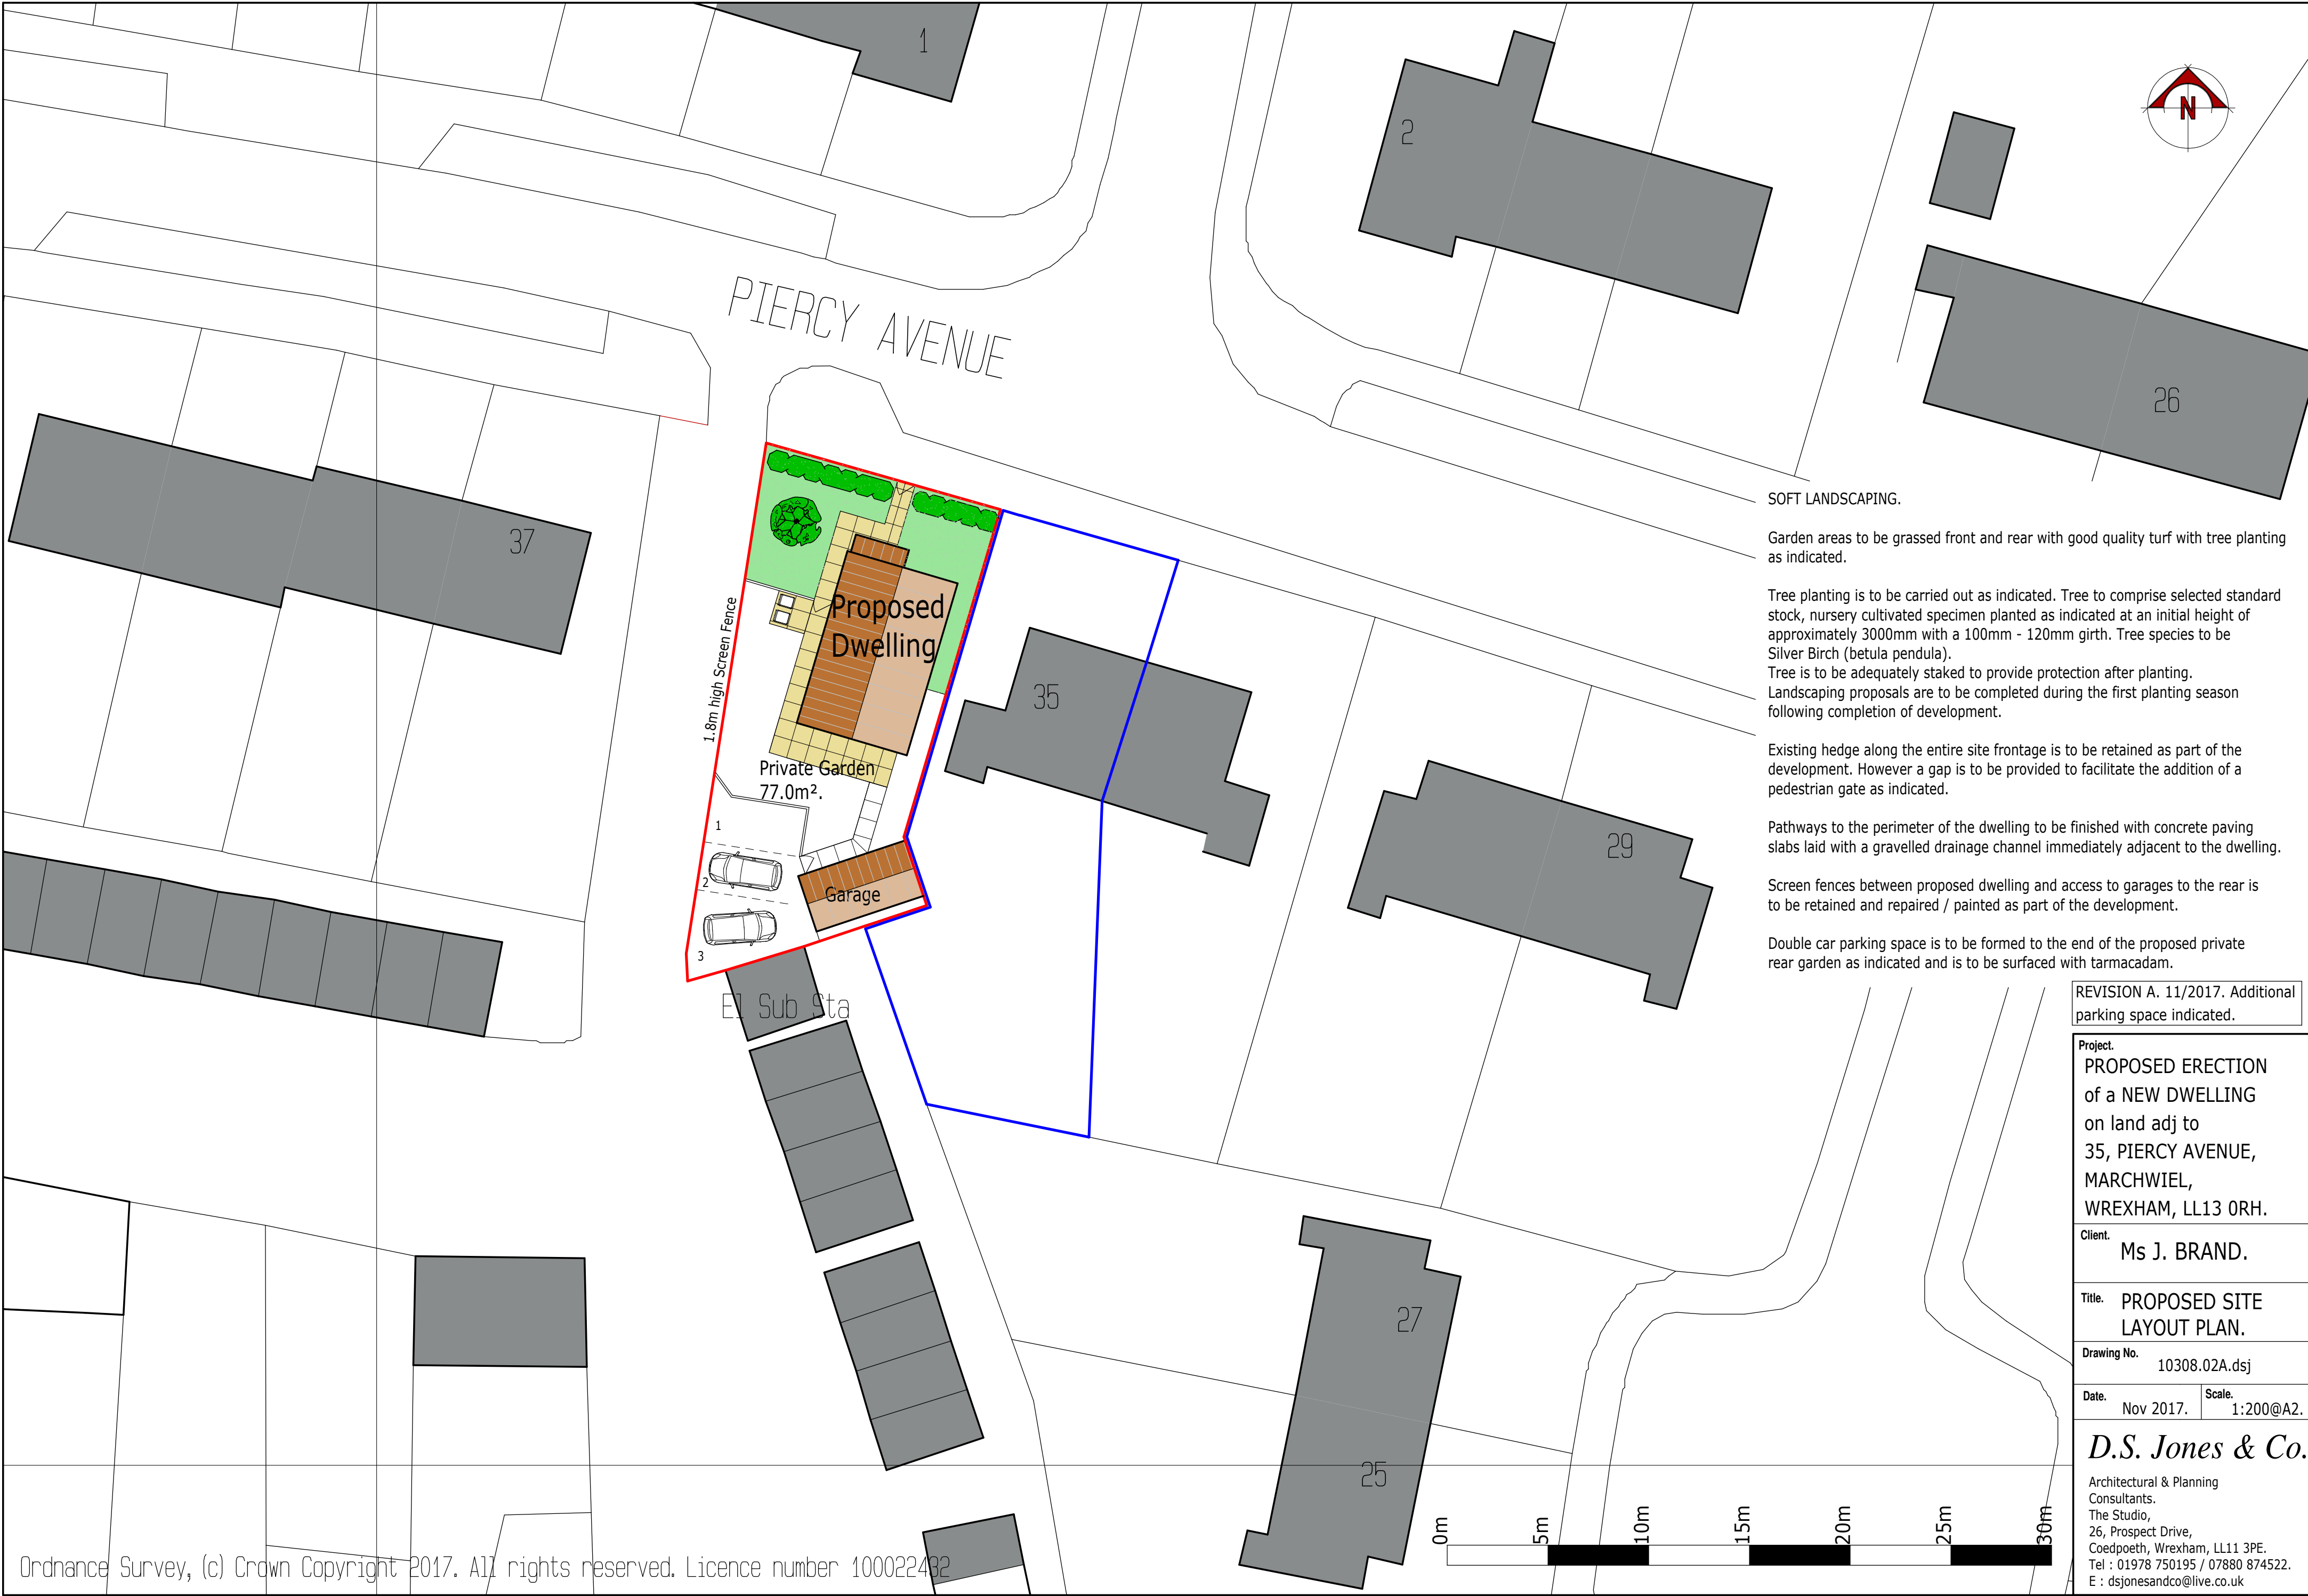

REVISION A. 11/2017. Additional parking space indicated.

Project.
PROPOSED ERECTION
of a NEW DWELLING
on land adj to
35, PIERCY AVENUE,
MARCHWIEL,
WREXHAM, LL13 0RH.

Client.
Ms J. BRAND.

Title.
PROPOSED SITE
LAYOUT PLAN.

Drawing No.
10308.02A.dsj

Date.
Nov 2017.

Scale.
1:200@A2.

D.S. Jones & Co.

Architectural & Planning
Consultants.
The Studio,
26, Prospect Drive,
Coedpoeth, Wrexham, LL11 3PE.
Tel : 01978 750195 / 07880 874522.
E : dsjonesandco@live.co.uk