




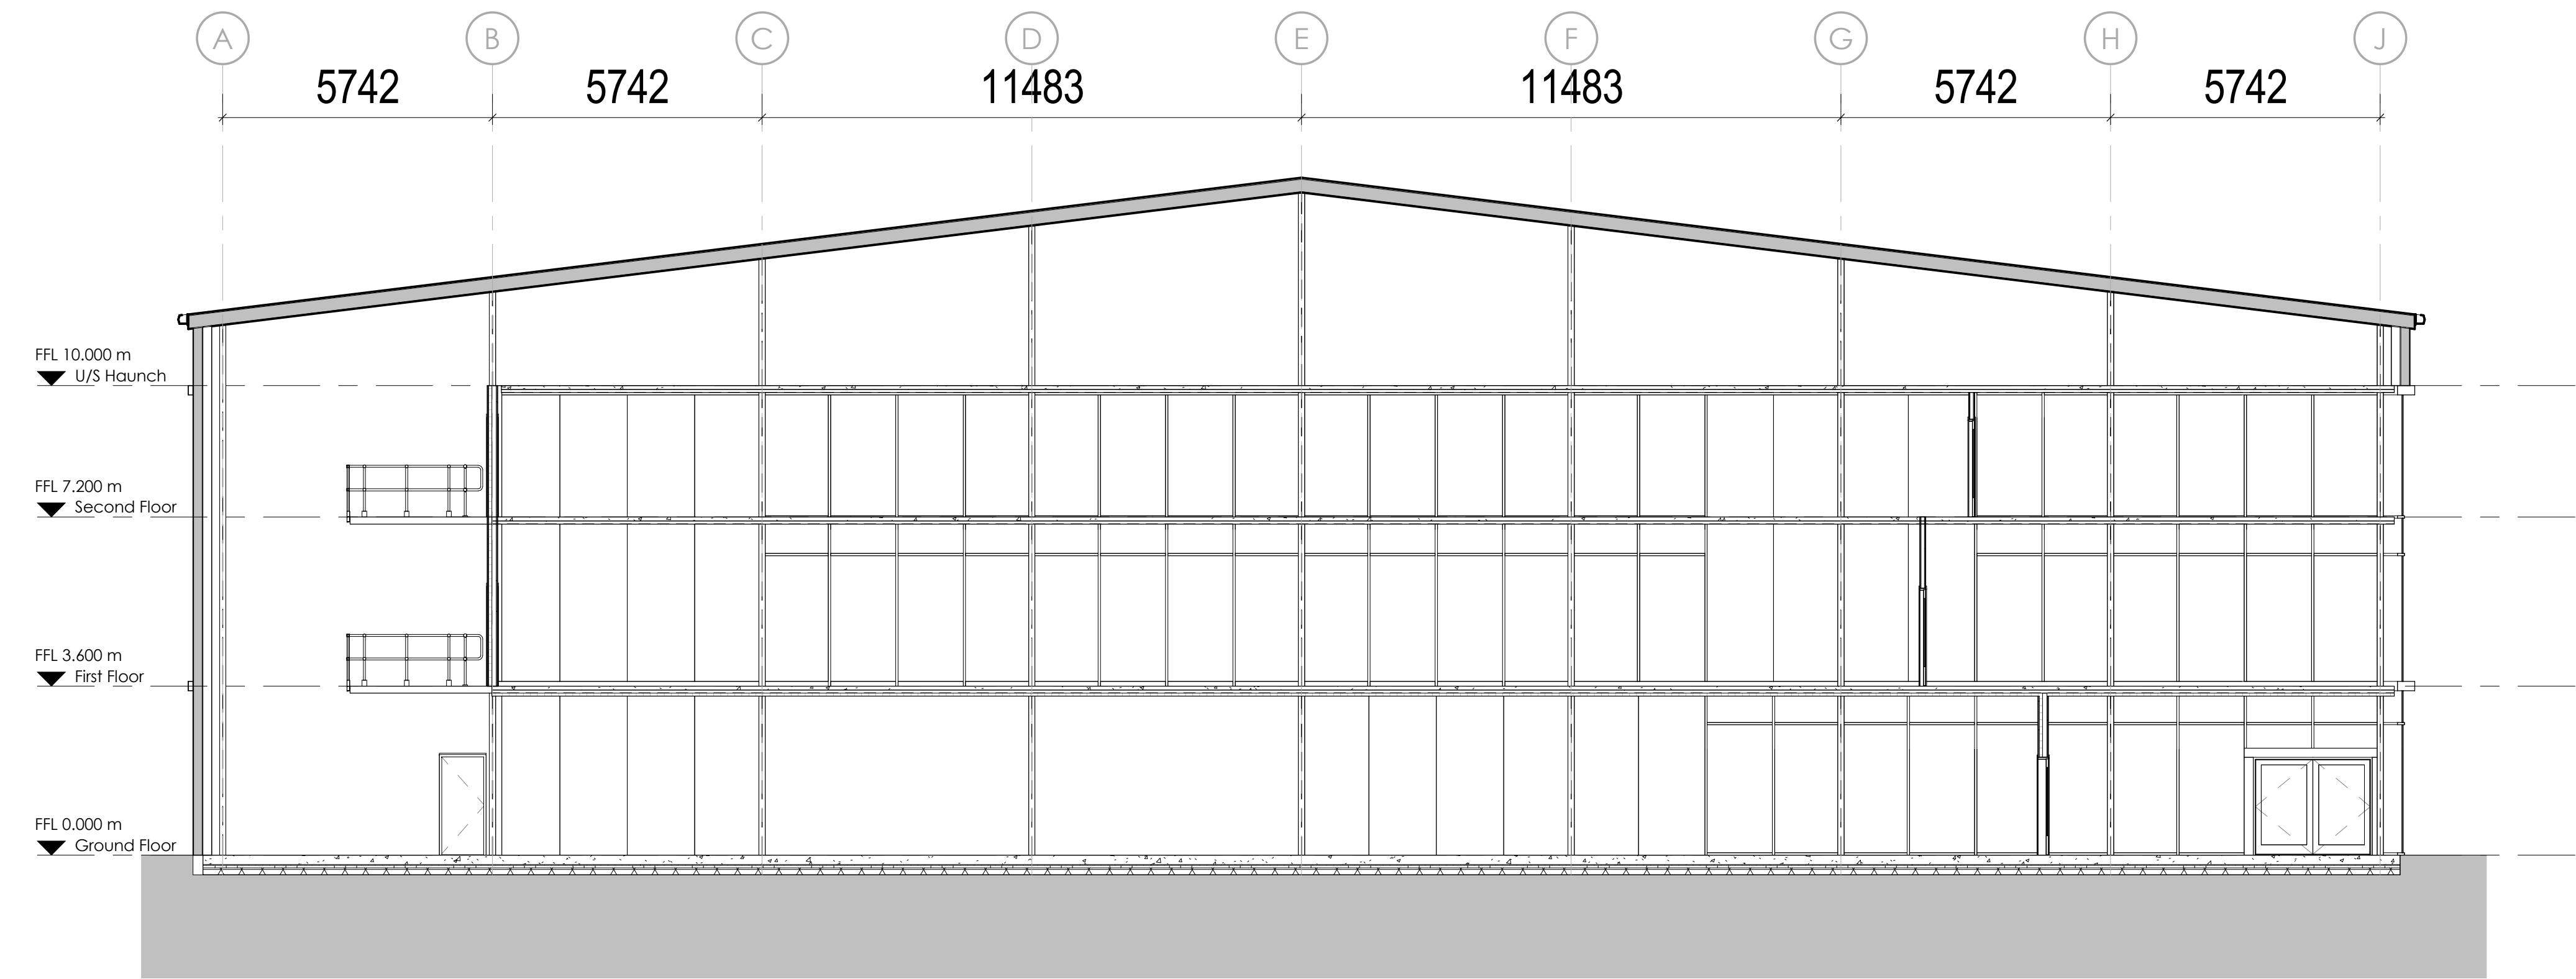


Section Through Office
Scale @ 1 : 100

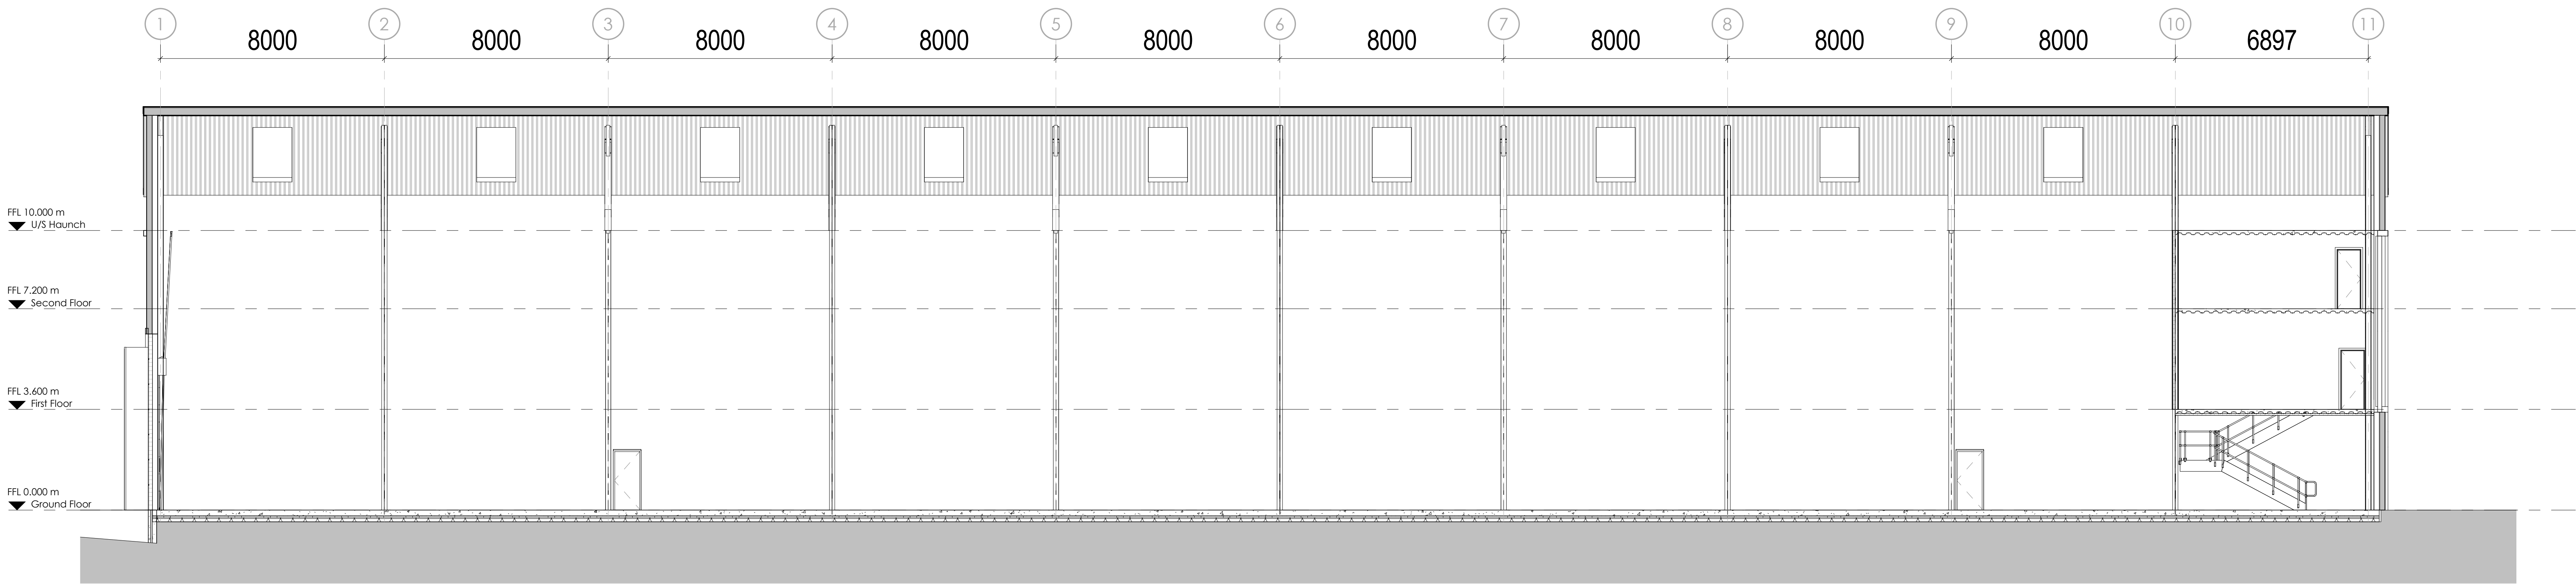

Section Through Apex
Scale @ 1 : 100

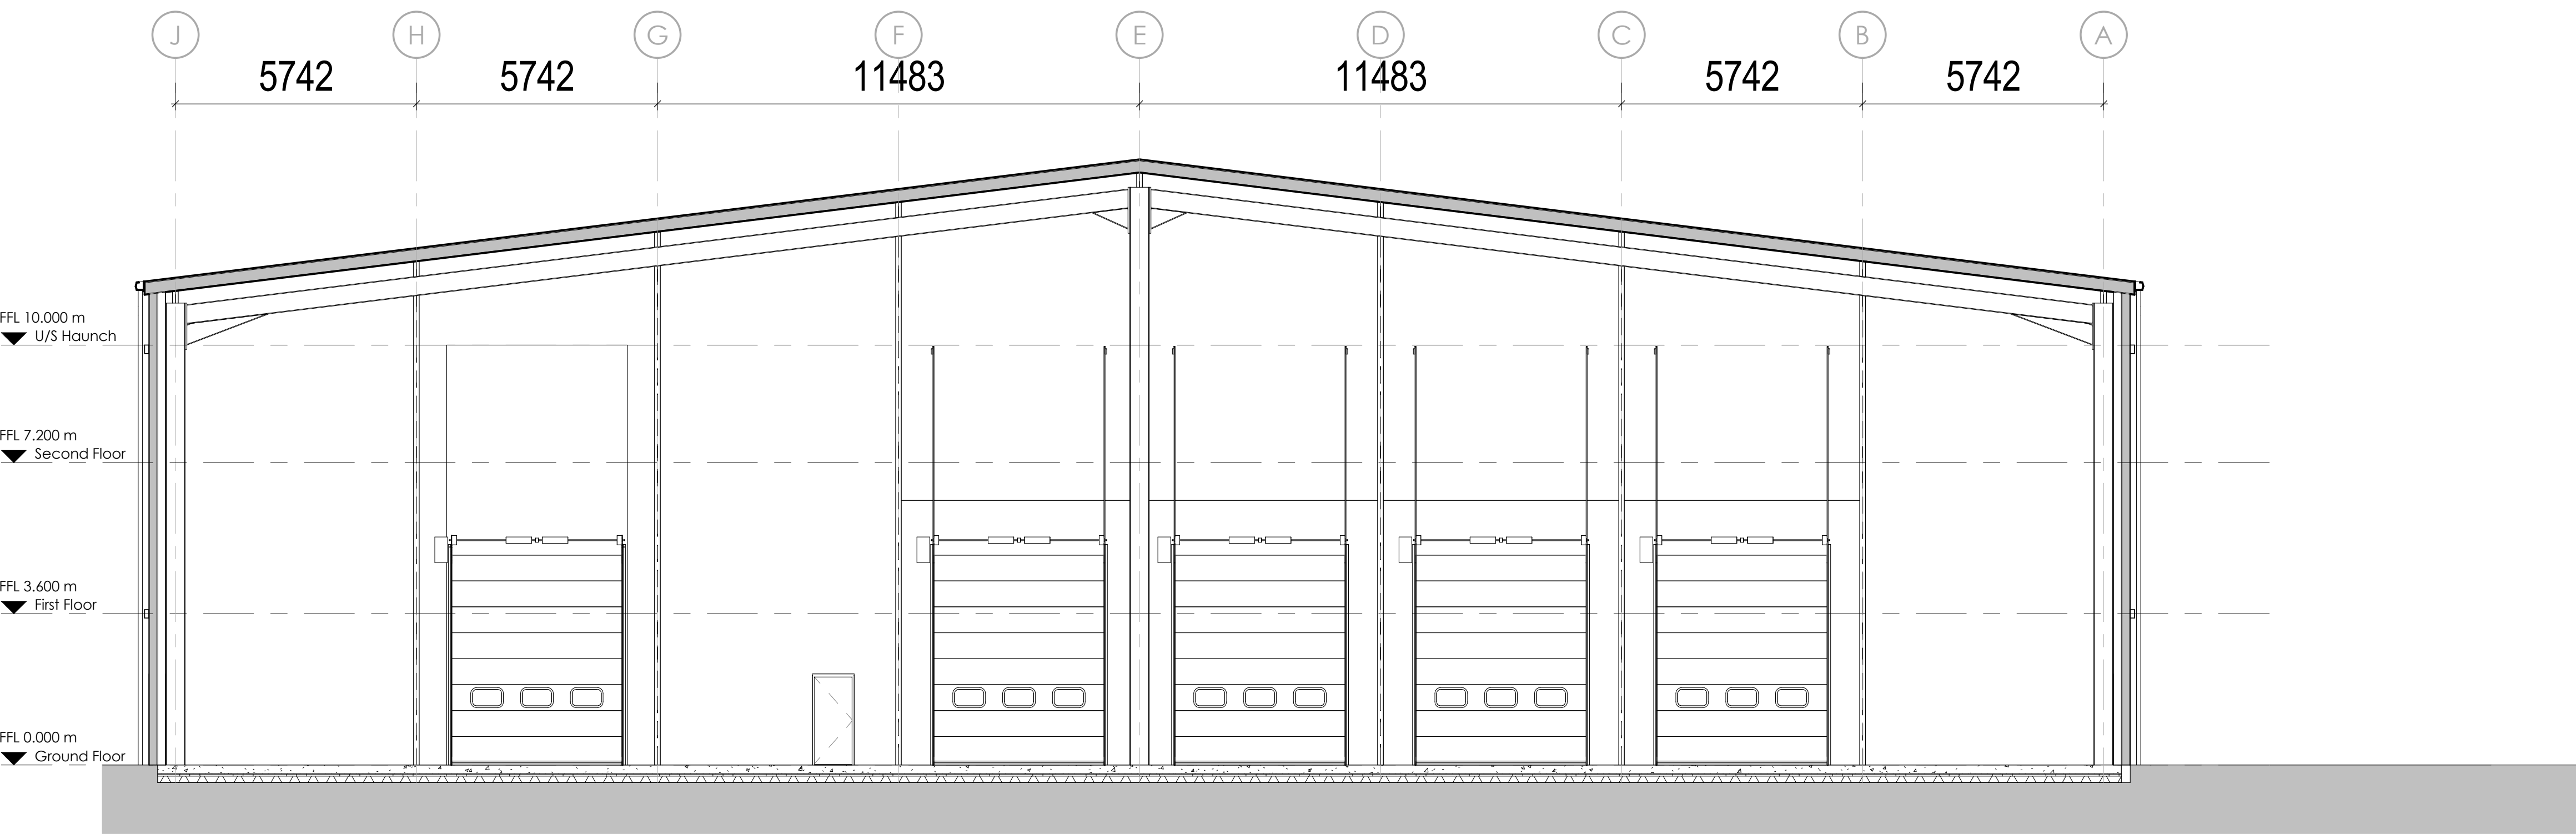

Section on GL3
Scale @ 1 : 100

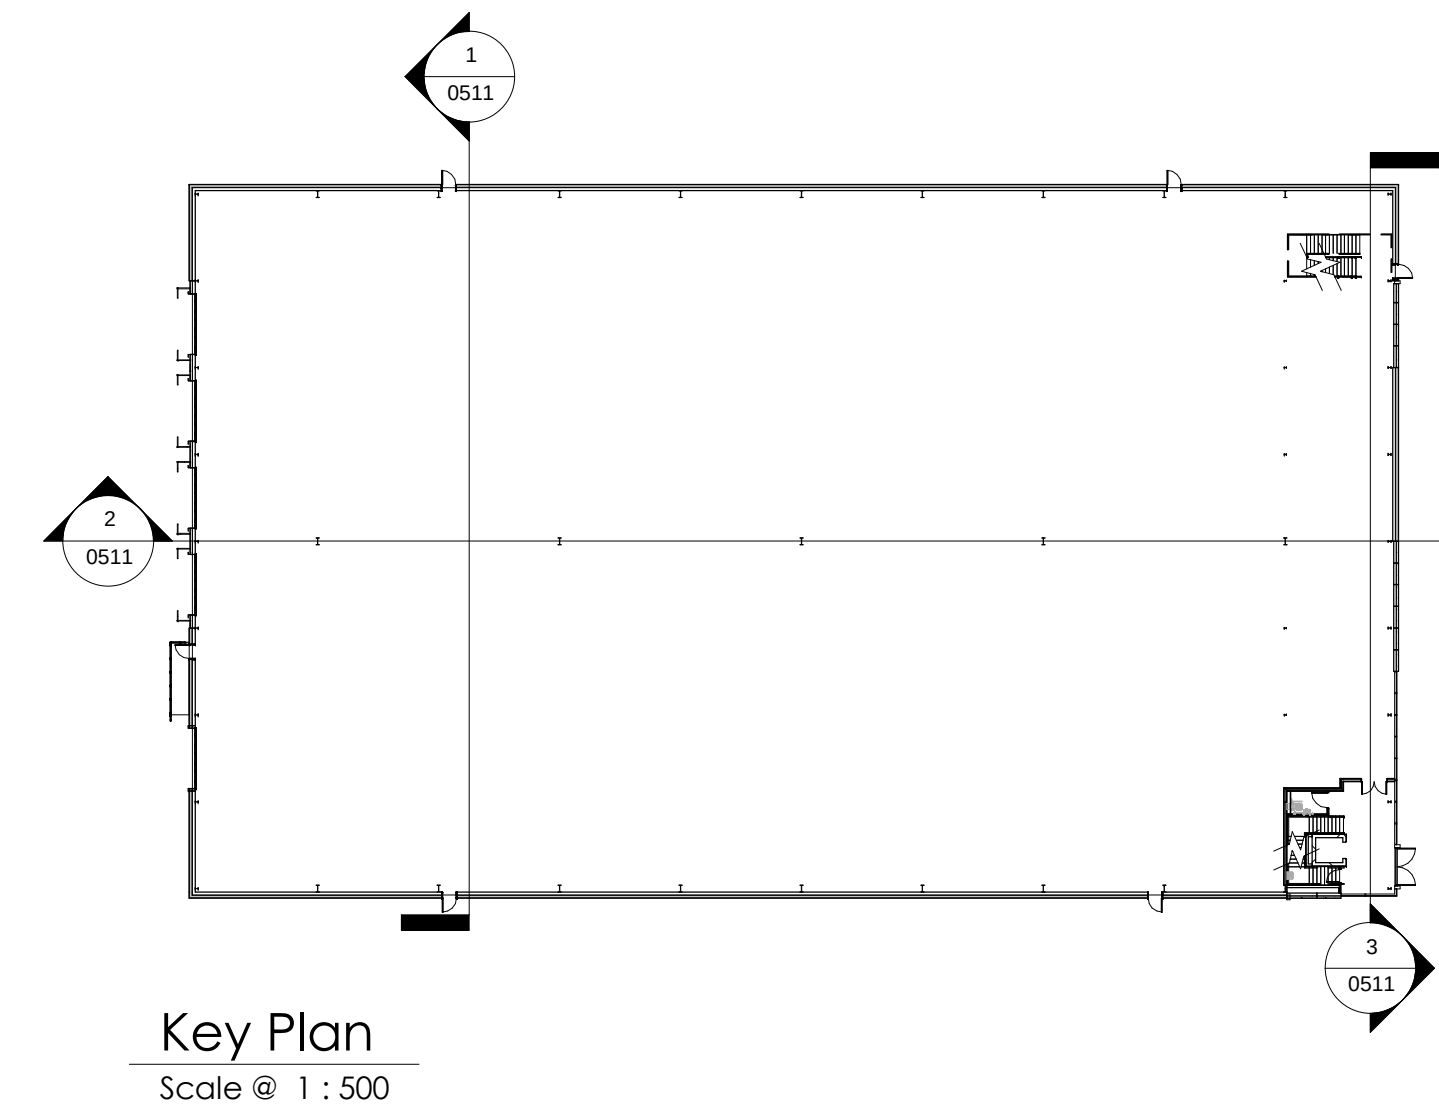

Key Plan
Scale @ 1 : 500

NOTES

- All dimensions and levels are to be checked on site.
 - Any discrepancies are to be reported to the architect before any work commences.
 - This drawing shall not be scaled to ascertain any dimensions. Work to figured dimensions only.
 - This drawing shall not be reproduced without express written permission from AEW.
 - Title overlay drawings and ownership boundaries are produced using all reasonable endeavors. AEW cannot be responsible for the accuracy or scale discrepancy of base plans supplied to them.
 - All works are to be undertaken in accordance with Building Regulations and the latest British Standards.
 - All proprietary materials and products are to be used strictly in accordance with the manufacturers recommendations.
- This drawing contains the following model files: -
B10222-AEW-XX-XX-A3-A-001 [P0.1] [50]

CDM 2015

Client notified of duties:

Principal Designer:

Unless noted below, all known hazards have been highlighted on the drawing:

0 1 2 3 4 5m
Scale @ 1:100

PI	01/11/18	TF	DOH
Initial issue			
REV	Date	Drawn by:-	Checked by:-
S2			
Status	Purpose of issue		
	For Approval		
drawing stage	Planning		
client			

FI Real Estate Management Ltd.

project

Clywedog Road East, Wrexham
Site 3

drawing title

Proposed Building Sections

date	01/11/18	drawn	TF
scale @ A3	As Indicated	checked	DOH