


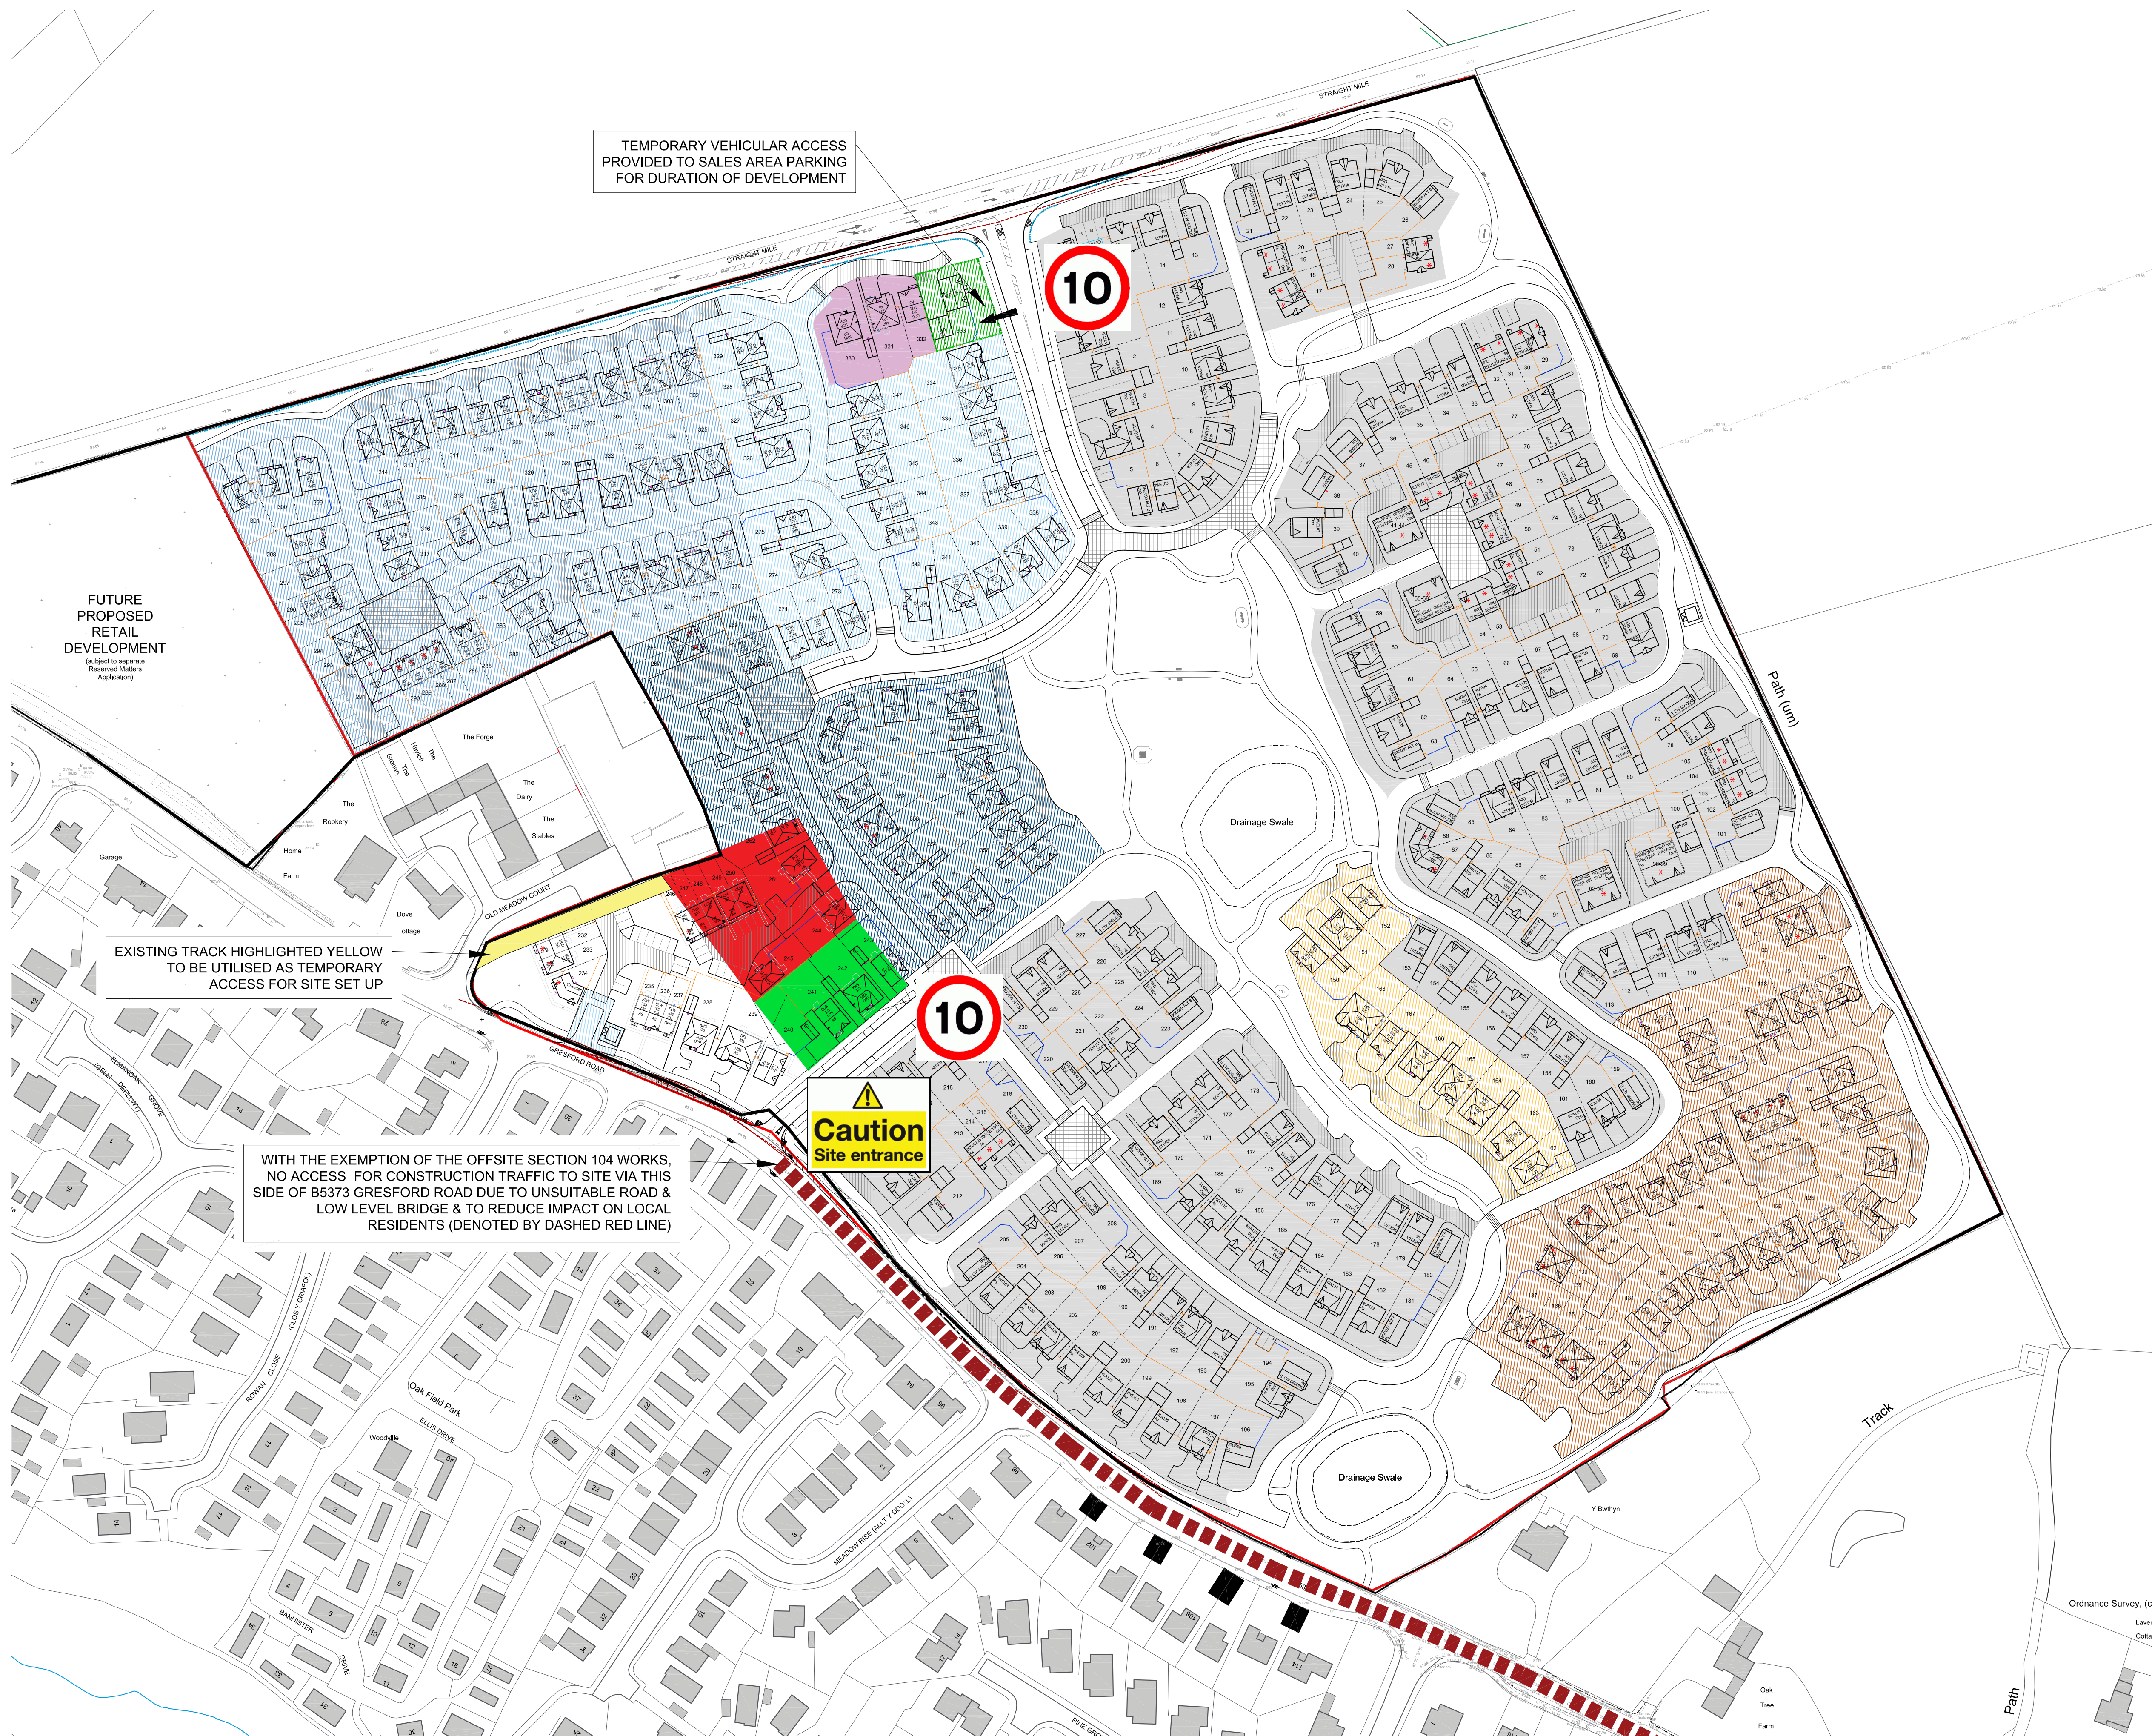


- KEY:
- SHOW HOMES
 - SALES CARPARK
 - SITE COMPOUND AND MATERIALS STORE
 - CONSTRUCTION CARPARK
- 10 10 MPH SPEED LIMIT SIGNAGE



- BUILD SEQUENCE:
- SALES AREA - PLOT 332 MSU
PLOT 330 & 331 SHOW HOMES
 - SALES CARPARK - PLOT 333
 - PHASE 1 - PLOTS 271 - 275, 326 - 329, 334 - 347 & SUBSTATION
 - PHASE 2 - PLOTS 276 - 325,
 - PHASE 3 - PLOTS 242 - 244, 251 - 270, 348 - 362
 - PHASE 4 - PLOTS 150 - 152, 162 - 168
 - PHASE 5 - PLOTS 107 - 108, 114 - 149
 - SITE COMPOUND AND MATERIALS STORE - PLOTS 235 - 238, 245 - 250
 - CONSTRUCTION CARPARK - PLOTS 239 - 241
 - DENOTES BELLWAY PLOTS

NOTES:
TO BE READ IN CONJUNCTION WITH
CONSTRUCTION METHOD STATEMENT.

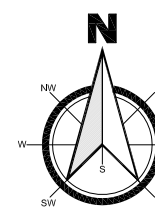

C	05.12.18	AP	Note regarding Gresford Road access added.
B	03.10.18	AP	Note for Sales access added.
A	03.10.18	AP	Amended to suit comments.
No.	Date	Initial	Description
Revisions			
This Drawing is subject to Copyright. DO NOT SCALE OFF THIS DRAWING			
Drawing Title			
Maes Y Rhedyn, Llay - CONSTRUCTION MANAGEMENT PLAN			
Scale	1:1000 @ A1	Drawn	AP
Date	01.10.18	Checked	
Project No.	H1152	Drawing No.	CMP_1 C

