


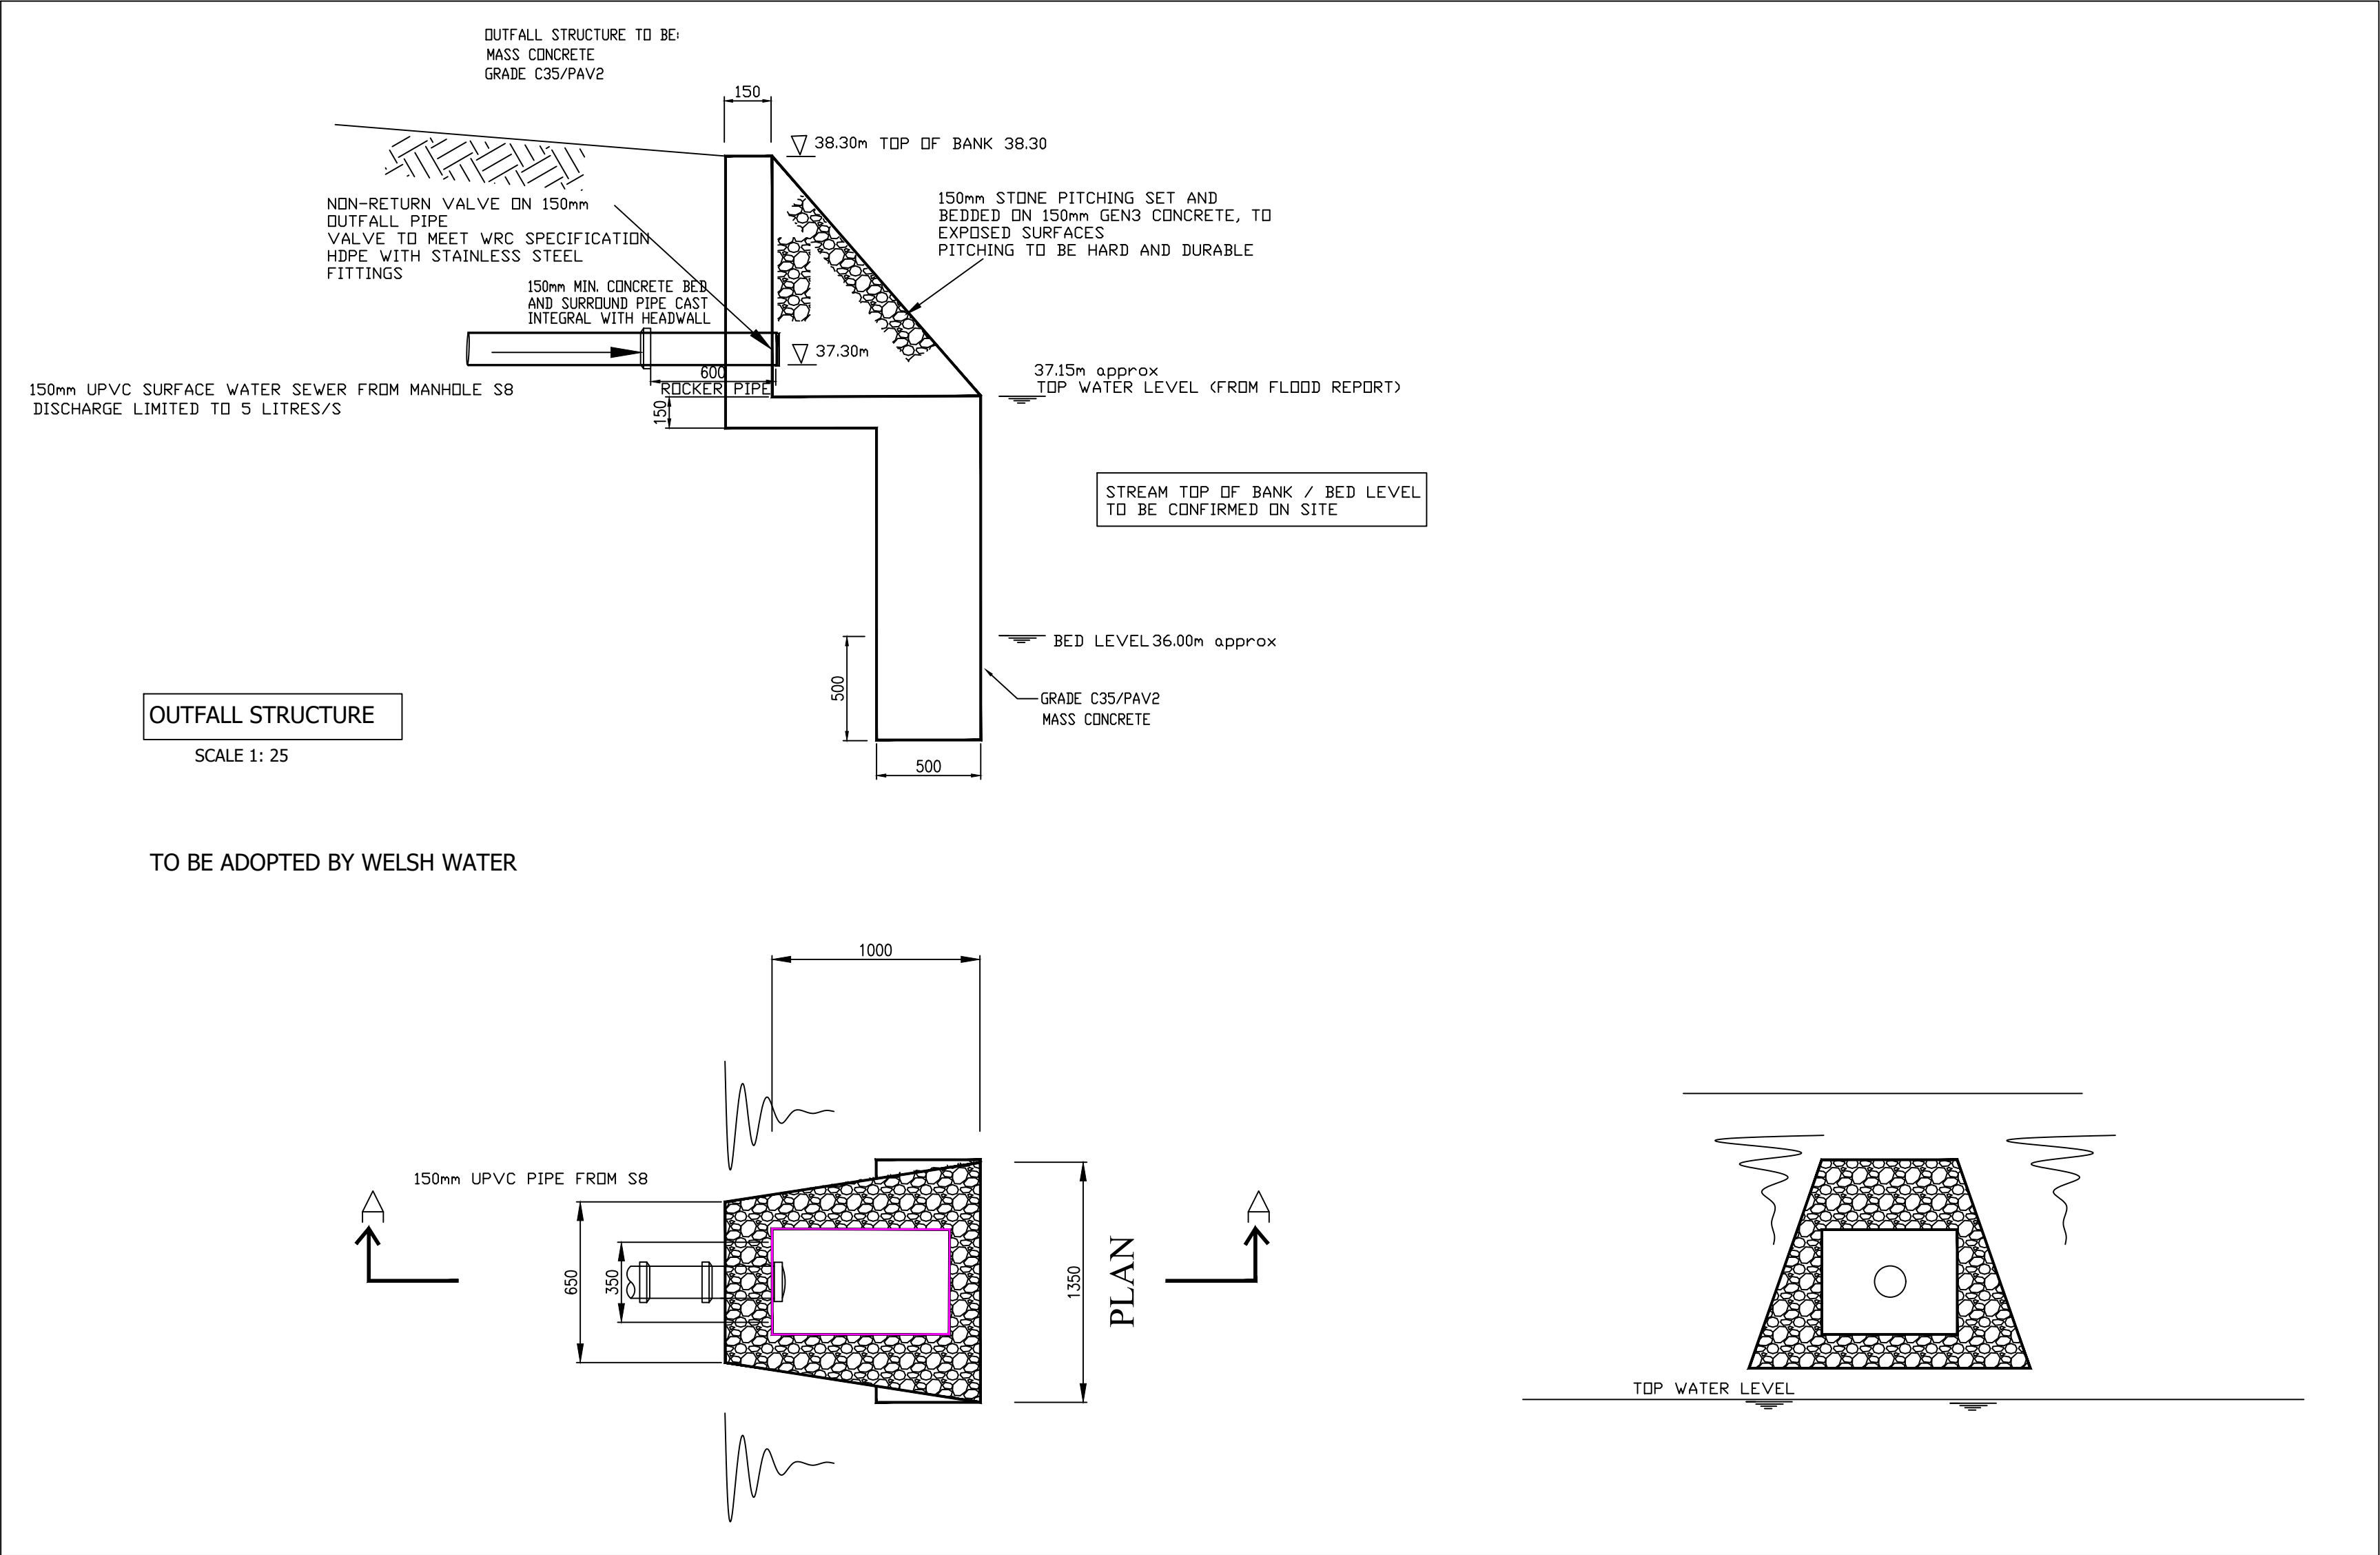

PENDING WELSH WATER APPROVAL
PRELIMINARY

A	STORAGE UNIT REMOVED, OUTFALL	3:6:19	Drwn	Chkd
Rev	Description	Date	Drwn	Chkd

KANE DESIGN
Civil Engineering Design

15 Winchester Way
Gresford
Wrexham
LL12 8HH

Tel: 01 978 855888

Client

NIGEL COPELAND

Project

PROPOSED DEVELOPMENT at BEDWELL ROAD
CROSS LANES, WREXHAM LL13 0TR

Title

DRAINAGE DETAILS
STORAGE AND OUTFALL

DRAWING NUMBER 1437/07	SCALE		AS NOTED	@ A1
	DATE	18:02.19		REVISION A
	DRAWN	AK		
	CHECKED	A.K		