


Notes

1. Do not scale from this drawing.
2. All drawings are to be checked by the contractor and setting out engineer and read in conjunction with one another to ensure they are mutually compatible with each other before any setting out or construction commences.
In the event of apparent ambiguity or contradiction the engineer and/or architect shall be notified immediately. Summer Consultancy accepts no liability in the event of not being so notified and where construction work has commenced.
3. The site survey was produced by Advantage Geomatics Reference 18014-P-1, Date 06-06-18
Levels are to OS Datum - via active GNSS
Summer Consultancy have not undertaken, nor have been instructed to undertake, any special investigations to verify the information provided. The Principle Contractor, sub contractors and others who may need to rely on this information must ascertain its accuracy before commencing the works. Summer Consultancy accept no responsibility or liability for the accuracy of this information .

Revisions

Rev	Date	Description
-----	------	-------------

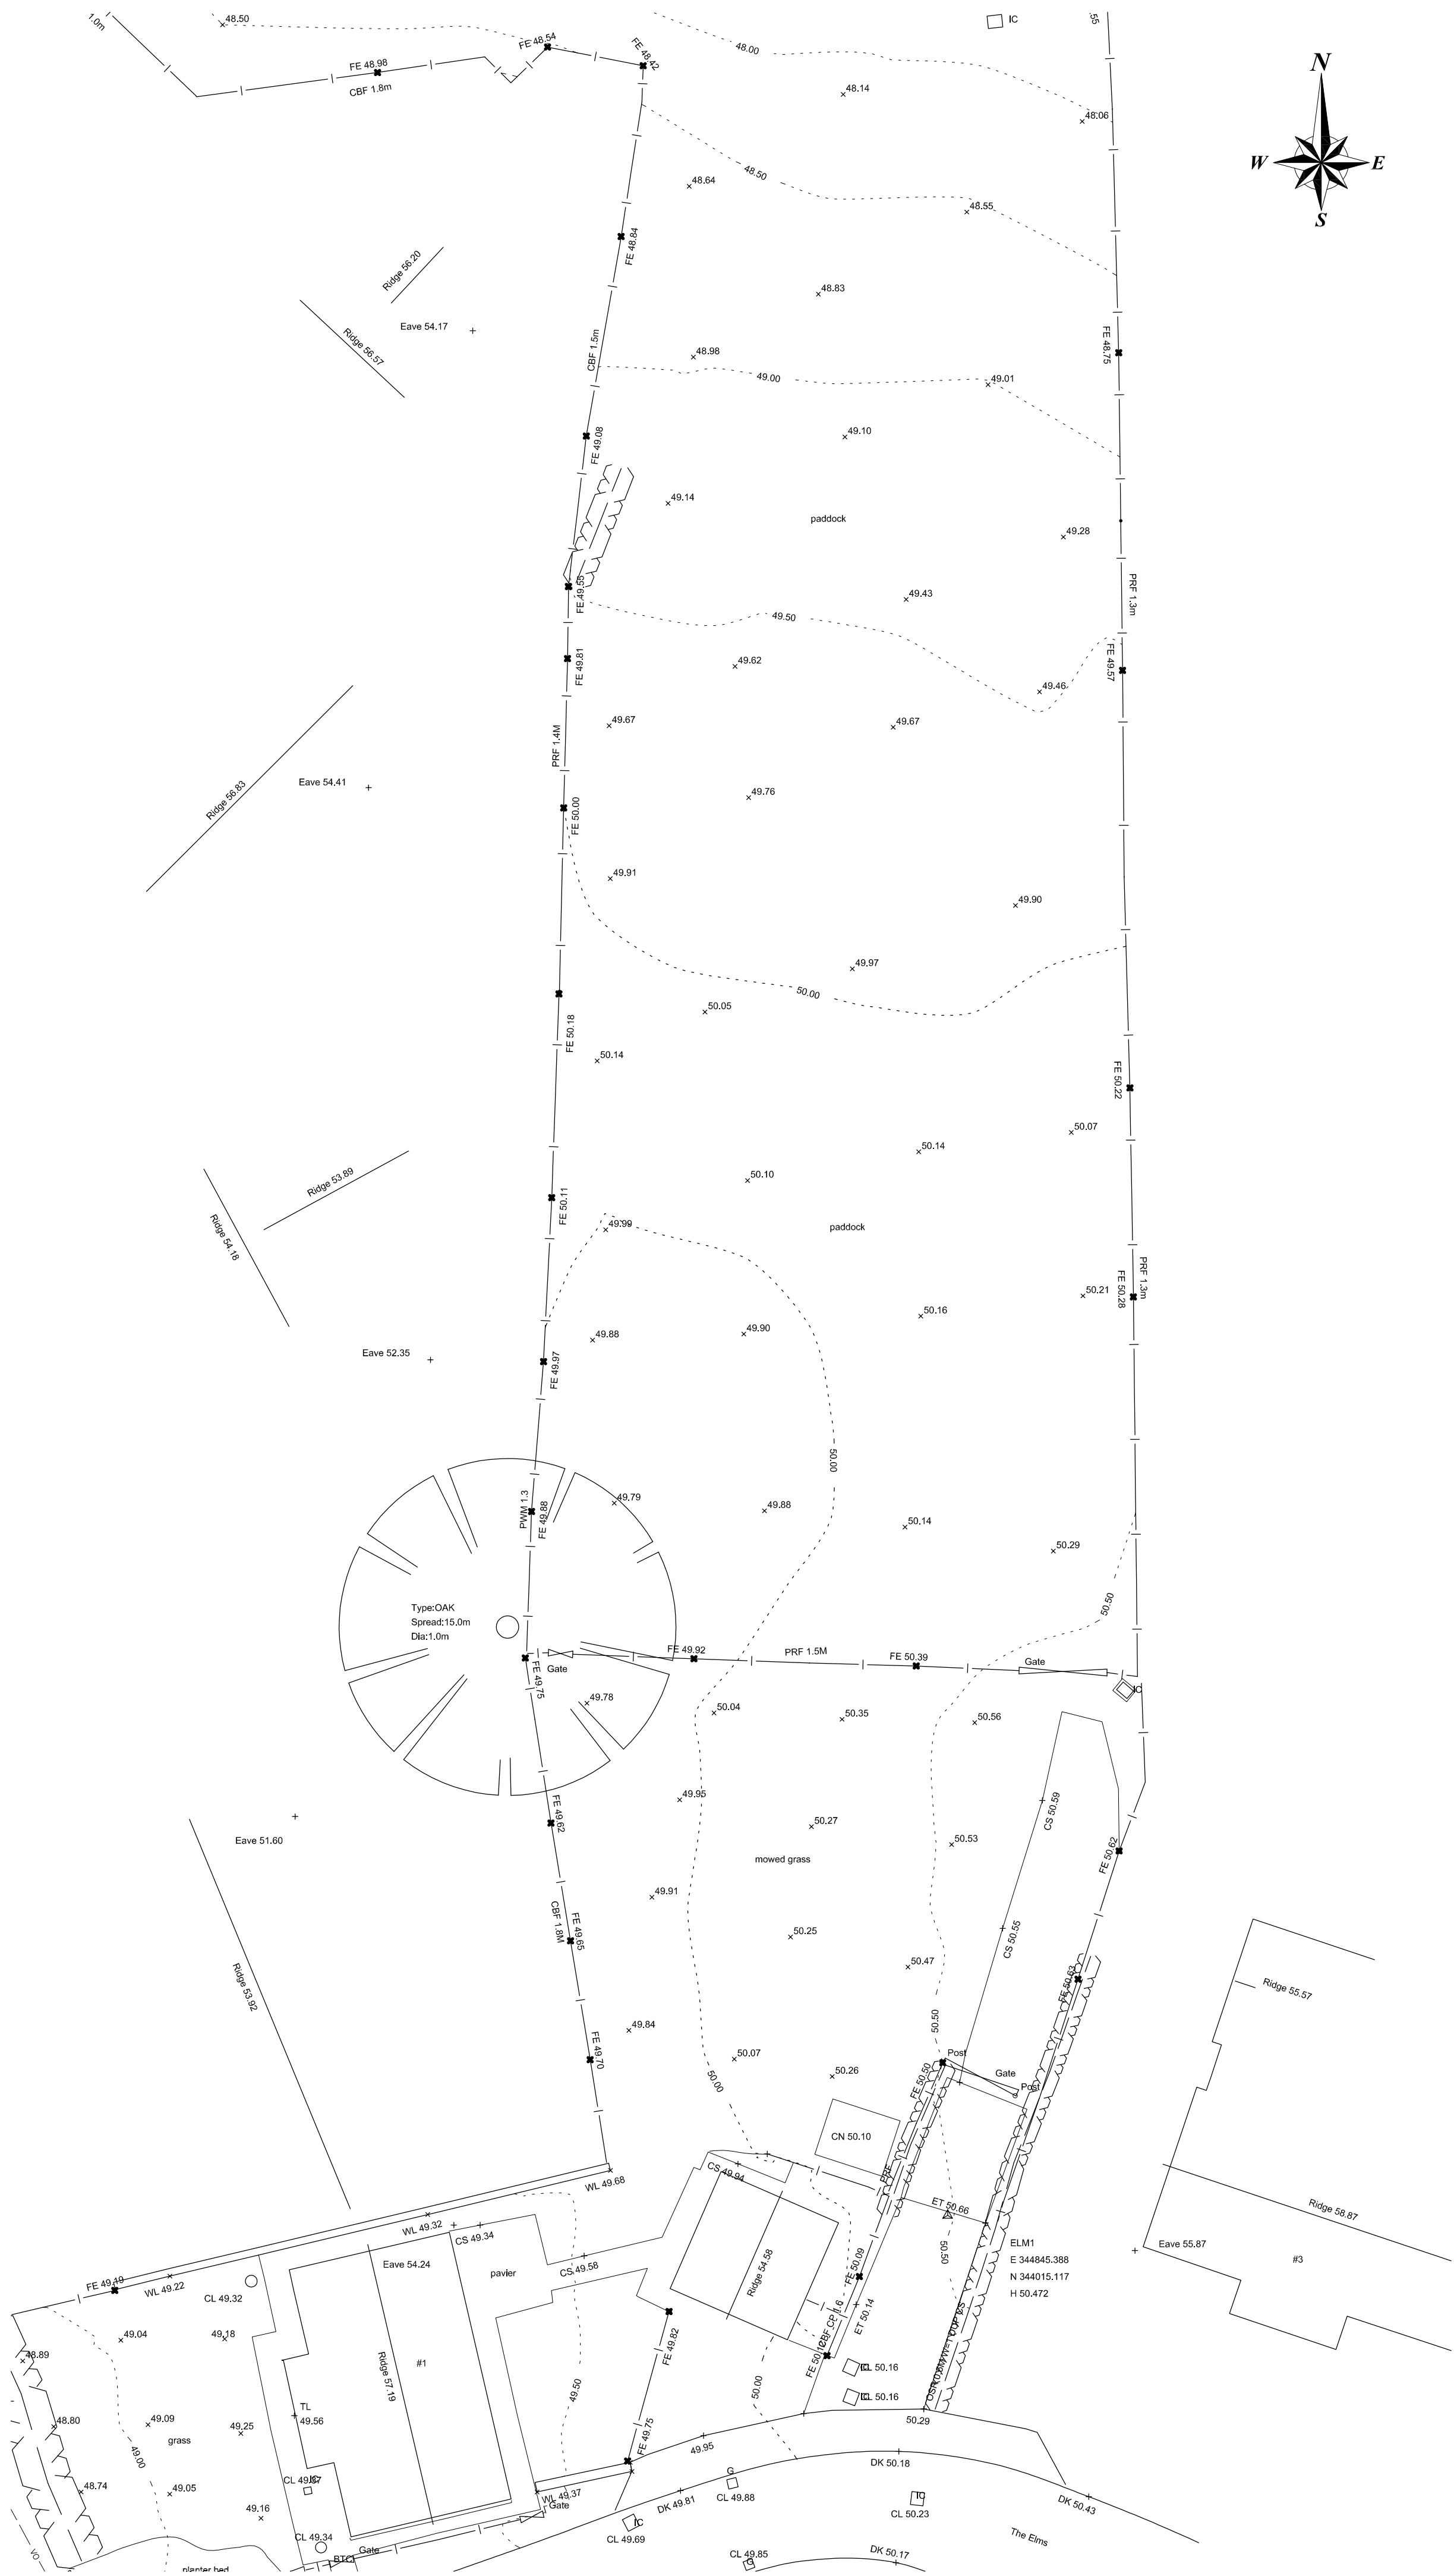

The Old School
Astley
Shrewsbury
SY4 4BP
Tel: 01302 210 788
Email: info@summerconsultancy.co.uk
Web: www.summerconsultancy.co.uk

Client: MICHAEL PATON

Project: THE ELMS TALLARN GREEN
MALPAS

Drawing Title: SITE SURVEY

Scale: 1:200 Drawn by: JRS Date: April 2019

Drawing Number: 399-18-01 Revision: