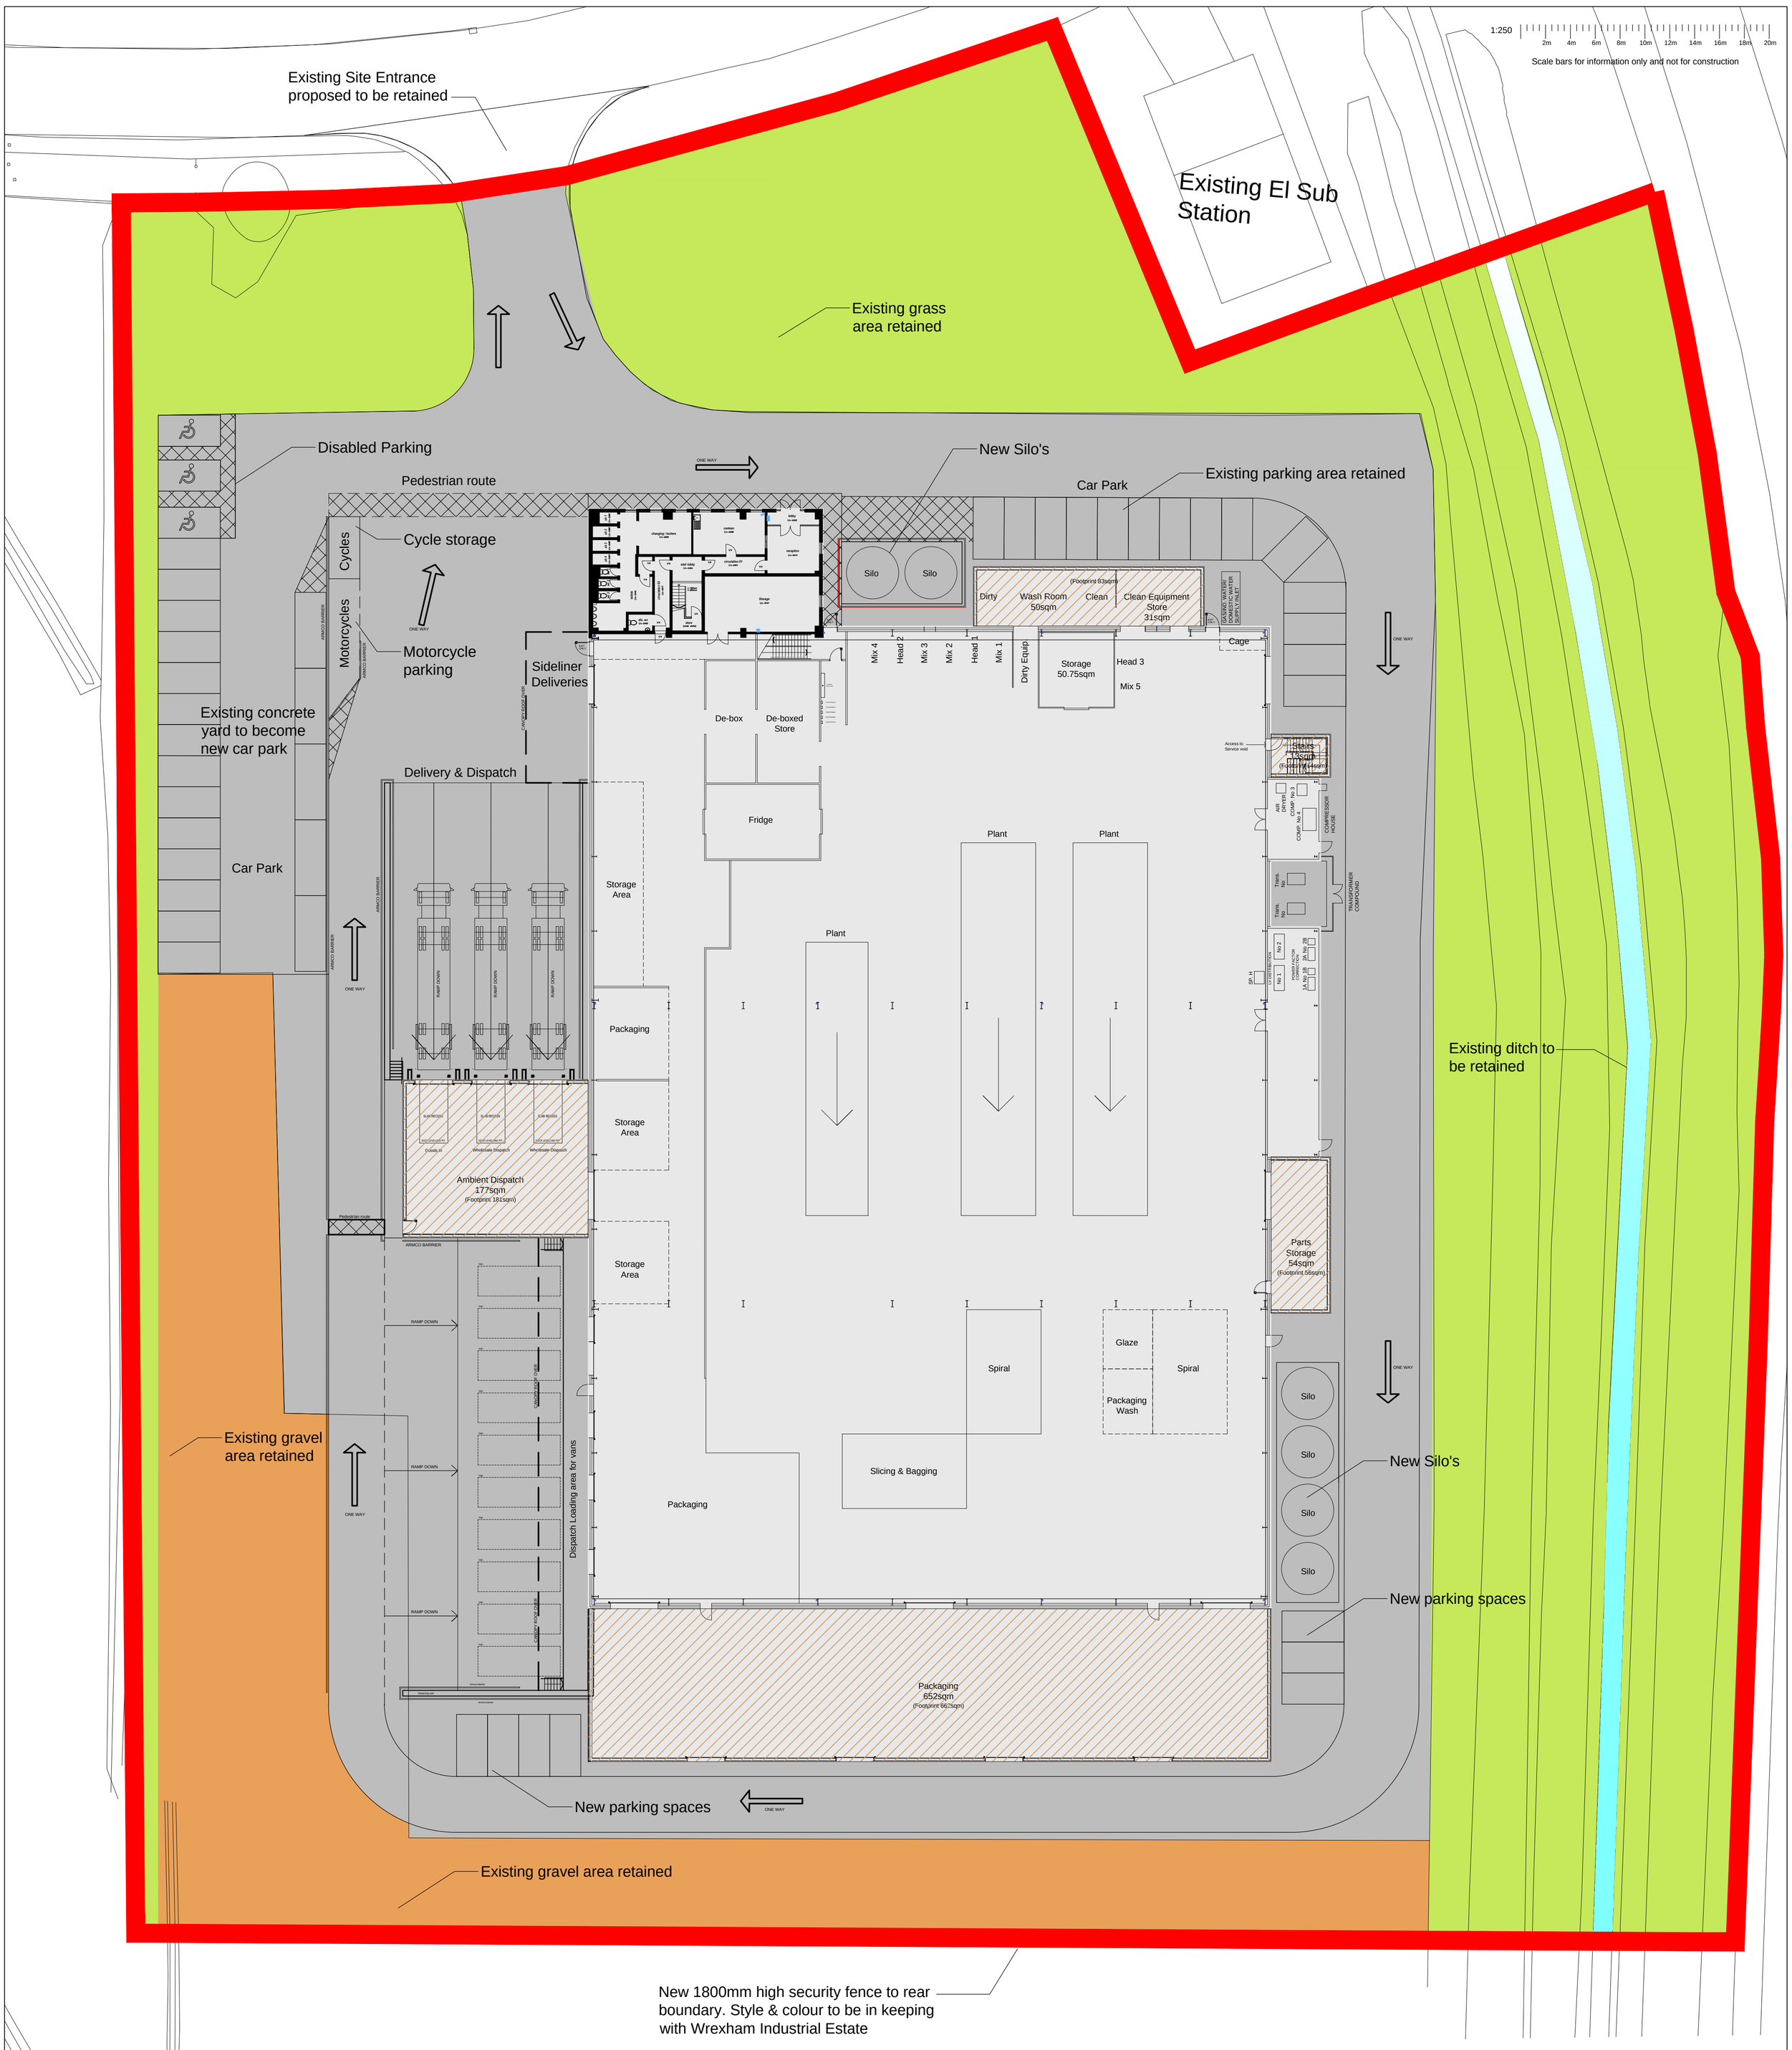

TOTAL SITE AREA
18,243sqm

SITE PLAN AS PROPOSED
1:250@A1

SITE PLAN AS PROPOSED

NOT APPROVED FOR CONSTRUCTION

rev	description	date	dr by	ap by
A	Issued for Planning	15 / 12 / 17	JR	GE

PLANNING

client
VILLAGE BAKERY WREXHAM LTD

project
NEW EXTENSION & REFURBISHMENT OF FORMER CAPARO WIRE FACTORY, ASH ROAD, WREXHAM INDUSTRIAL ESTATE

drawing	project no.	date	scale
SITE PLAN: AS PROPOSED	17056	12/17 drawn JR	1:250 @A1

drawing no.	revision
P-04	A

SK=SKETCH/FEASIBILITY
P=PLANNING
BR=BUILDING REGS

dpa
Design and Planning Associates
Belgrave House, 15 Salop Road,
Oswestry, Shropshire
SY11 2NR
Tel: 01691 659595.

The copyright of this drawing is vested in Design & Planning Associates and must not be copied or reproduced without written consent. All work to comply with the current building regulations and codes of practice. Figured dimensions only to be taken from this drawing. Contractors must visit the site and be responsible for taking and checking dimensions relative to this work.