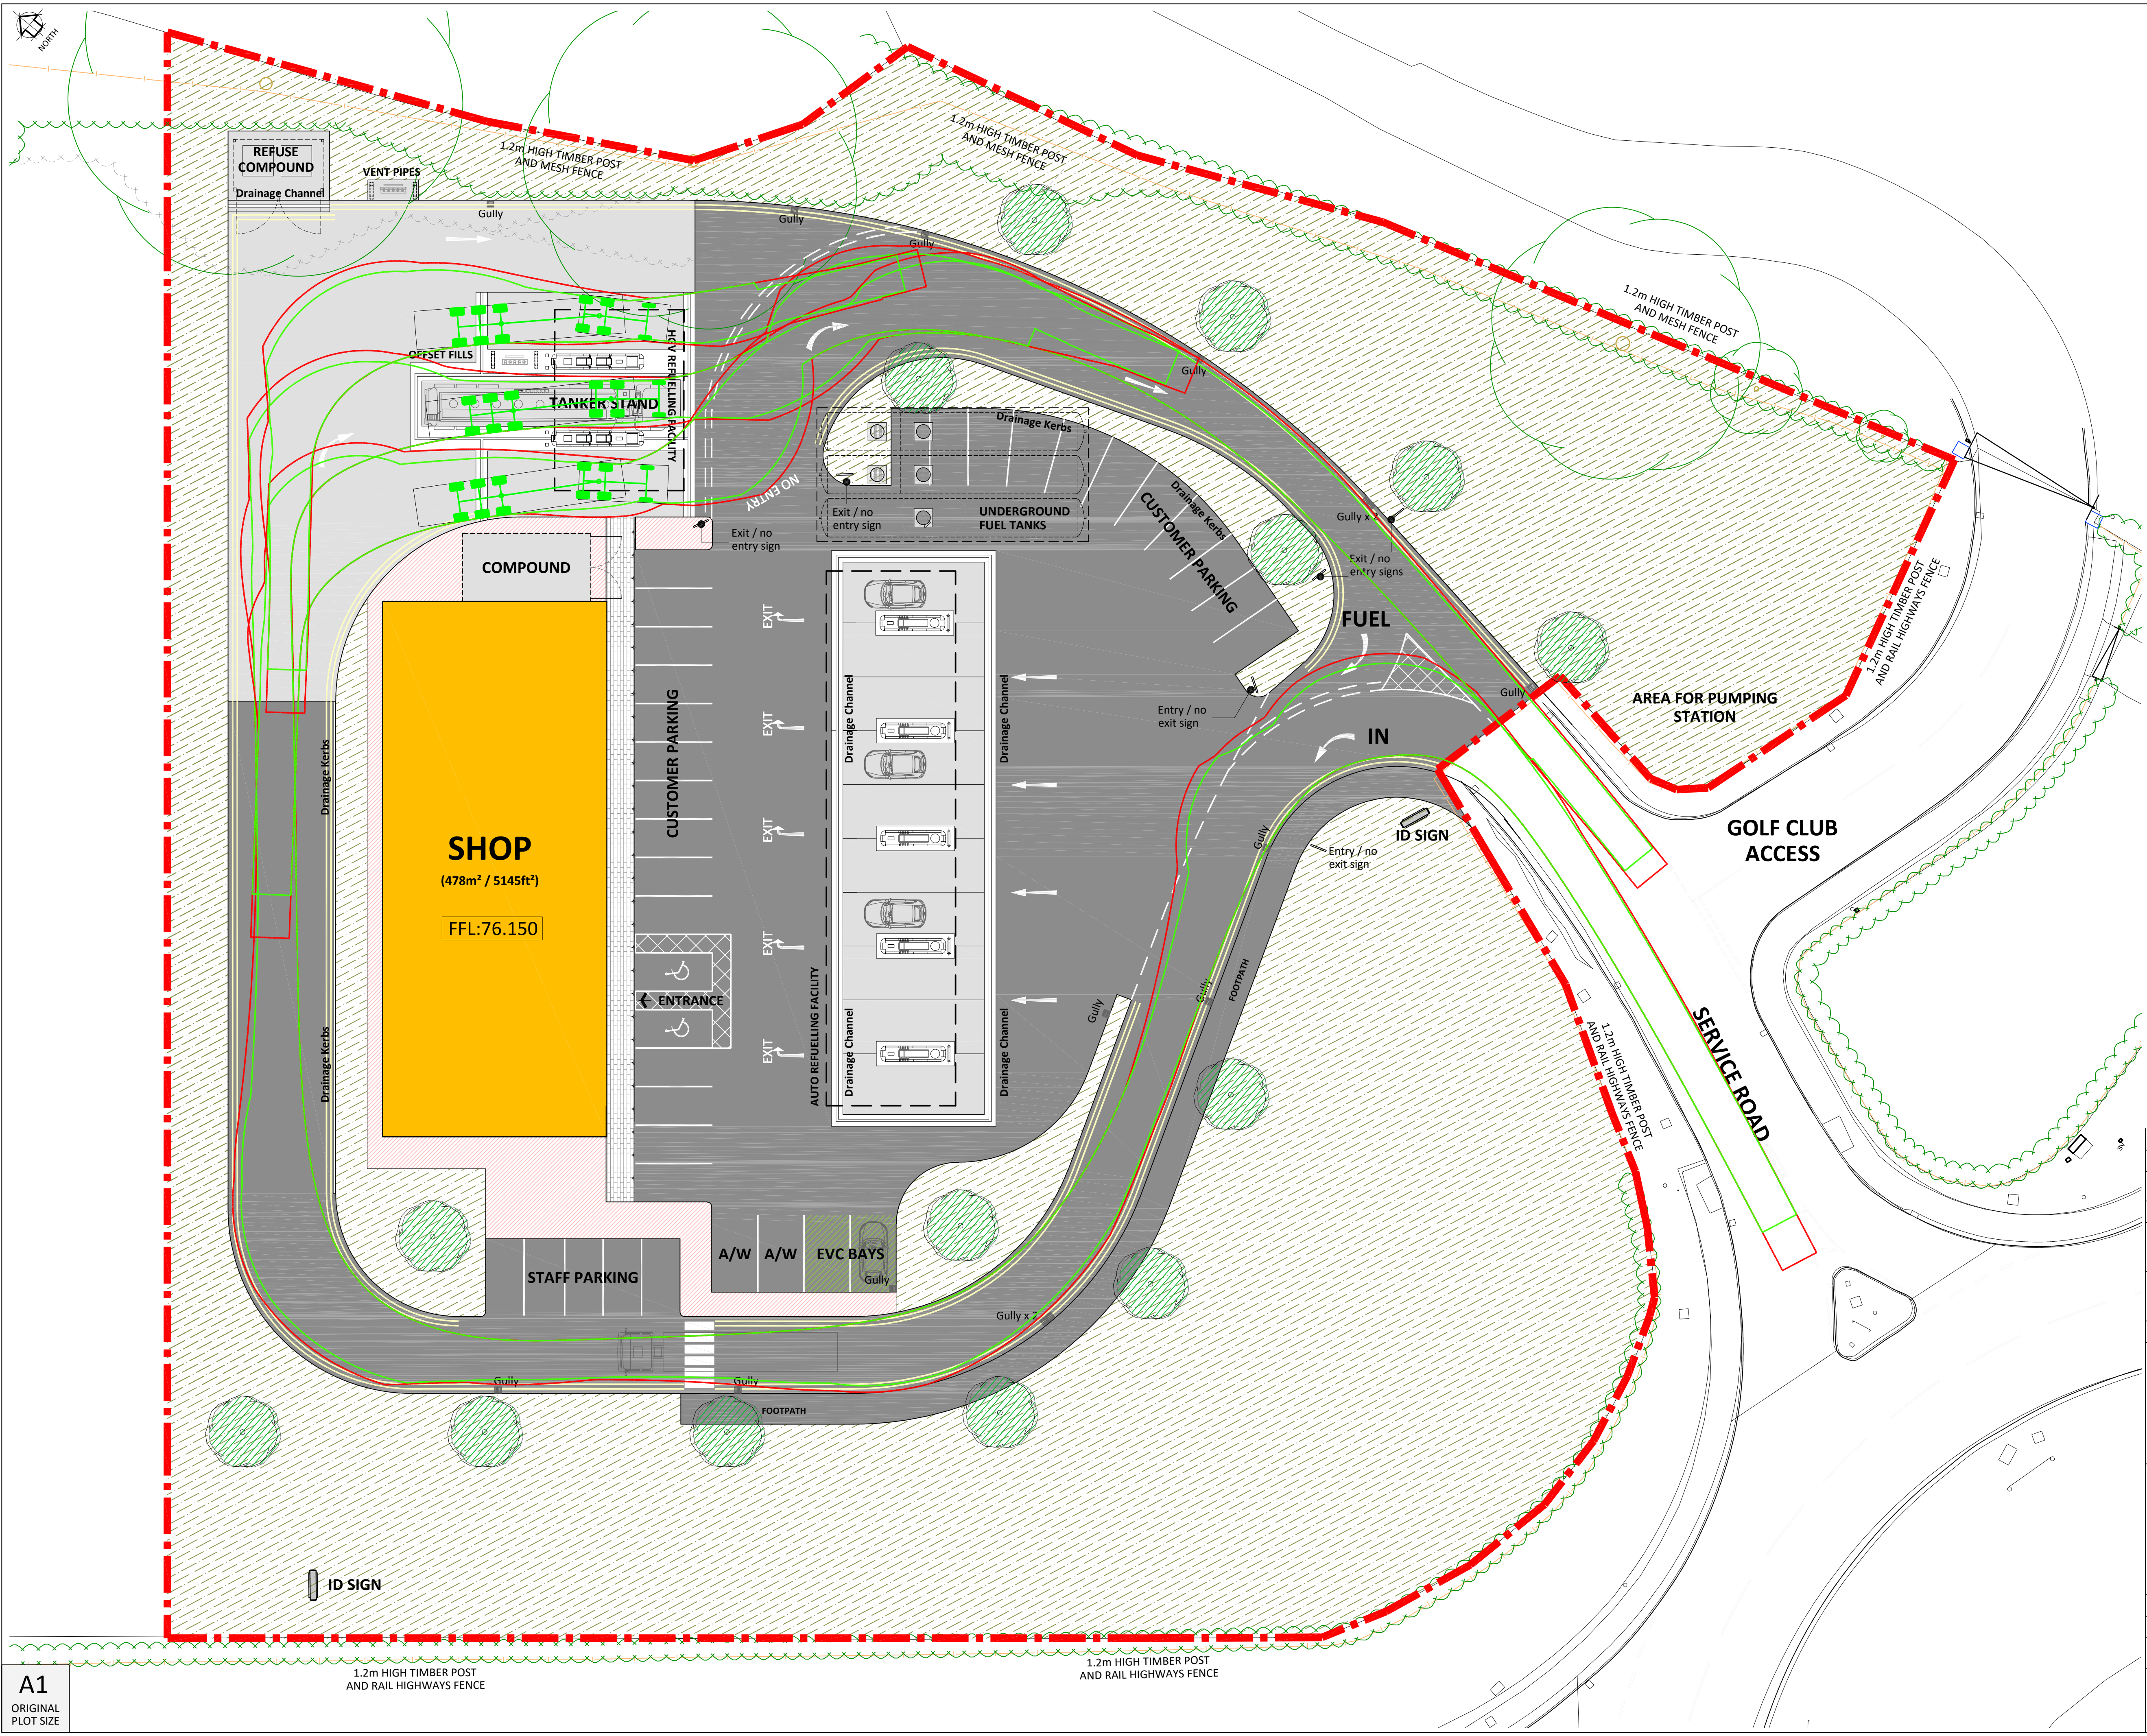
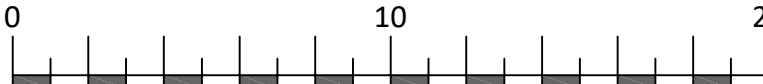


Refrigerated Articulated Vehicle (16.5m)

Overall Length	16500mm
Overall Width	2600mm
Overall Body Height	3632mm
Min Body Ground Clearance	396mm
Max Track Width	2500mm
Lock to Lock Time	6.00 sec
Kerb to Kerb Turning Radius	6870mm

Rev	Date	Comments	By:
STATUS		Planning	
PROPOSAL		Proposed New Petrol Filling Station	
SITE LOCATION		Site off A5156 (Holt Road) A5156/A534 Roundabout Wrexham LL13 9SB	
TITLE		TRACKING LAYOUT	
CLIENT		Euro Garages Limited	
 JENNINGS DESIGN LIMITED York House, Valley Court, Canal Road, Bradford, West Yorkshire, BD1 4SP. TEL. No. 01274 395422 FAX. No. 01274 395427 E-mail office@jen305.com			
Drawn by: MDB		Checked by: NJJ	
Date: January 2018		Scales: 1:200 @ A1	
PLAN NO.		181161-PL08	
 SCALE - METRES - 1:200			

A1
ORIGINAL
PLOT SIZE