


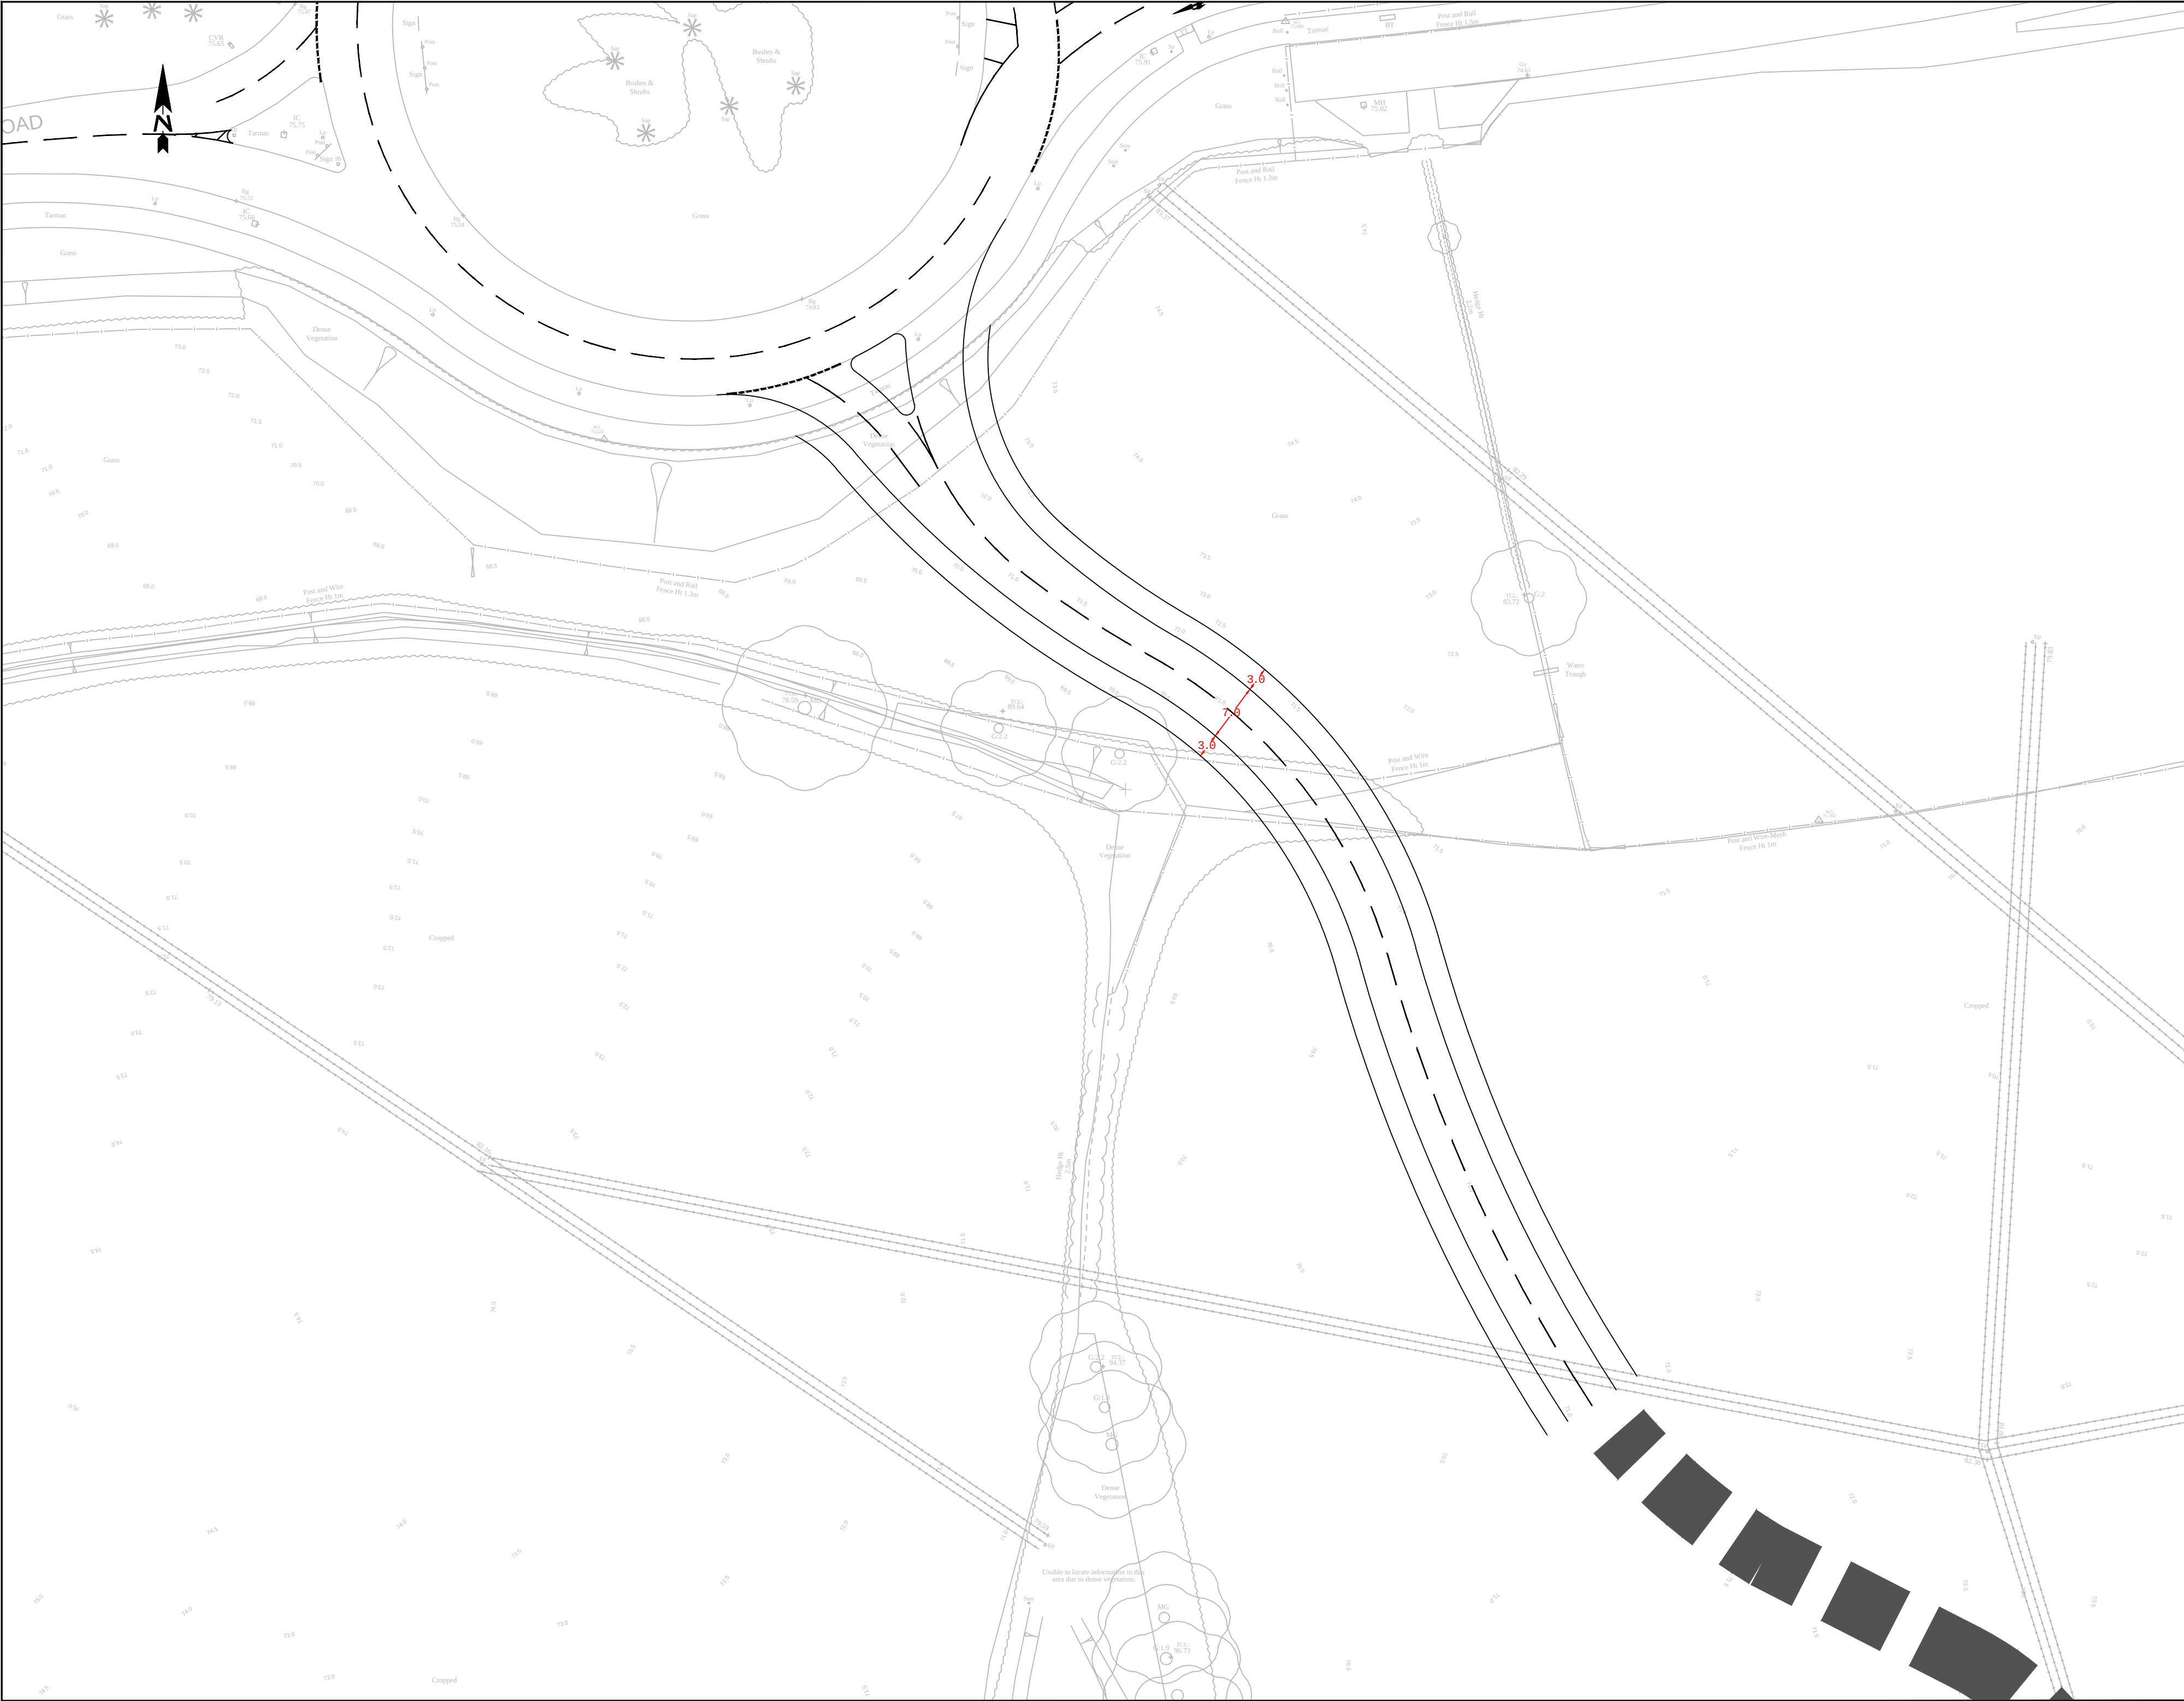

Rev.	Date	Revision Details	Drawn	Check	App.



Barnett House
53 Fountain Street
Manchester
M2 2AN
T: 0161 235 6345
F: 0161 235 6566
E: info@cbotransport.co.uk
W: www.cbotransport.co.uk

Client		
-		
Project		
Wrexham		
Drawing Title		
Proposed Site Access off A5156/A534 Roundabout		
Drawn	Checked	Approved
LPB	PC	PC
Scale / Size		Date
1:500 @ A2		07/08/2018
Status	Drw No	Rev
Information	CBO-0322-011	