
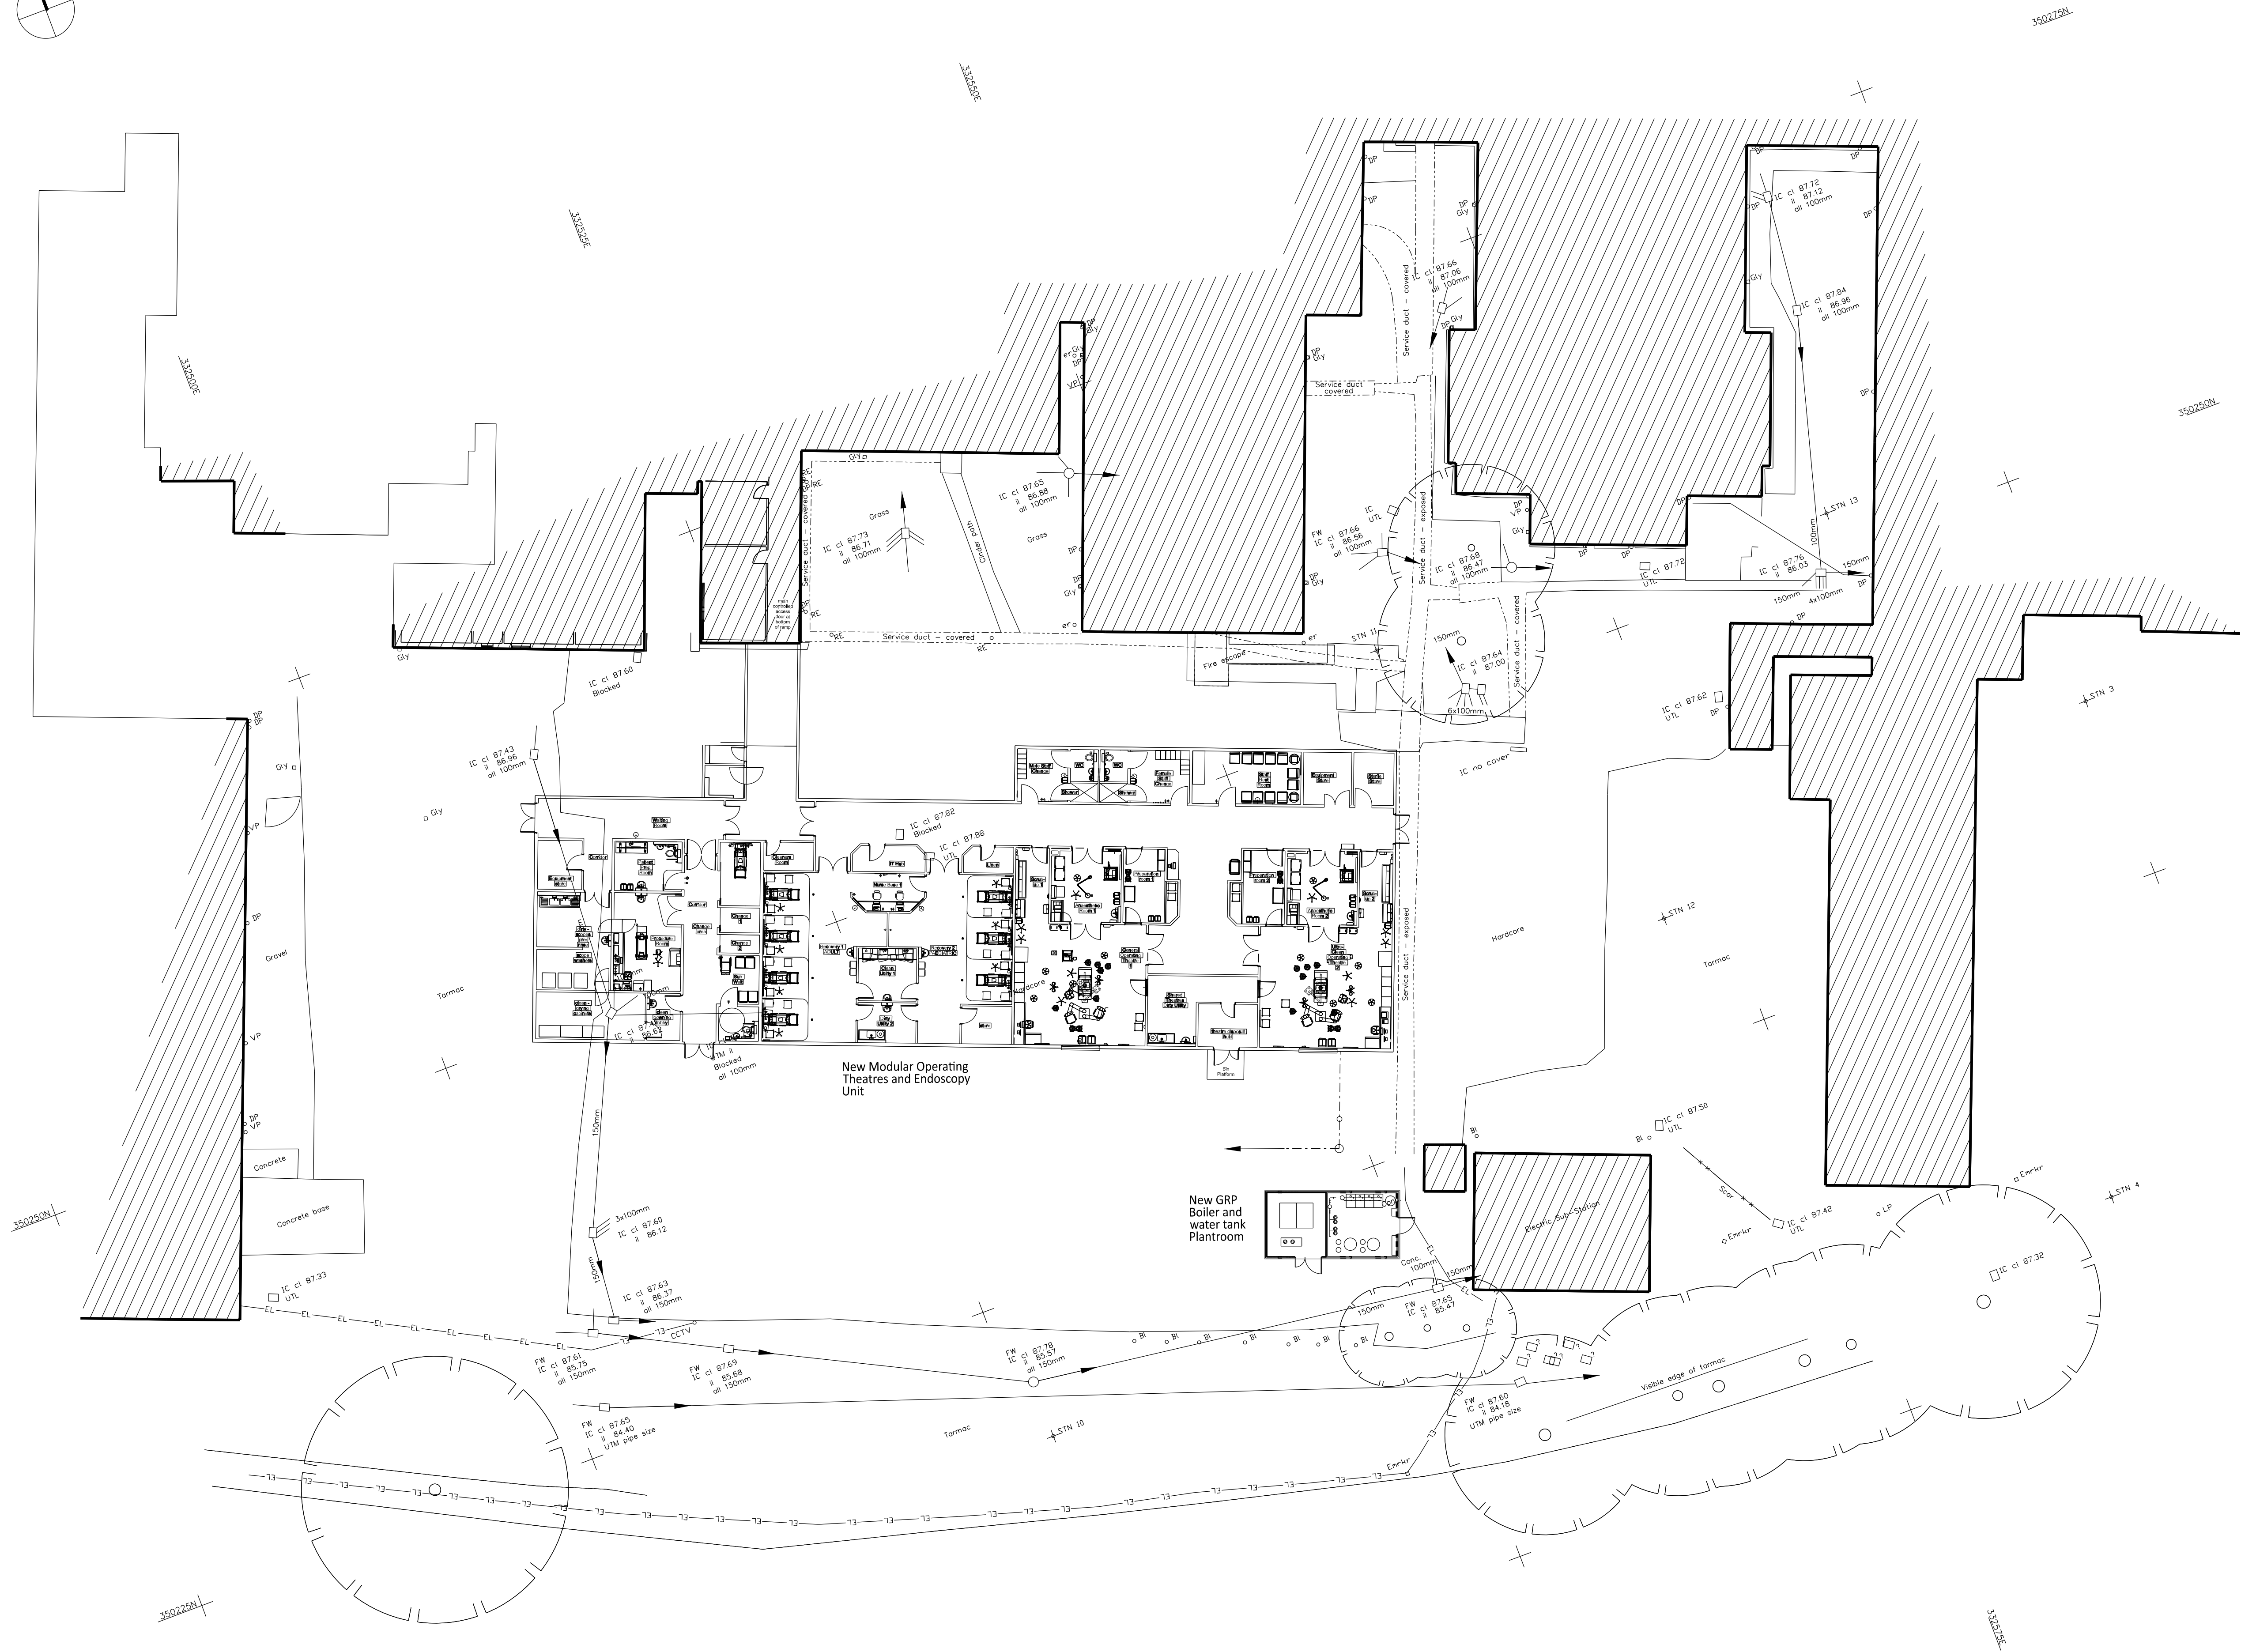


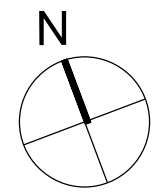

General Notes

1. Contractor to verify all dimensions and check level datums on site
2. All of the designs are the sole property of TACP Architects Ltd and may not be used without their written agreement
3. All prints, specifications and their copyright are the property of TACP Architects Ltd
4. Do not scale off drawings
5. All dimensions shall be checked on site before commencement of shop drawings, manufacture and all discrepancies must be reported to TACP Architects Ltd

Risk Assessments

Revisions

Rev	Date	Description	By	Check
A	22.03.18	Updated in line with GA02.	KM	ST

Consultants

Client

Betsi Cadwaladr University Health Board

Project Title

Modular Theatres

Drawing Title

Boiler Plant Room Location Plan

Scale	Date	Drawn By	Checked By	Office
1:200@A1	Mar 18	KM	ST	Wrexham
Job Number		Drawing Number	Revision	
17051		LOC02	A	

TACP Architects Ltd
Pembroke House, Ellice Way
Wrexham Technology Park
LL13 7YF
T. 01978 291161
F. 01978 351735
E. admin@tacparchitects.co.uk
www.tacparchitects.co.uk



Architecture • Interior Design • Healthcare Planning • Conservation • Masterplanning • Sustainable Design