


Appendix C – Ground Investigation Report

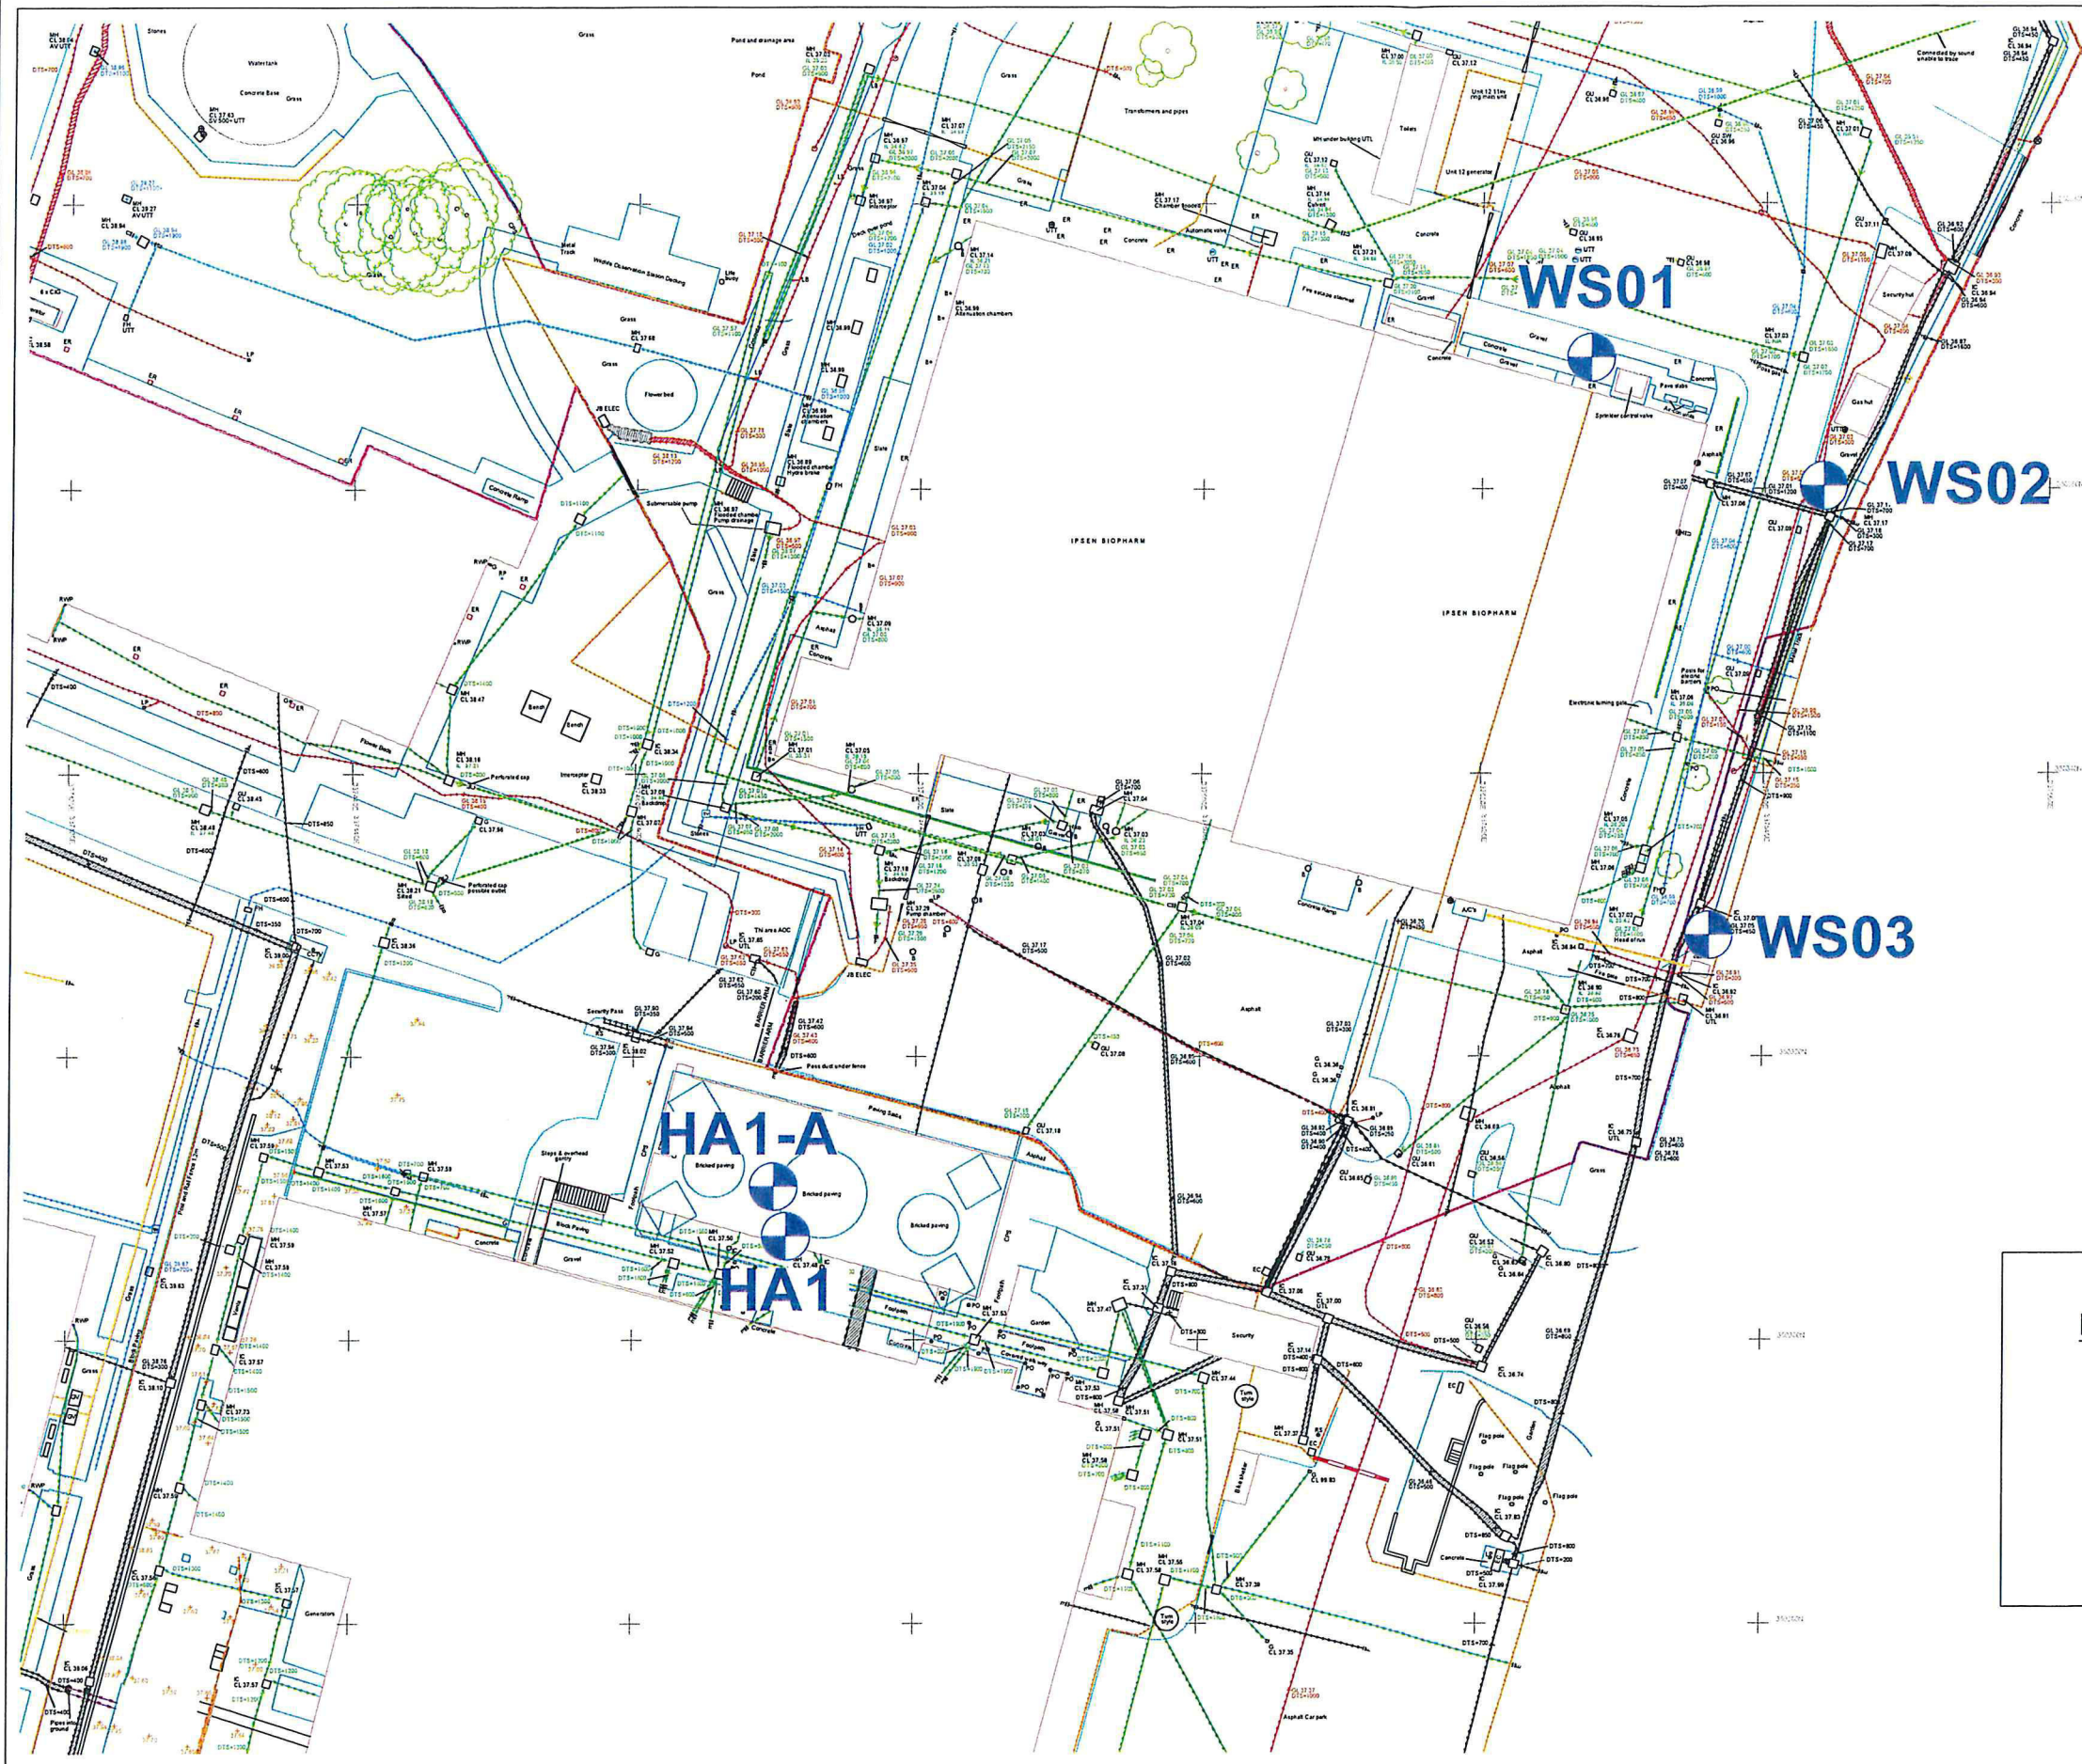

Legend



Approximate Window Sample / Hand
Auger Borehole Location

SCALE 1:500 @ A3

Figure Title

FIGURE

APPENDIX A

Borehole Logs