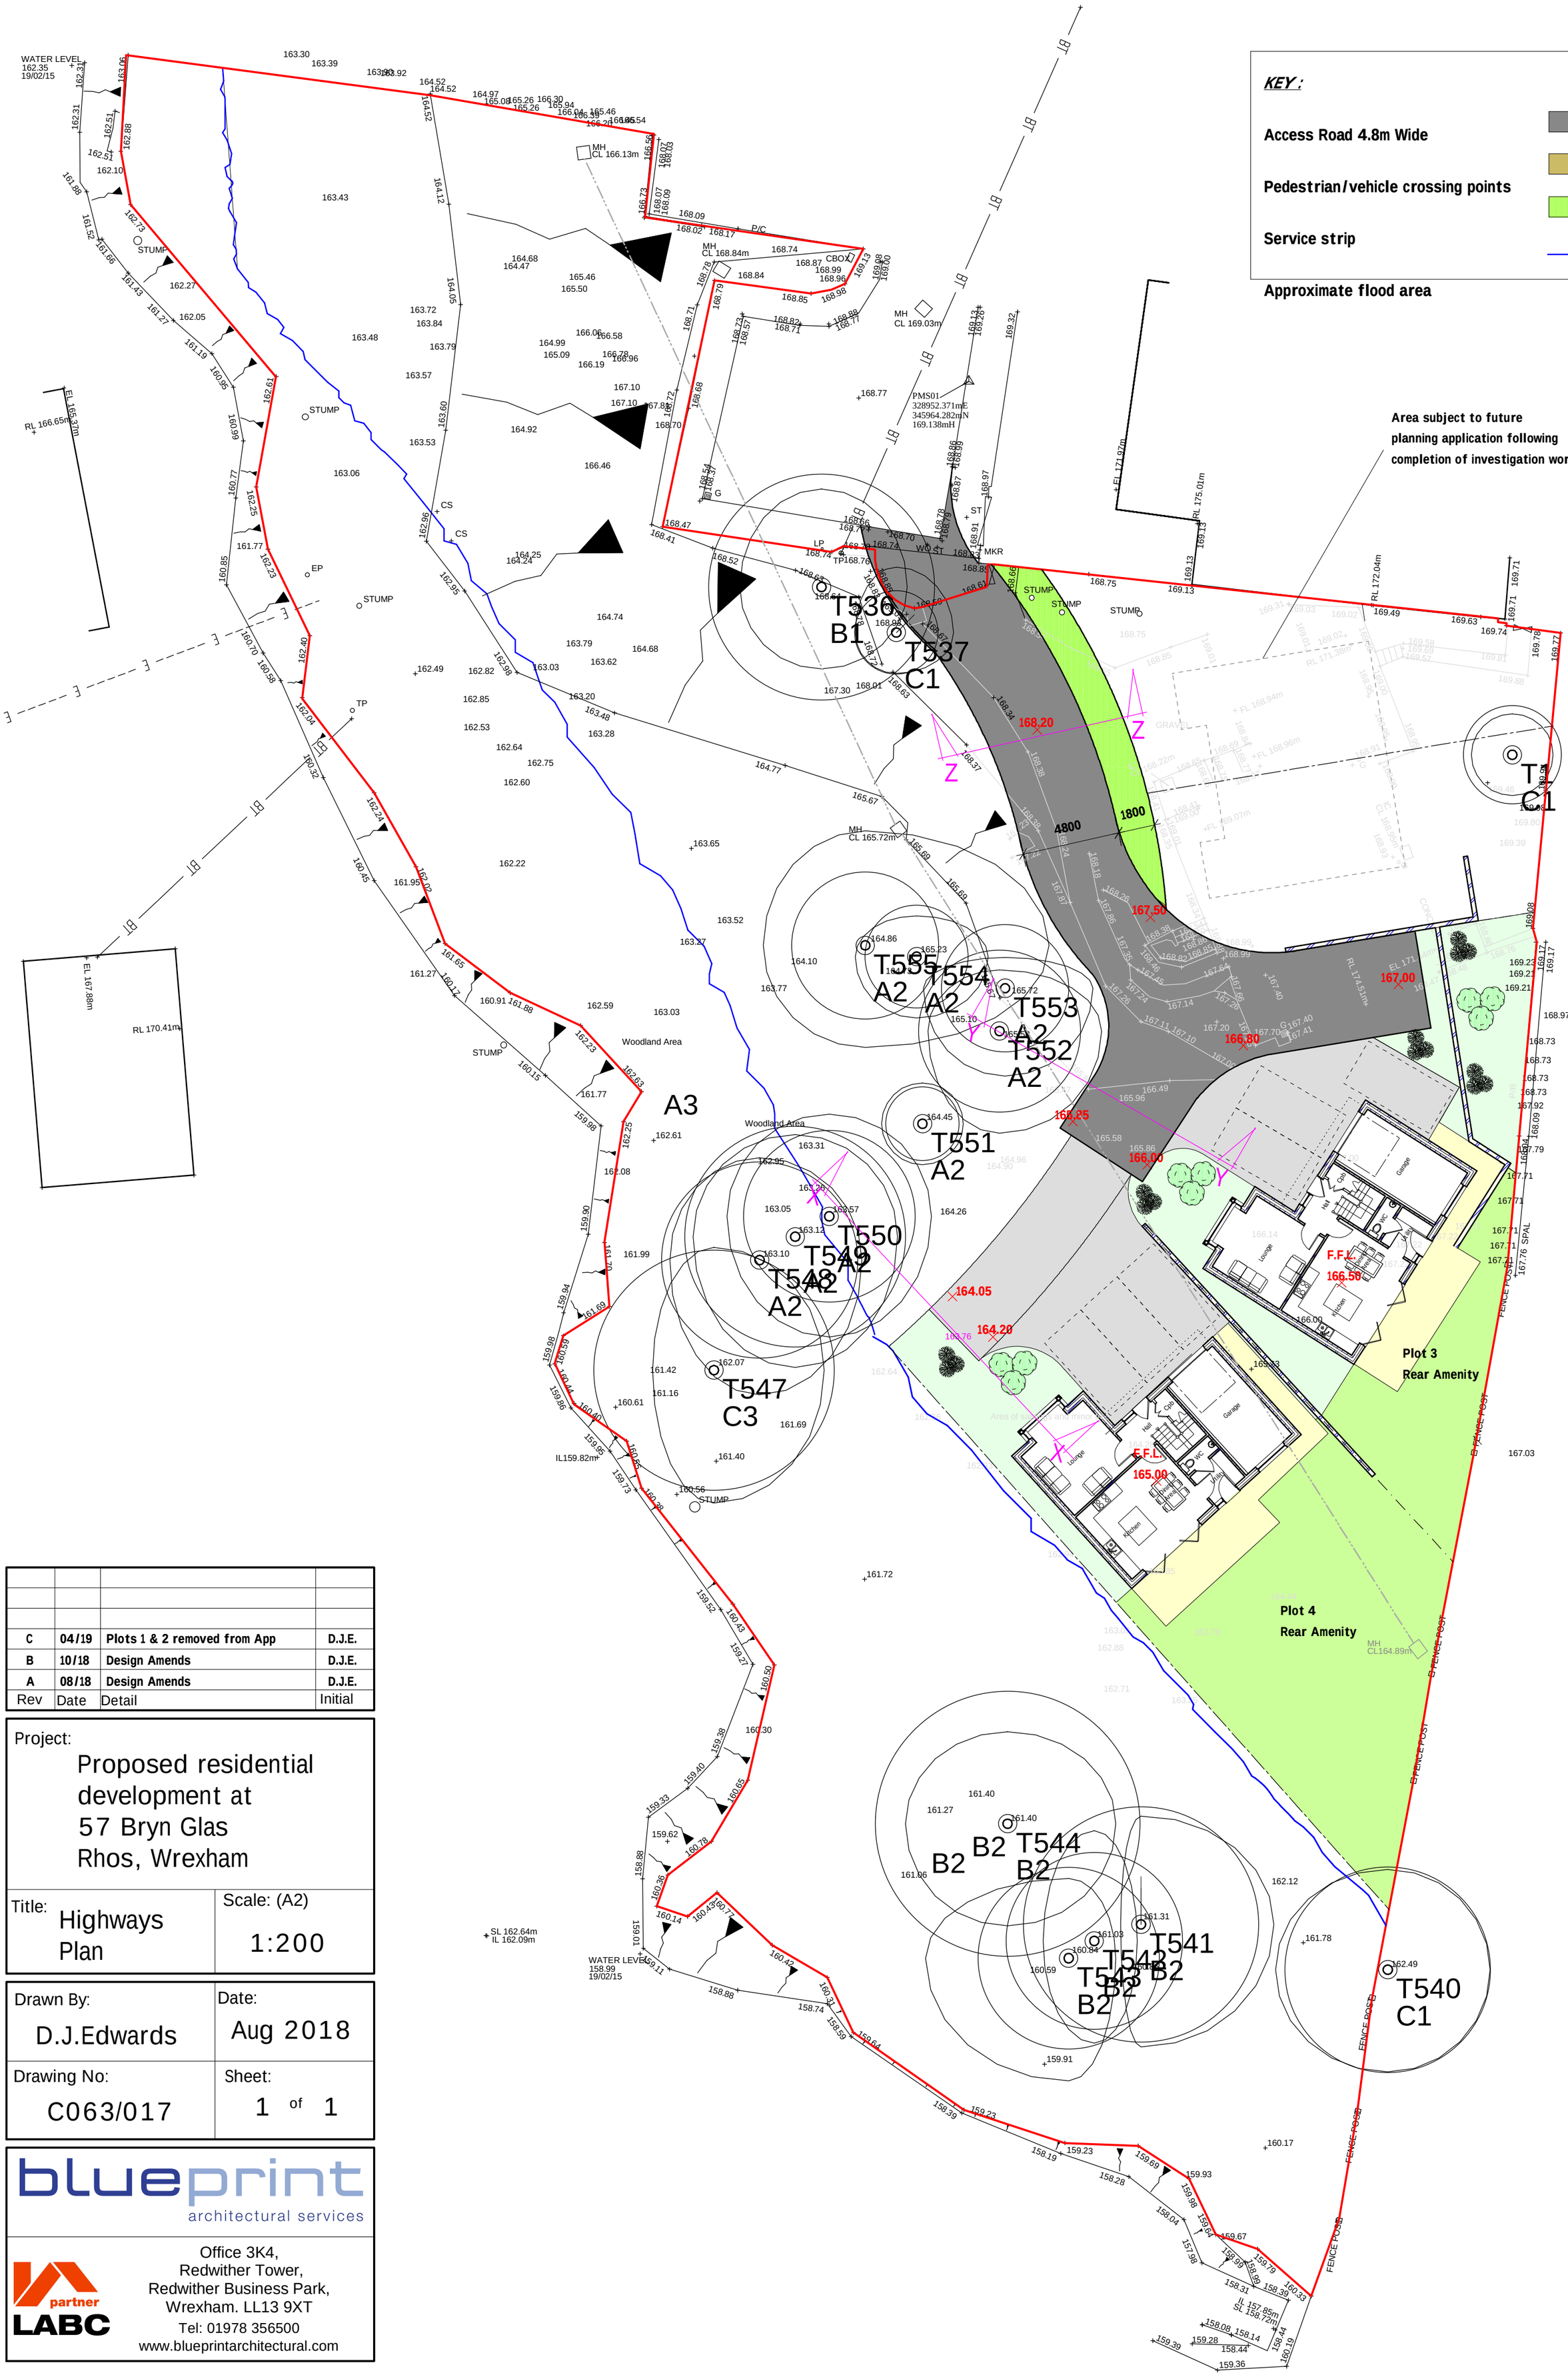


C	04/19	Plots 1 & 2 removed from App	D.J.E.
B	10/18	Design Amends	D.J.E.
A	08/18	Design Amends	D.J.E.
Rev	Date	Detail	Initial

Project:

Proposed residential development at
57 Bryn Glas
Rhos, Wrexham

Title:	Scale: (A2)
Highways Plan	1:200

Drawn By:	Date:
D.J.Edwards	Aug 2018
Drawing No:	**Sheet:**
C063/017	1 of 1

blueprint
architectural services

partner LABC

Office 3K4,
Redwither Tower,
Redwither Business Park,
Wrexham. LL13 9XT
Tel: 01978 356500
www.blueprintarchitectural.com