


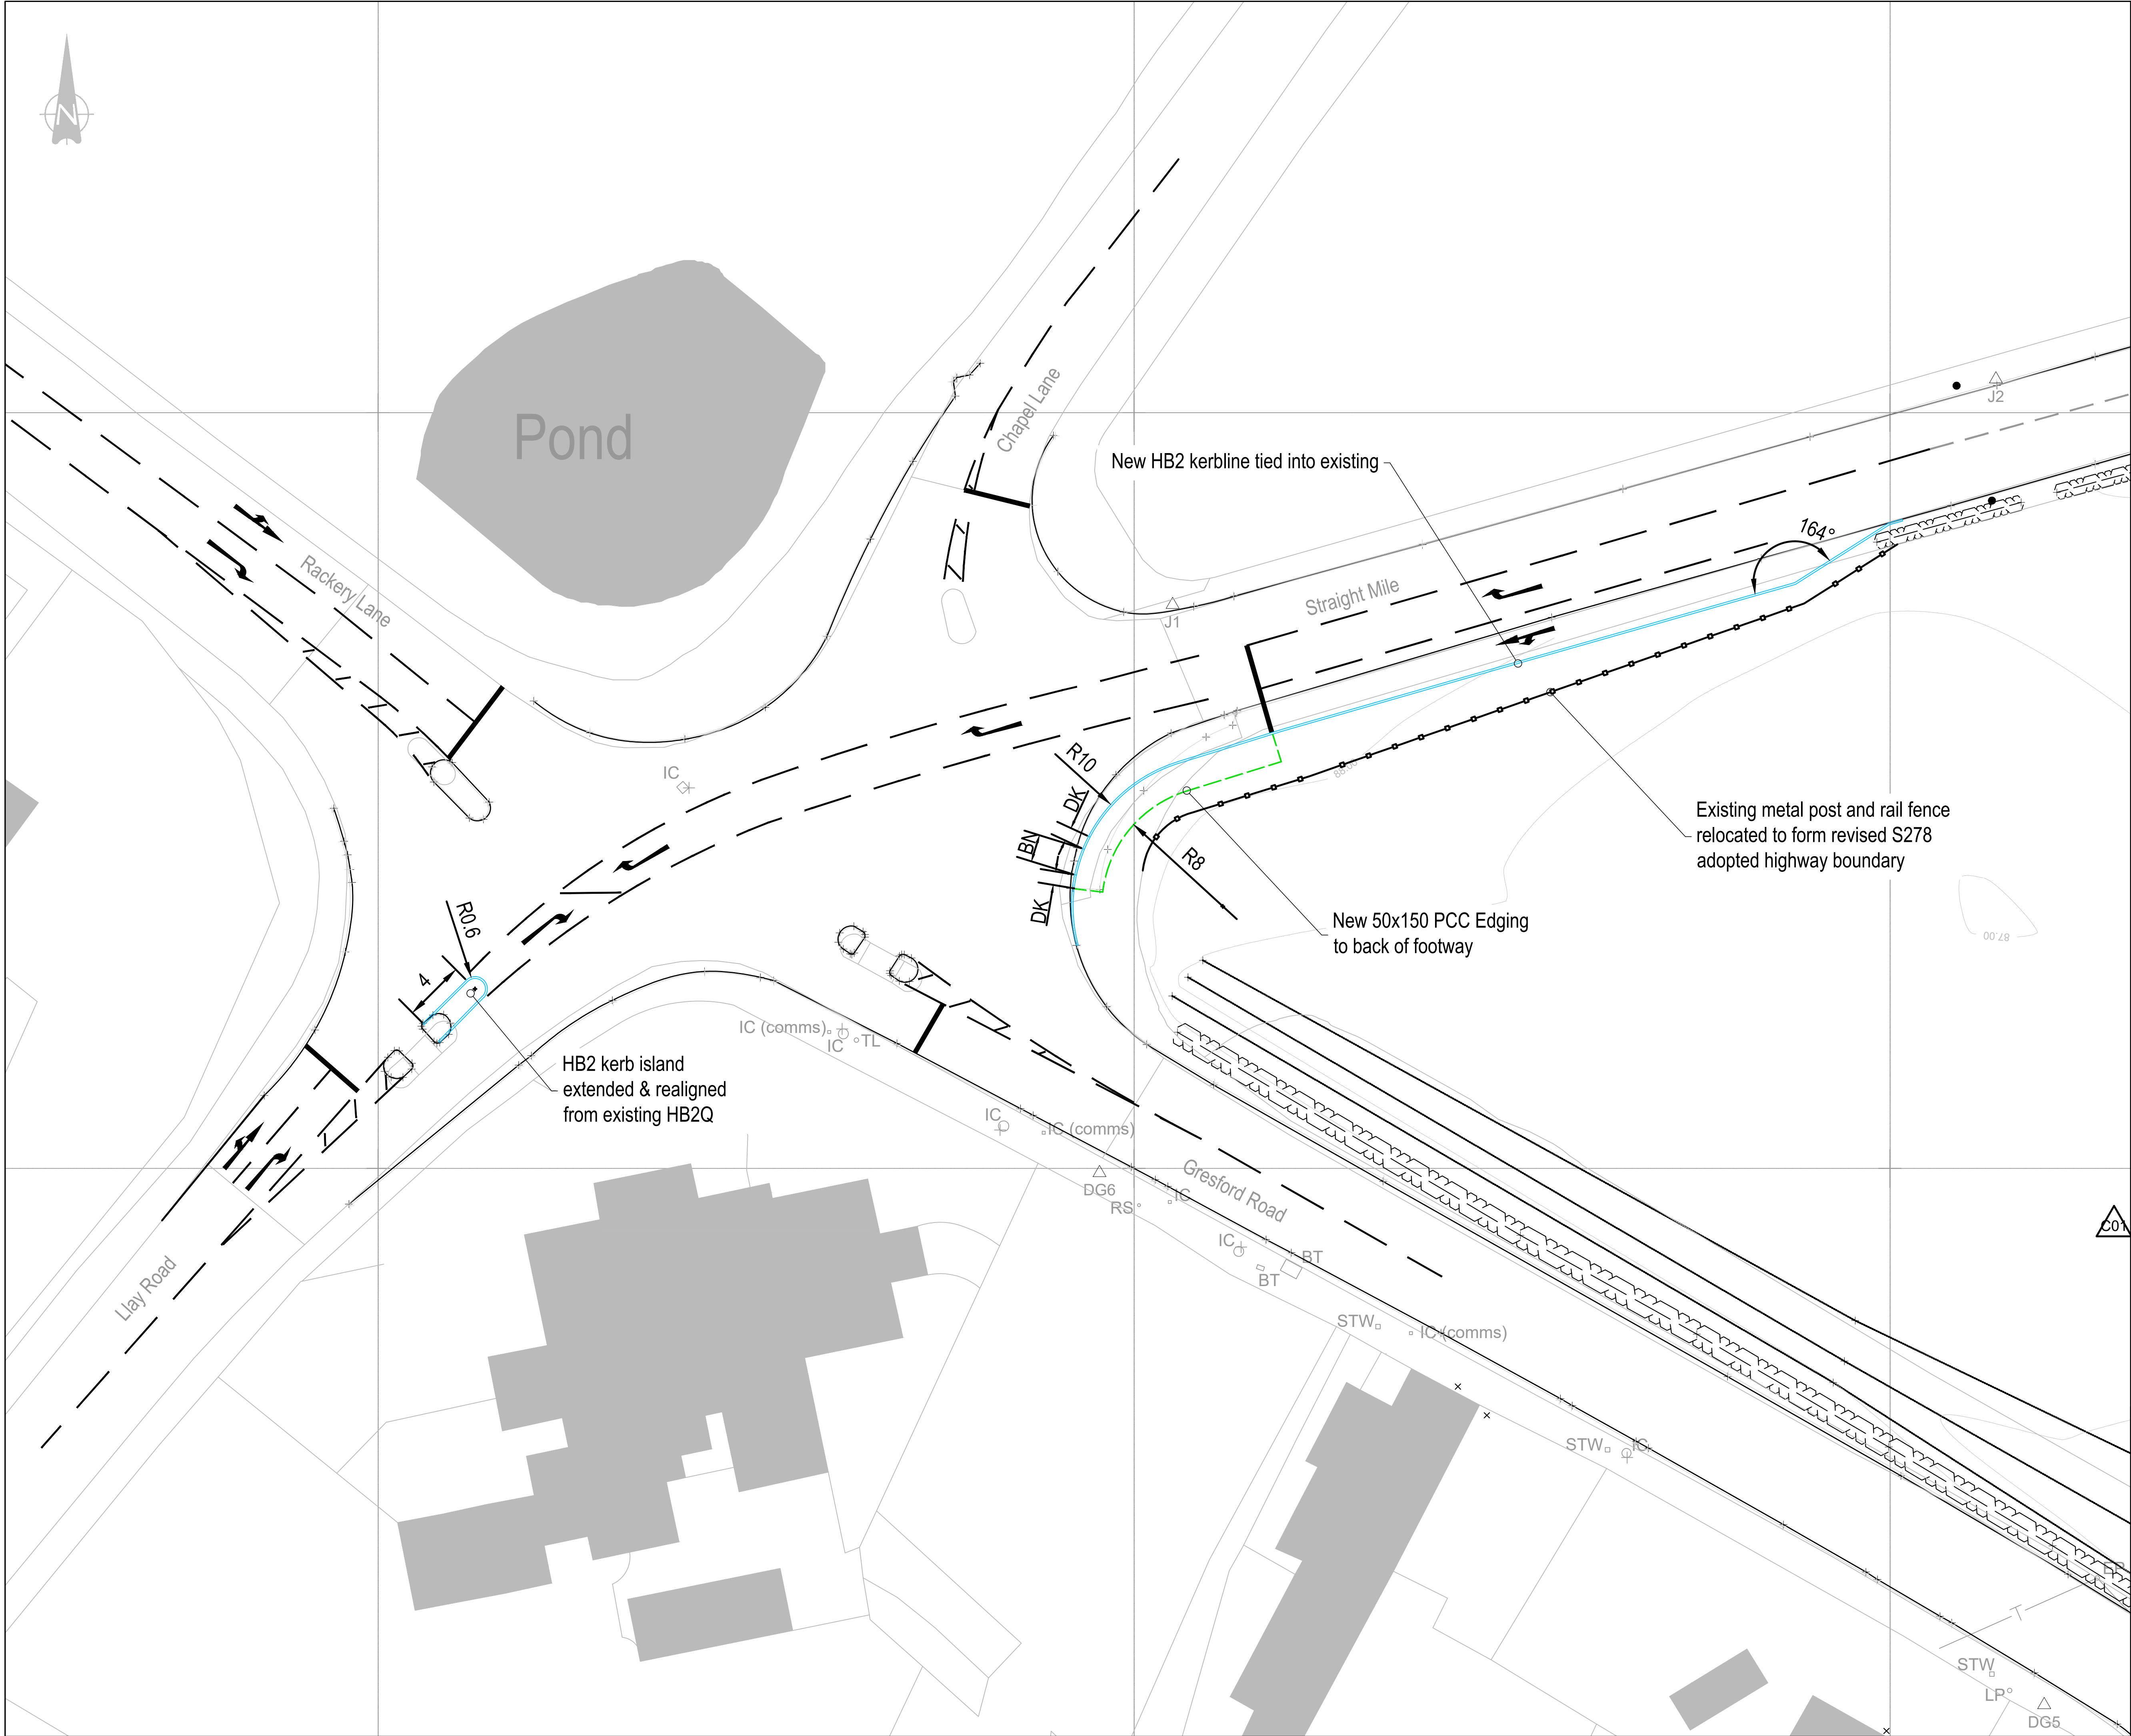

GENERAL NOTES:

1. THIS DRAWING IS TO BE READ IN CONJUNCTION WITH ALL RELEVANT ARCHITECTS AND ENGINEERS DRAWINGS AND SPECIFICATIONS.
2. DO NOT SCALE THIS DRAWING. ANY AMBIGUITIES, OMISSIONS AND ERRORS ON DRAWINGS SHALL BE BROUGHT TO THE ENGINEERS ATTENTION IMMEDIATELY. ALL DIMENSIONS MUST BE CHECKED / VERIFIED ON SITE.
3. ALL DIMENSIONS ARE IN MILLIMETRES UNLESS NOTED OTHERWISE.
4. FOR GENERAL NOTES REFER TO DRAWING.

Rev:

Description:

Date:

By:

Chkd:



Merchant Exchange, 17-19 Whitworth Street West, Manchester, M1 5WG
0161 236 2394
manchester@curtins.com
www.curtins.com

Civils & Structures • Transport Planning • Environmental • Infrastructure • Geotechnical • Conservation & Heritage • Principal Designer
Birmingham • Bristol • Cambridge • Cardiff • Dublin • Edinburgh • Glasgow • Kentish • Leeds • Liverpool • London • Manchester • Nottingham

STATUS: ISSUED FOR CONSTRUCTION APPROVAL

S4

Project:

GRESFORD ROAD LLAY

Orig Title:

CROWN CROSSROADS KERBS & FENCING

Size:	Date:	Drawn By:	Designed By:	Checked By:			
A1	17/01/2019	RM	LK	RM			
Scale:	1:200						
Project No:	Originator:	Zone:	Level:	Type:	Discipline:	Category / Number:	Rev:
065665	- CUR	- ZZ	- XX	- DR	- D	- 9565	-C01