


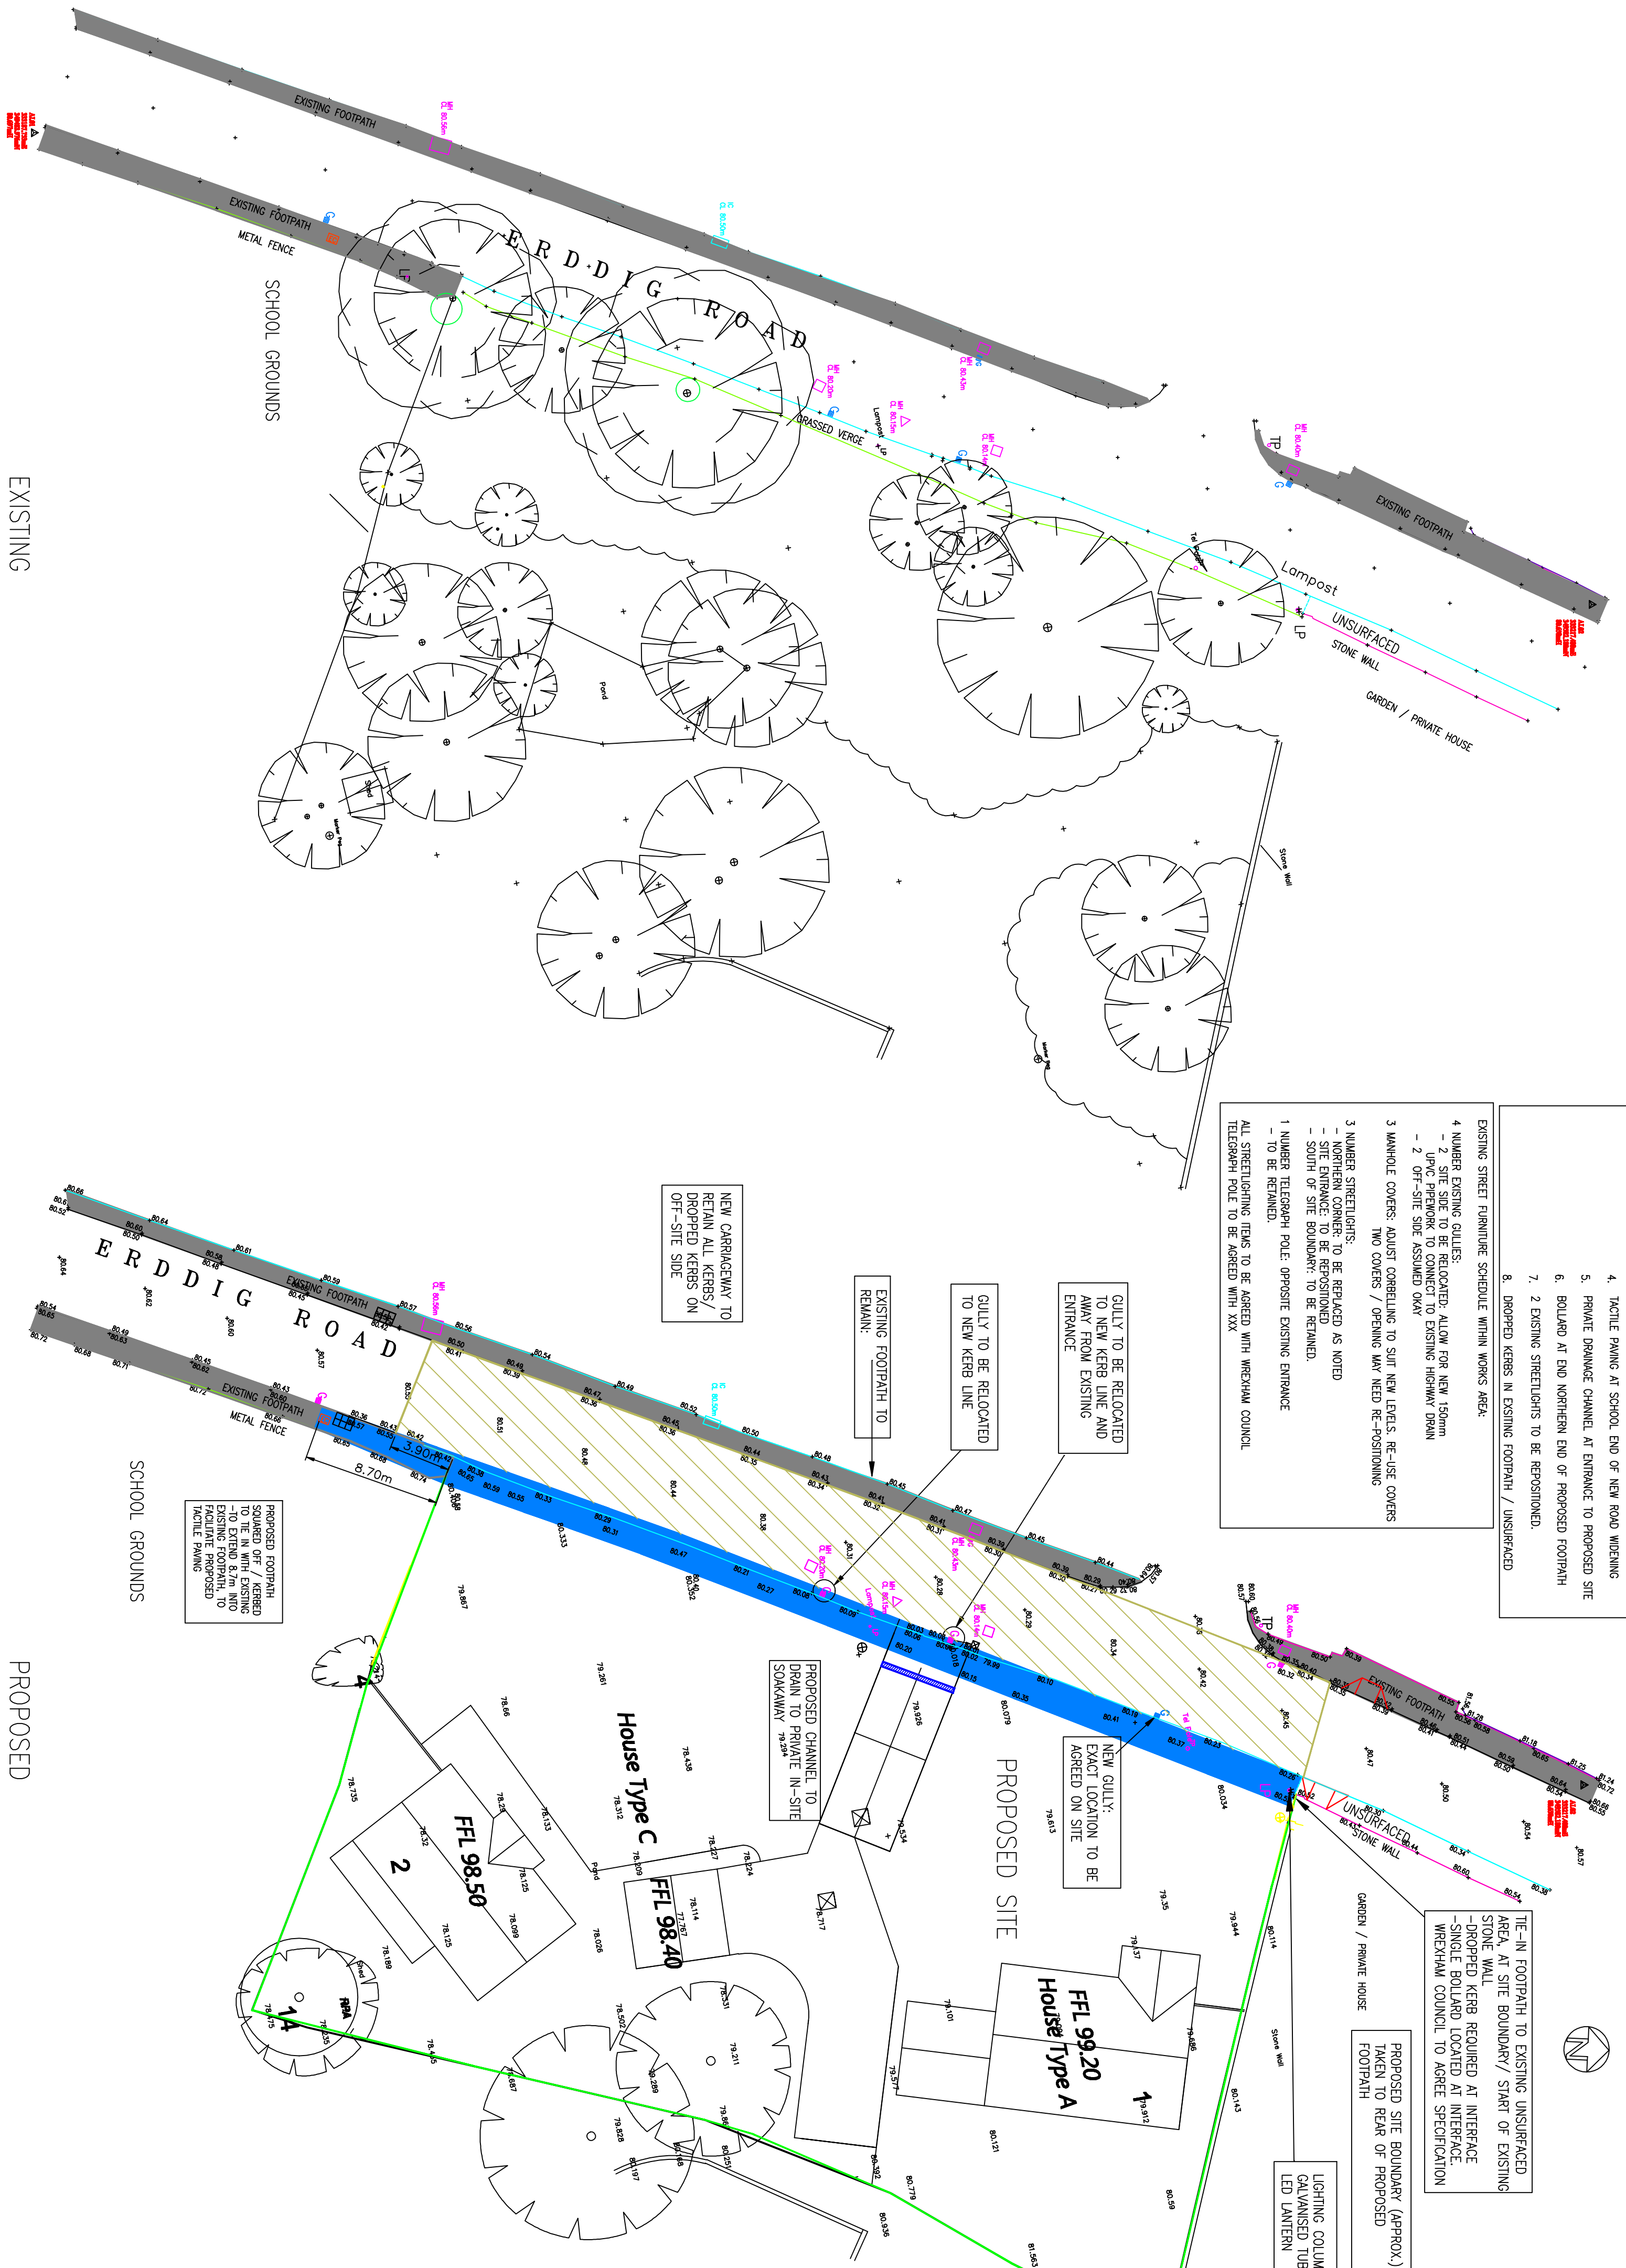

- EXTENT OF PROPOSED HIGHWAY WORKS: SCHEDULE OF WORKS
- APPROX 382 m2
 - EXISTING CARREGWAY TO BE RESURFACED [SURFACE COURSE (CARRIER WORKED TO SUIT ALIGNMENT) APPROX 12m WIDE VARIES 6.15-6.4m WREXHAM WORKS PROGRAM]
 - APPROX 128 m2
 - PROPOSED FOOTPATH 2.0m WIDTH
- 2 NUMBER EXISTING GULLIES RELOCATED / 1 NEW GULLY
 - 4 TACTILE PAVING AT SCHOOL END OF NEW ROAD WORKING
 - PRIVATE DRAINAGE CHANNEL AT ENTRANCE TO PROPOSED SITE
 - BOLLARD AT END NORTHERN END OF PROPOSED FOOTPATH
 - 2 EXISTING STREETLIGHTS TO BE REPOSITIONED
 - DROPPED KERBS IN EXISTING FOOTPATH / UNSURFACED
- EXISTING STREET FURNITURE SCHEDULE WITHIN WORKS AREA:
- 4 NUMBER EXISTING GULLIES
 - 2 GULLIES TO BE RELOCATED, ALLOW FOR NEW 150mm
 - 2 JUNE PREWORK TO CONNECT TO EXISTING HIGHWAY DRAIN
 - 2 OFF-SITE SIDE ASSIGNED OAKY
 - 3 MANHOLE COVERS: ADJUST CORRELING TO SUIT NEW LIGNS, RE-USE COVERS
 - 3 NUMBER STREETLIGHTS: TO BE REPLACED AS NOTED
 - 2 SITE ENTRANCE: TO BE REPOSITIONED
 - 1 SOUTH OF SITE BOUNDARY: TO BE RETAINED
 - 1 NUMBER TELEGRAPH POLE: OPPOSITE EXISTING ENTRANCE
 - TO BE RETAINED
- ALL STREETLIGHTING ITEMS TO BE AGREED WITH WREXHAM COUNCIL TELEGRAPH POLE TO BE AGREED WITH E.A.

- NEW CARREGWAY WITH:
1. TIE IN WITH EXISTING UNSURFACED AT NORTHERN SITE BOUNDARY
 2. TIE IN TO POINT APPROX 3.5m SOUTH OF SITE BOUNDARY NEW 2.0m WIDE FOOTPATH
- PROPOSED SITE BOUNDARY (APPROX.) TAKEN TO REAR OF PROPOSED FOOTPATH
- TE-IN FOOTPATH TO EXISTING UNSURFACED AREA, AT SITE BOUNDARY / START OF EXISTING STONE WALL
- PROPOSED SITE BOUNDARY (APPROX.) TAKEN TO REAR OF PROPOSED FOOTPATH
- LIGHTING COLUMN TO BE REPLACED WITH 6m LED LANTERN
- PROPOSED CHANNEL TO DRAIN TO PRIVATE IN-SITE SOAKAWAY
- NEW GULLY: EXACT LOCATION TO BE AGREED ON SITE
- GULLY TO BE RELOCATED TO NEW KERB LINE, AND REMAIN FROM EXISTING ENTRANCE
- GULLY TO BE RELOCATED TO NEW KERB LINE
- EXISTING FOOTPATH TO REMAIN:
- PROPOSED FOOTPATH: SQUARED OFF / REBUILT TO TIE IN WITH EXISTING FOOTPATH, TO FACILITATE PROPOSED TACTILE PAVING
- PROPOSED FOOTPATH: SQUARED OFF / REBUILT TO TIE IN WITH EXISTING FOOTPATH, TO FACILITATE PROPOSED TACTILE PAVING

- NOTES:
1. KERBING TO NEW FOOTPATH SHALL BE Laid OUT TO SUIT NEW ROAD
 2. THE DEVELOPER SHALL USE WITH W.C.B.C AREA, STREETSCAPE ENGINEER TO CO-ORDINATE KERB / FOOTPATH CONSTRUCTION, RE-POSITIONING OF EXISTING / PROPOSED GULLIES, TO SUIT CARREGWAY WORKS
 3. CARREGWAY SURFACING TO BE CARRIED OUT BY W.C.B.C
 4. ALL WORKS SHALL BE CONSTRUCTED TO ADAPTABLE STANDARDS IN ACCORDANCE WITH W.C.B.C STANDARD DETAILS
 5. ALL FOUNDATION DESIGN / MATERIALS TESTING SHALL BE CARRIED OUT IN ACCORDANCE WITH W.C.B.C, RESIDENTIAL, ROADS AND FOOTPATHS - APPENDIX D MINIMUM CONSTRUCTION SPECIFICATION. ALL TEST RESULTS / CERTIFICATES SHALL BE SUBMITTED TO W.C.B.C FOR FURTHER APPROVAL.

- NOTES:
1. LAYOUT TAKEN FROM DRAWING: 1354/01 Rev A BY PARRY DAVIS ARCHITECTS, DATED SEPT 2015
 2. EXISTING GULLIES ASSUMED ADEQUATE FOR RE-USE
 3. EXISTING GULLY OUTFALLS NOT LOCATED, BUT ASSUMED TO BE SOWER DRAINAGE AND RELOCATED TO EXISTING GULLIES AND PROPOSED CHANNEL TO DRAIN TO THIS EXISTING SOWER / HIGHWAY DRAIN, NEW PREWORK TO BE 150mm UPVC PIPE, TO BS4660.
 4. ALL TREE ITEMS TO BE ACTIONED BY THE ARBORICULTURALIST

RESURFACING OF ERDDIG ROAD IS ALREADY IN THE WORKS PROGRAMME FOR WREXHAM COUNCIL. CONTACT KEVIN EDWARDS FOR DETAILS

ANY EXISTING ROAD GULLIES, HIGHWAY SIGNS, STREETLIGHTING COLUMNS LOCATED ALONG THE SITE FRONTAGE, TO BE RE-LOCATED / REPLACED TO THE SATISFACTION OF THE HIGHWAY ENGINEER

ALL STREETLIGHTING MODIFICATIONS TO BE AGREED WITH PAUL ROGERS (WREXHAM STREETLIGHTING ENGINEER)

THE EXTENT OF ALL WORKS TO BE AGREED WITH WREXHAM HIGHWAYS, AND CONFIRMED ON SITE

D	EXISTING NORTHERN TREE REMOVED	13.12.17	AK	AK
C	TREE AND NO-DIG REMOVED	06.11.17	AK	AK
B	NO-DIG EXTENDED TO SITE ENTRANCES	10.4.17	AK	AK
A	TREE SPECIFICATION ADDED	24.3.17	AK	AK
Rev	Highway Comments			
Description		Date	Drawn	Checkd

KANE DESIGN
Civil Engineering Design

13 Walsley Way
Wrexham
LL12 8HH
Tel: 01 978 835888

DAVE COTTE LTD

Project
PROPOSED DEVELOPMENT at LAND
off ERDDIG ROAD, WREXHAM

Title
HIGHWAY LAYOUT
SECTION 38 / 278 WORKS

DRAWING NUMBER	1354/01	SCALE	1:250	@ A1
DATE	07/12/16	DRAWN	AK	REVISION
CHECKED	AK			D