


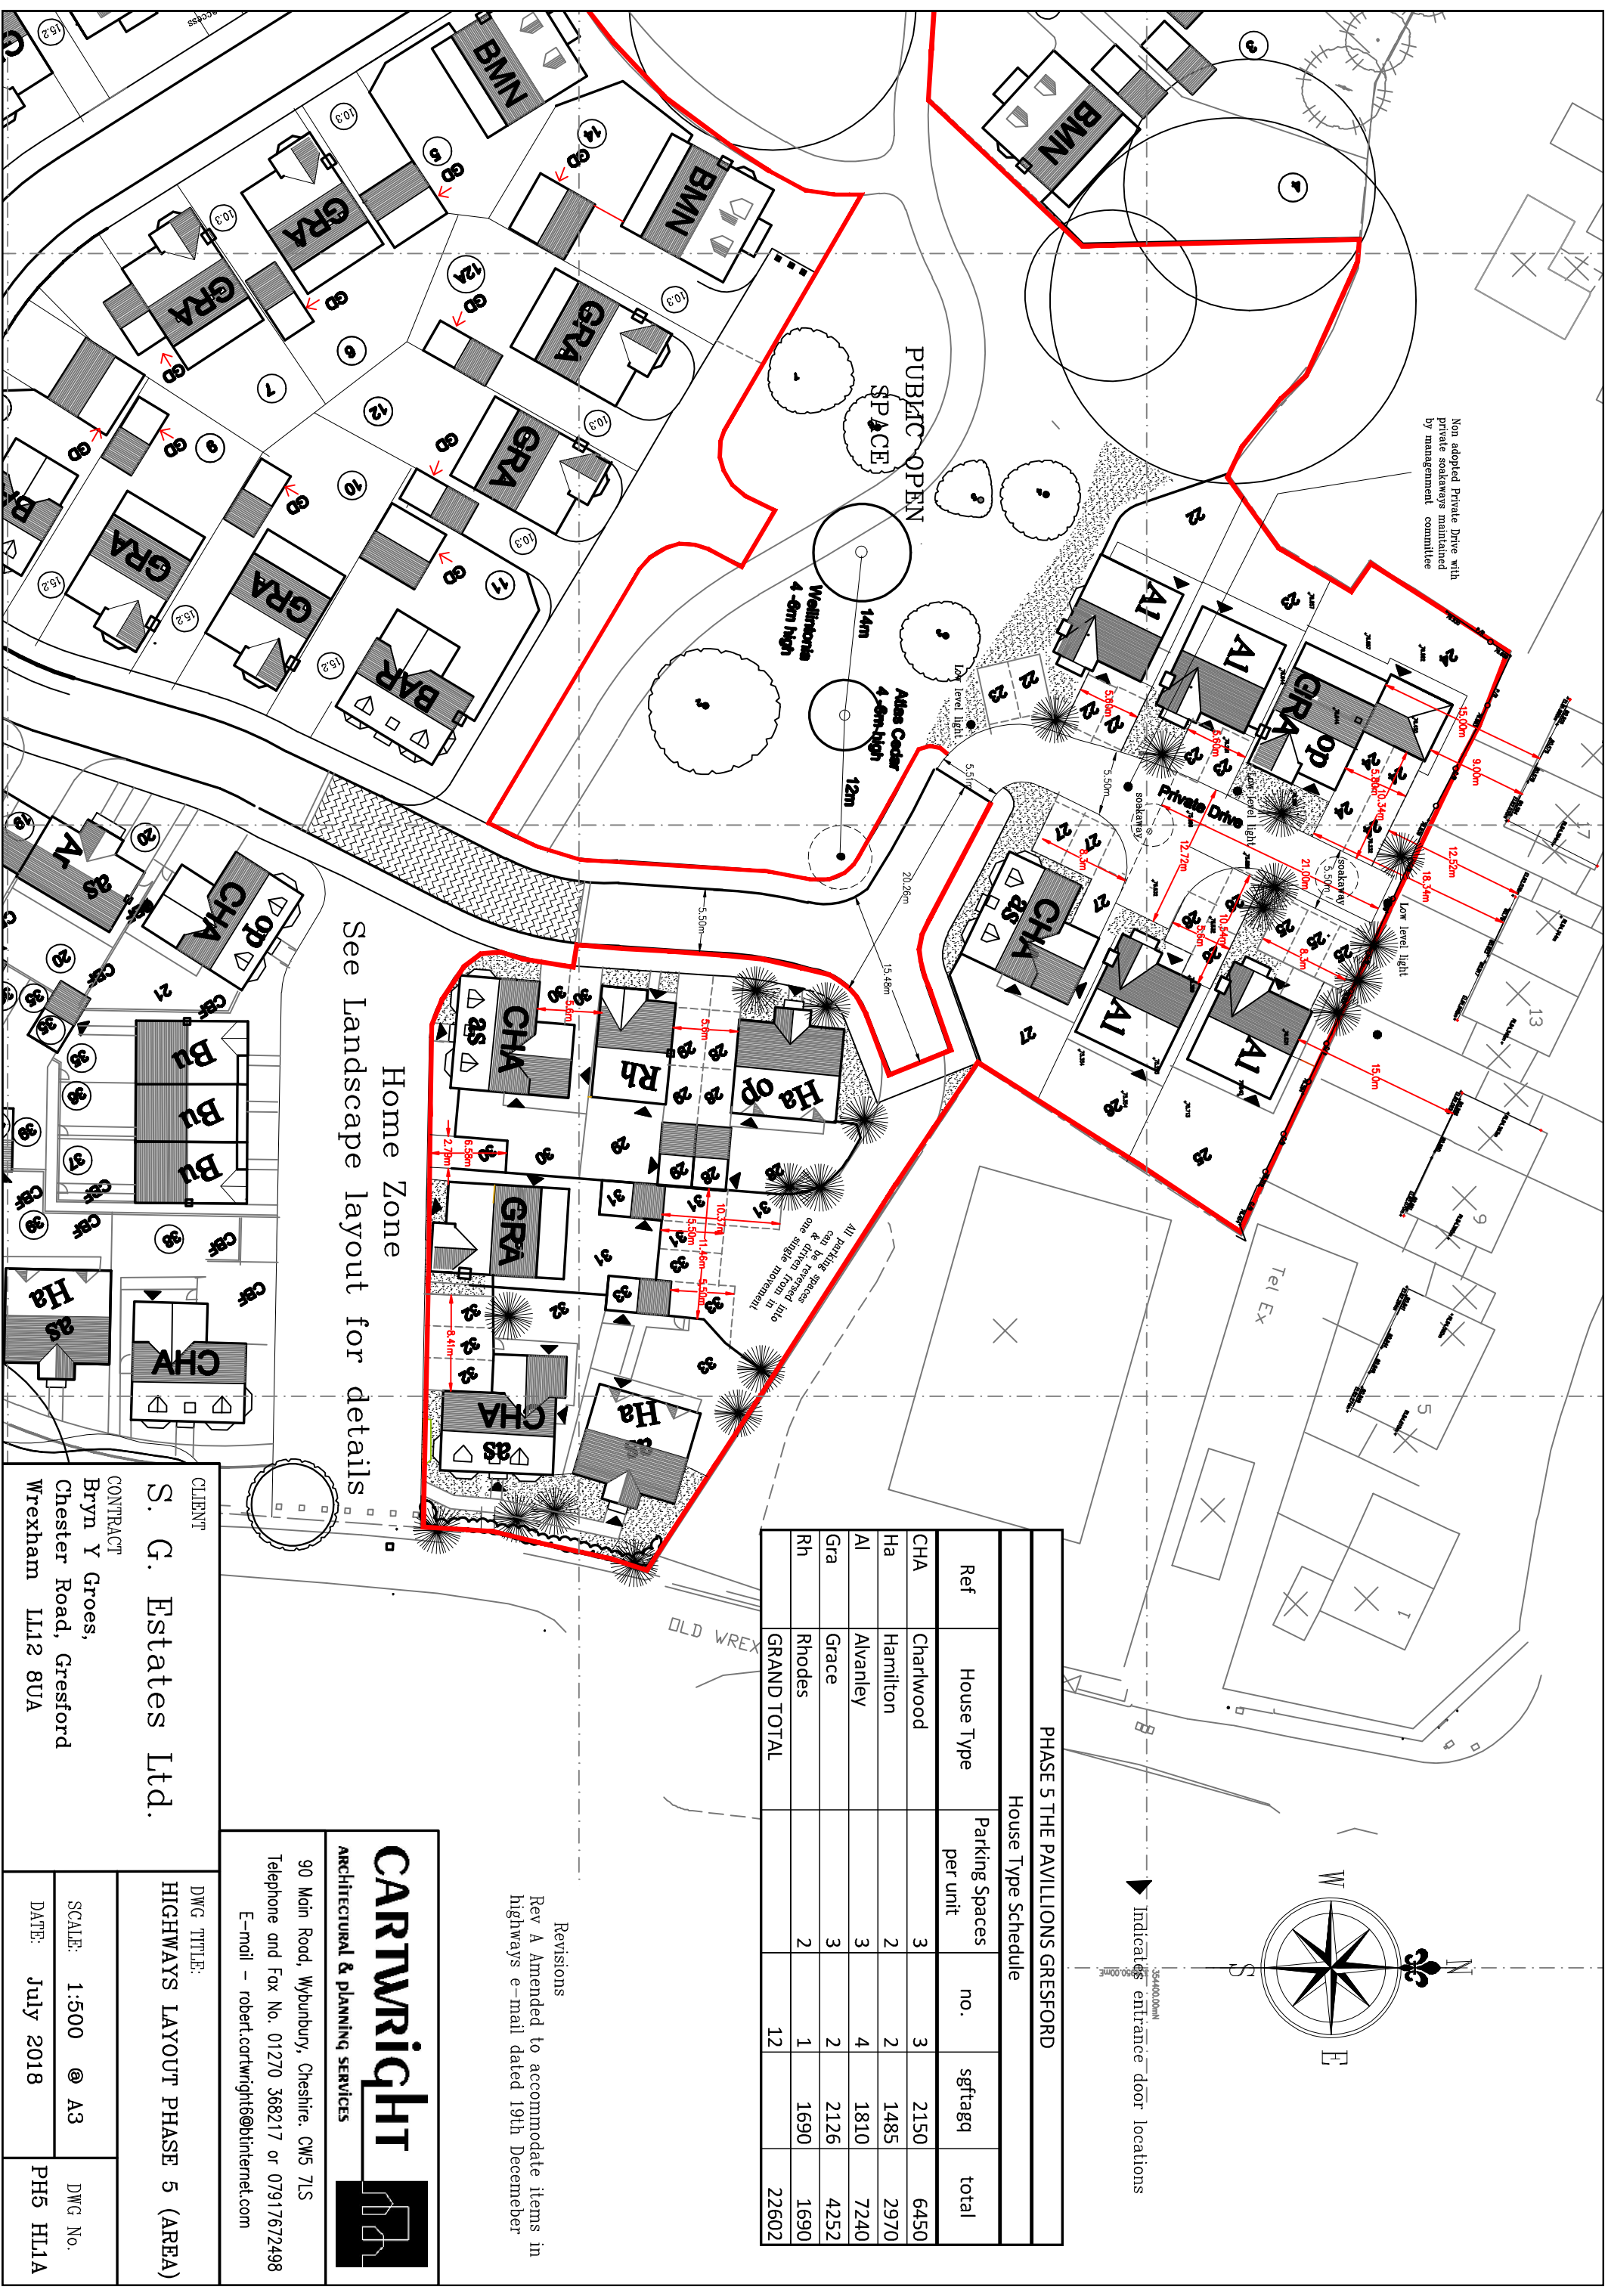

PHASE 5 THE PAVILLIONS GRESFORD						
House Type Schedule						
Ref	House Type	Parking Spaces per unit	no.	sgftagq	total	
CHA	Charlwood	3	3	2150	6450	
Ha	Hamilton	2	2	1485	2970	
Al	Alvanley	3	4	1810	7240	
Gra	Grace	3	2	2126	4252	
Rh	Rhodes	2	1	1690	1690	
	GRAND TOTAL		12		22602	