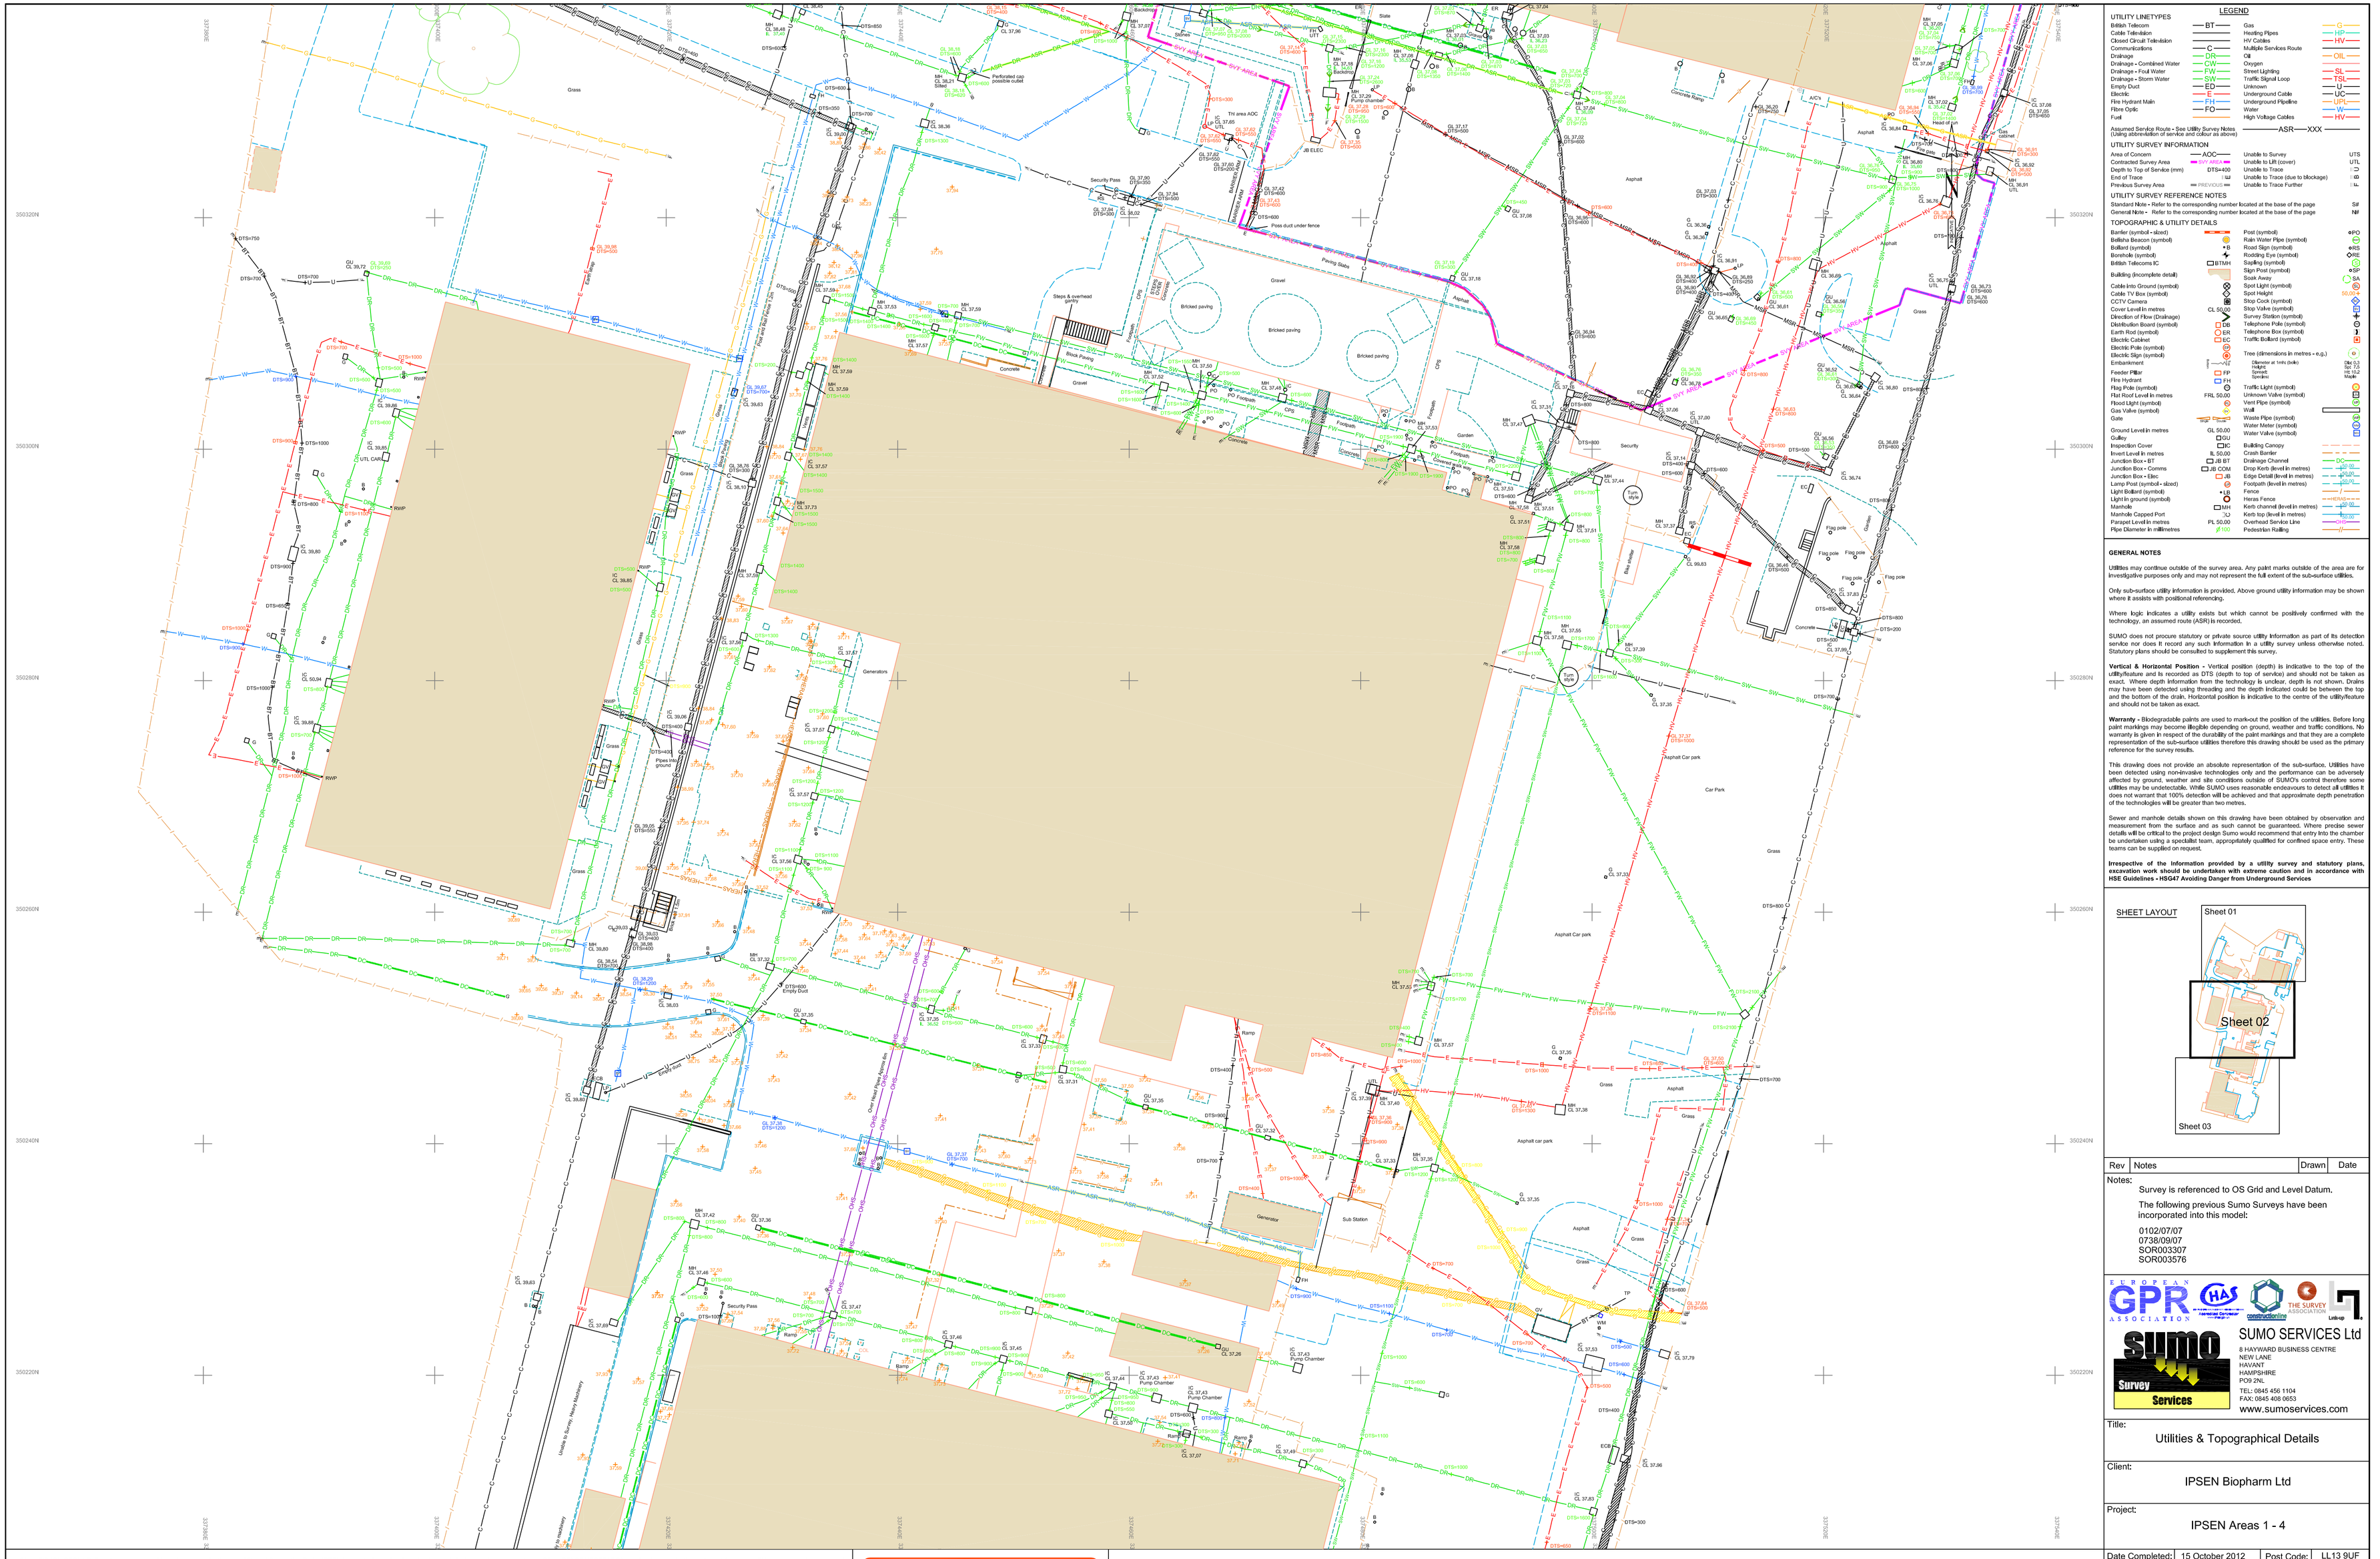
Grass
Asphalt
Gravel
Concrete
Bricked paving
Paving Slabs
Steps & overhead gantry
Security Pass
Ramp
Sub Station
Generators
Generator
Turn style
Flag pole
Asphalt Car park
Asphalt car park
Car Park
Concrete Ramp
Bike shelter
Footpath
Garden
Kerb
Slate
Backdrop
Pump chamber
Pipes in ground
Perforated cap possible outlet
Trs area AOC
Poss duct under fence
Fence
Head of ramp
Gas cabinet
Transformer
Pump Chamber
Empty Duct
Fibre optic duct
Fibre optic duct above fence line
Fibre optic duct above fence line
Fibre optic duct above fence line