


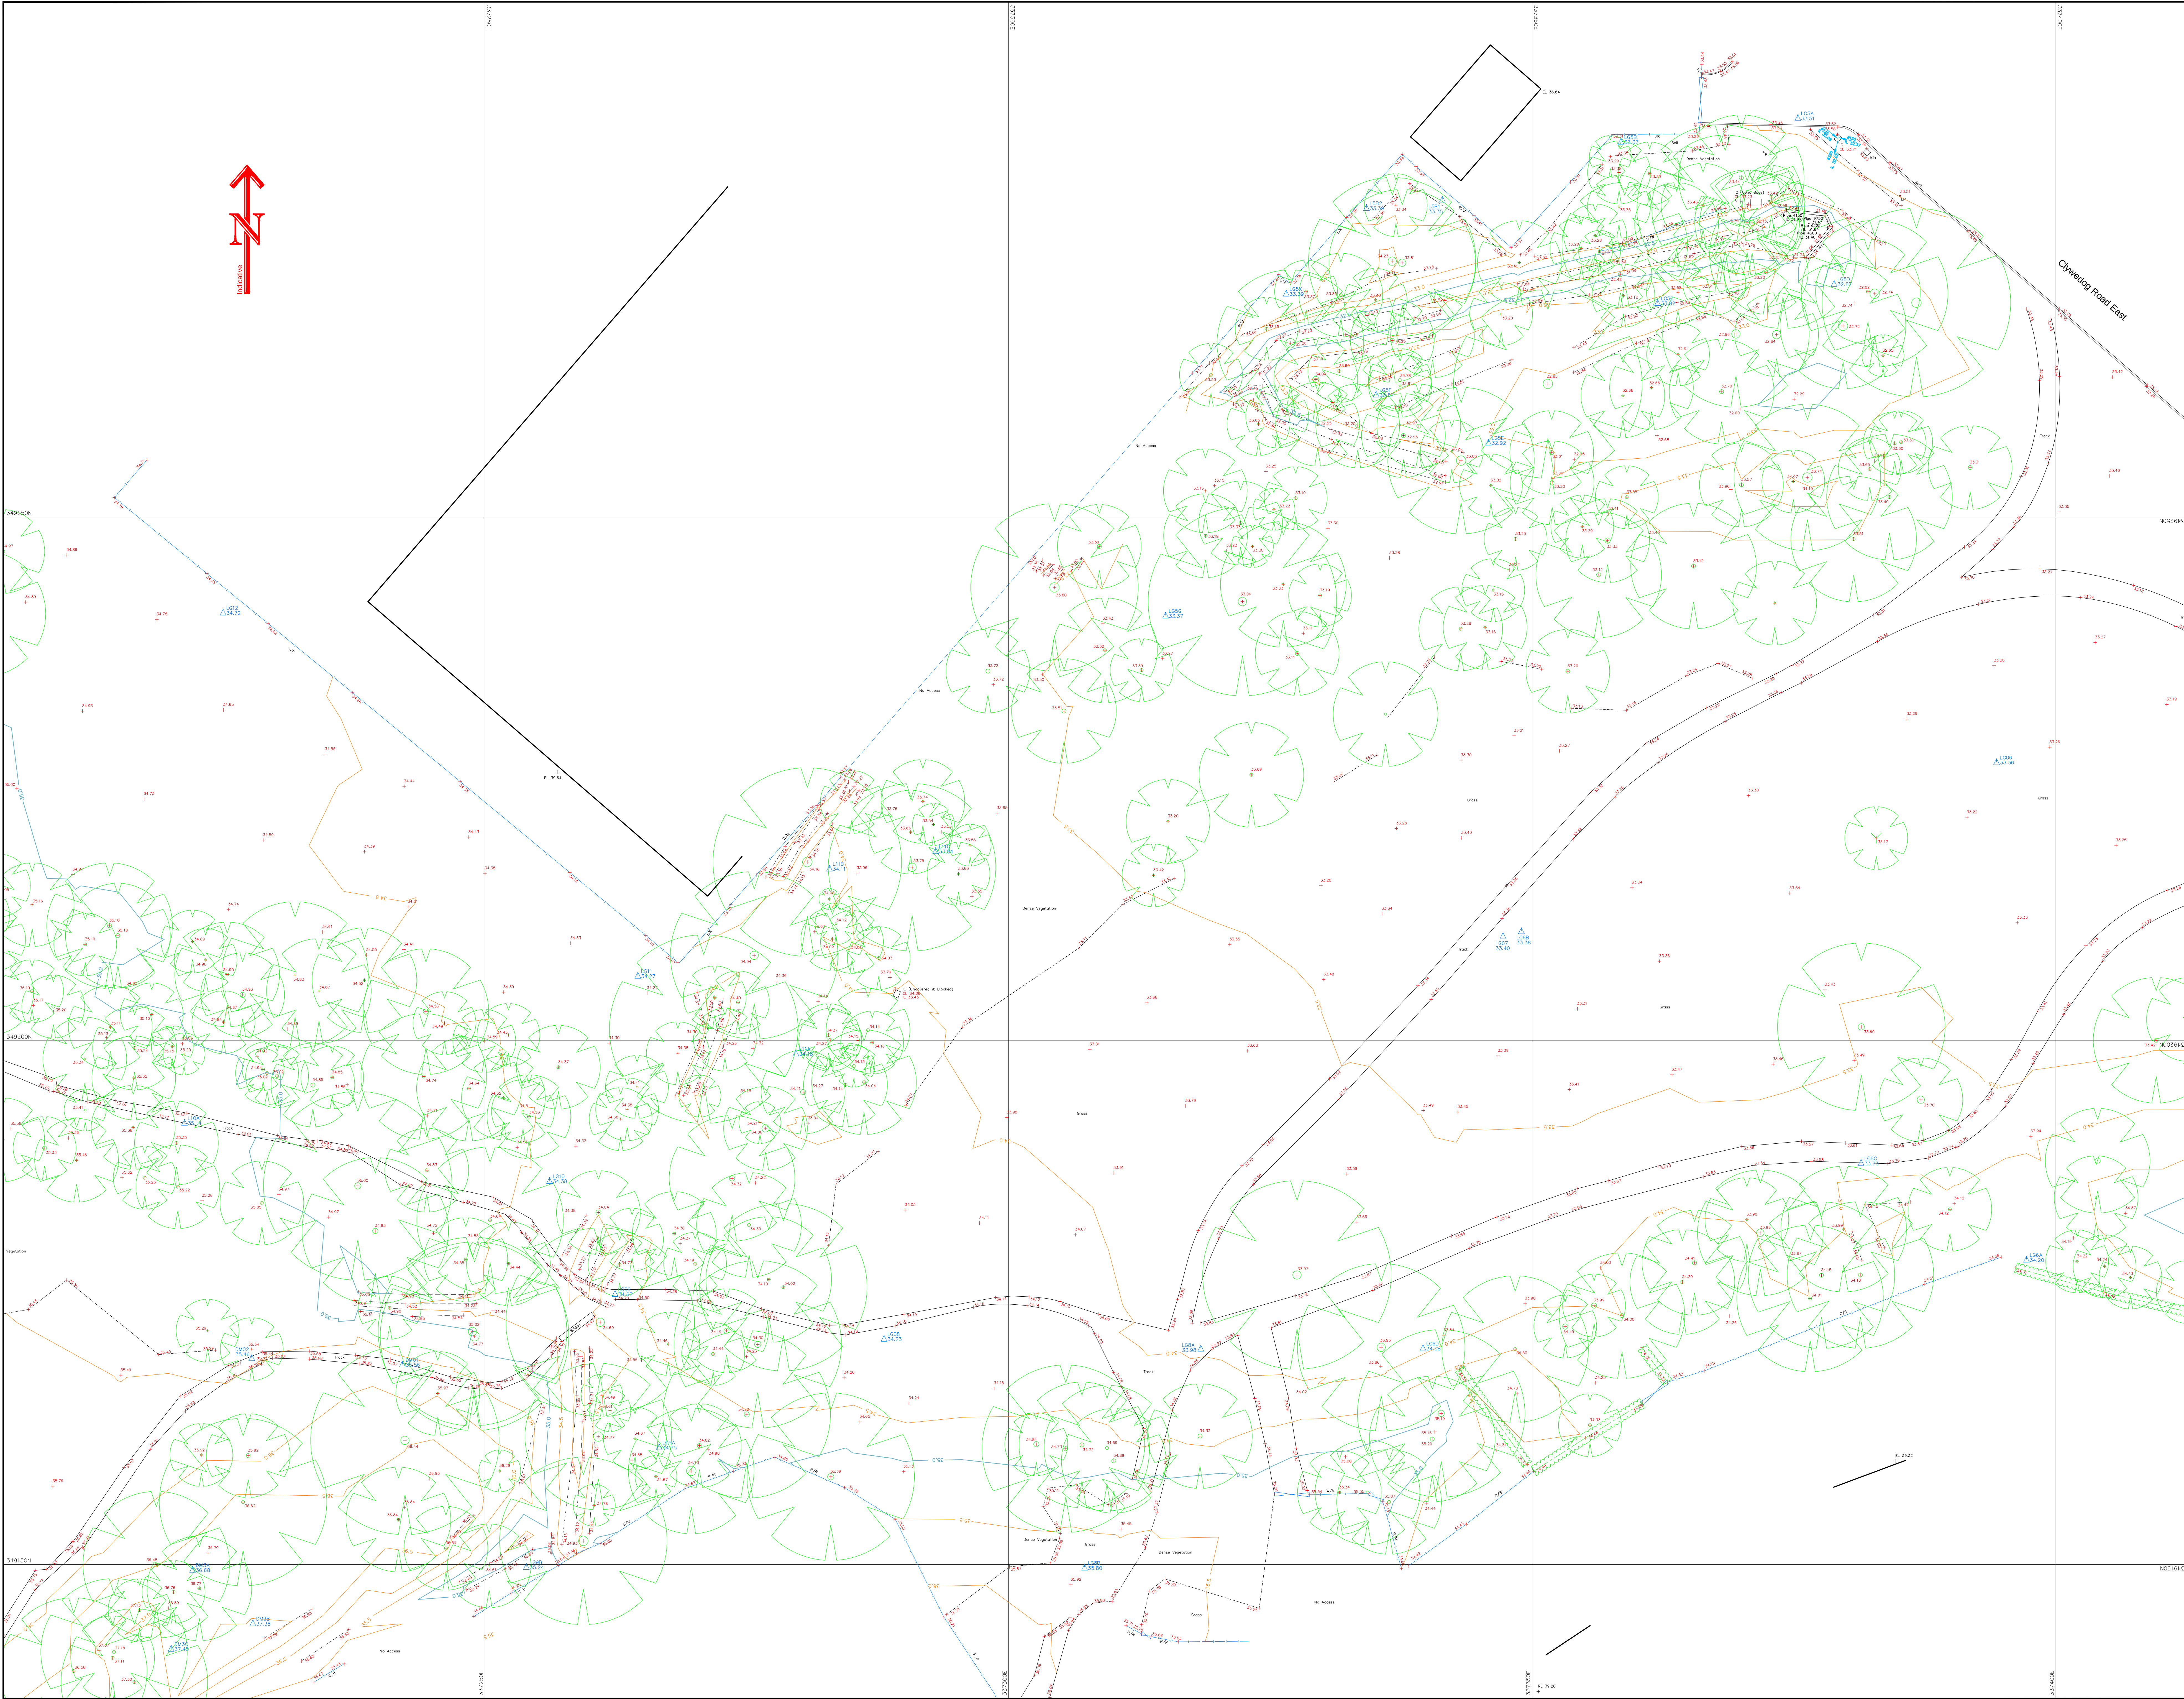

Topographical Survey Legend

Symbol	Description	Symbol	Description	Symbol	Description
...	...	...	...	...	...

Drainage/Services Legend

Symbol	Description	Symbol	Description
...	...	...	...

Survey Station Coordinates

Stn	Easting	Northing	Level
DM01	337242.11	349169.13	35.56
DM02	337227.73	349169.74	35.46
DM03	337182.42	349157.63	35.15
DM04	337173.42	349122.52	36.39
DM05	337136.56	349113.35	36.59
DM06	337126.41	349063.66	36.71
DM07	337119.70	349052.88	36.59
DM08	337080.34	349058.15	36.49
DM09	337041.21	349054.09	36.68
DM10	337013.63	349037.88	36.59
DM11	337002.02	349109.68	37.66
DM12	337010.61	349161.63	37.79
DM13	337137.30	349172.41	36.73
DM14	337115.20	349153.54	36.52
DM15	337079.82	349176.50	37.14
DM16	337052.02	349050.54	37.81
DM17	337036.36	349215.70	37.71
DM18	337007.97	349184.31	36.89
DM19	337011.73	349178.88	36.03
Sheet Layout

1

2

3

4

5

6

7

8

9

Any discrepancy found between an Ordnance Survey benchmark and an OSGB15 corrected orthometric height is likely to be due to benchmark resistance or uplift and, assuming precise GPS survey has been carefully carried out, the difference height given by OSGB15 should be considered correct in preference to an uncorrected benchmark height. OSGB15 converts GPS ellipsoid heights to orthometric heights above mean sea level.

Levels are related to OSGB15
Value: n/a

Coordinates are related to National Grid (GPD)

Scale: 1:200

The accuracy of this survey is commensurate with the drawing scale specified within the title block. Copyright in this drawing remains with Survey Systems Ltd. Do not scale from this drawing, work to figured dimensions. Check all dimensions on-site. In the event of any discrepancy, please refer queries to Survey Systems Ltd.

Drawn: RW
Checked: AG
Date: August 2017
File name: 18227
Drawing No: SSL:18227:200:2:9

Topographical Survey
Clywedog Road
Wrexham Ind Est
LL13 9XN

SURVEYsystems
© Registered in England No. 170674