
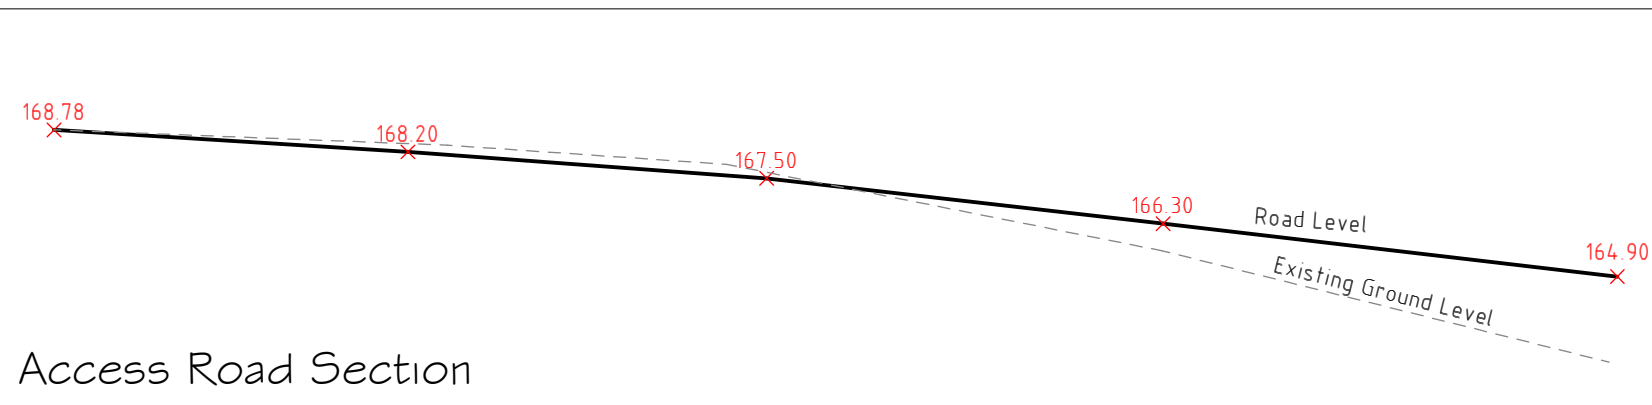


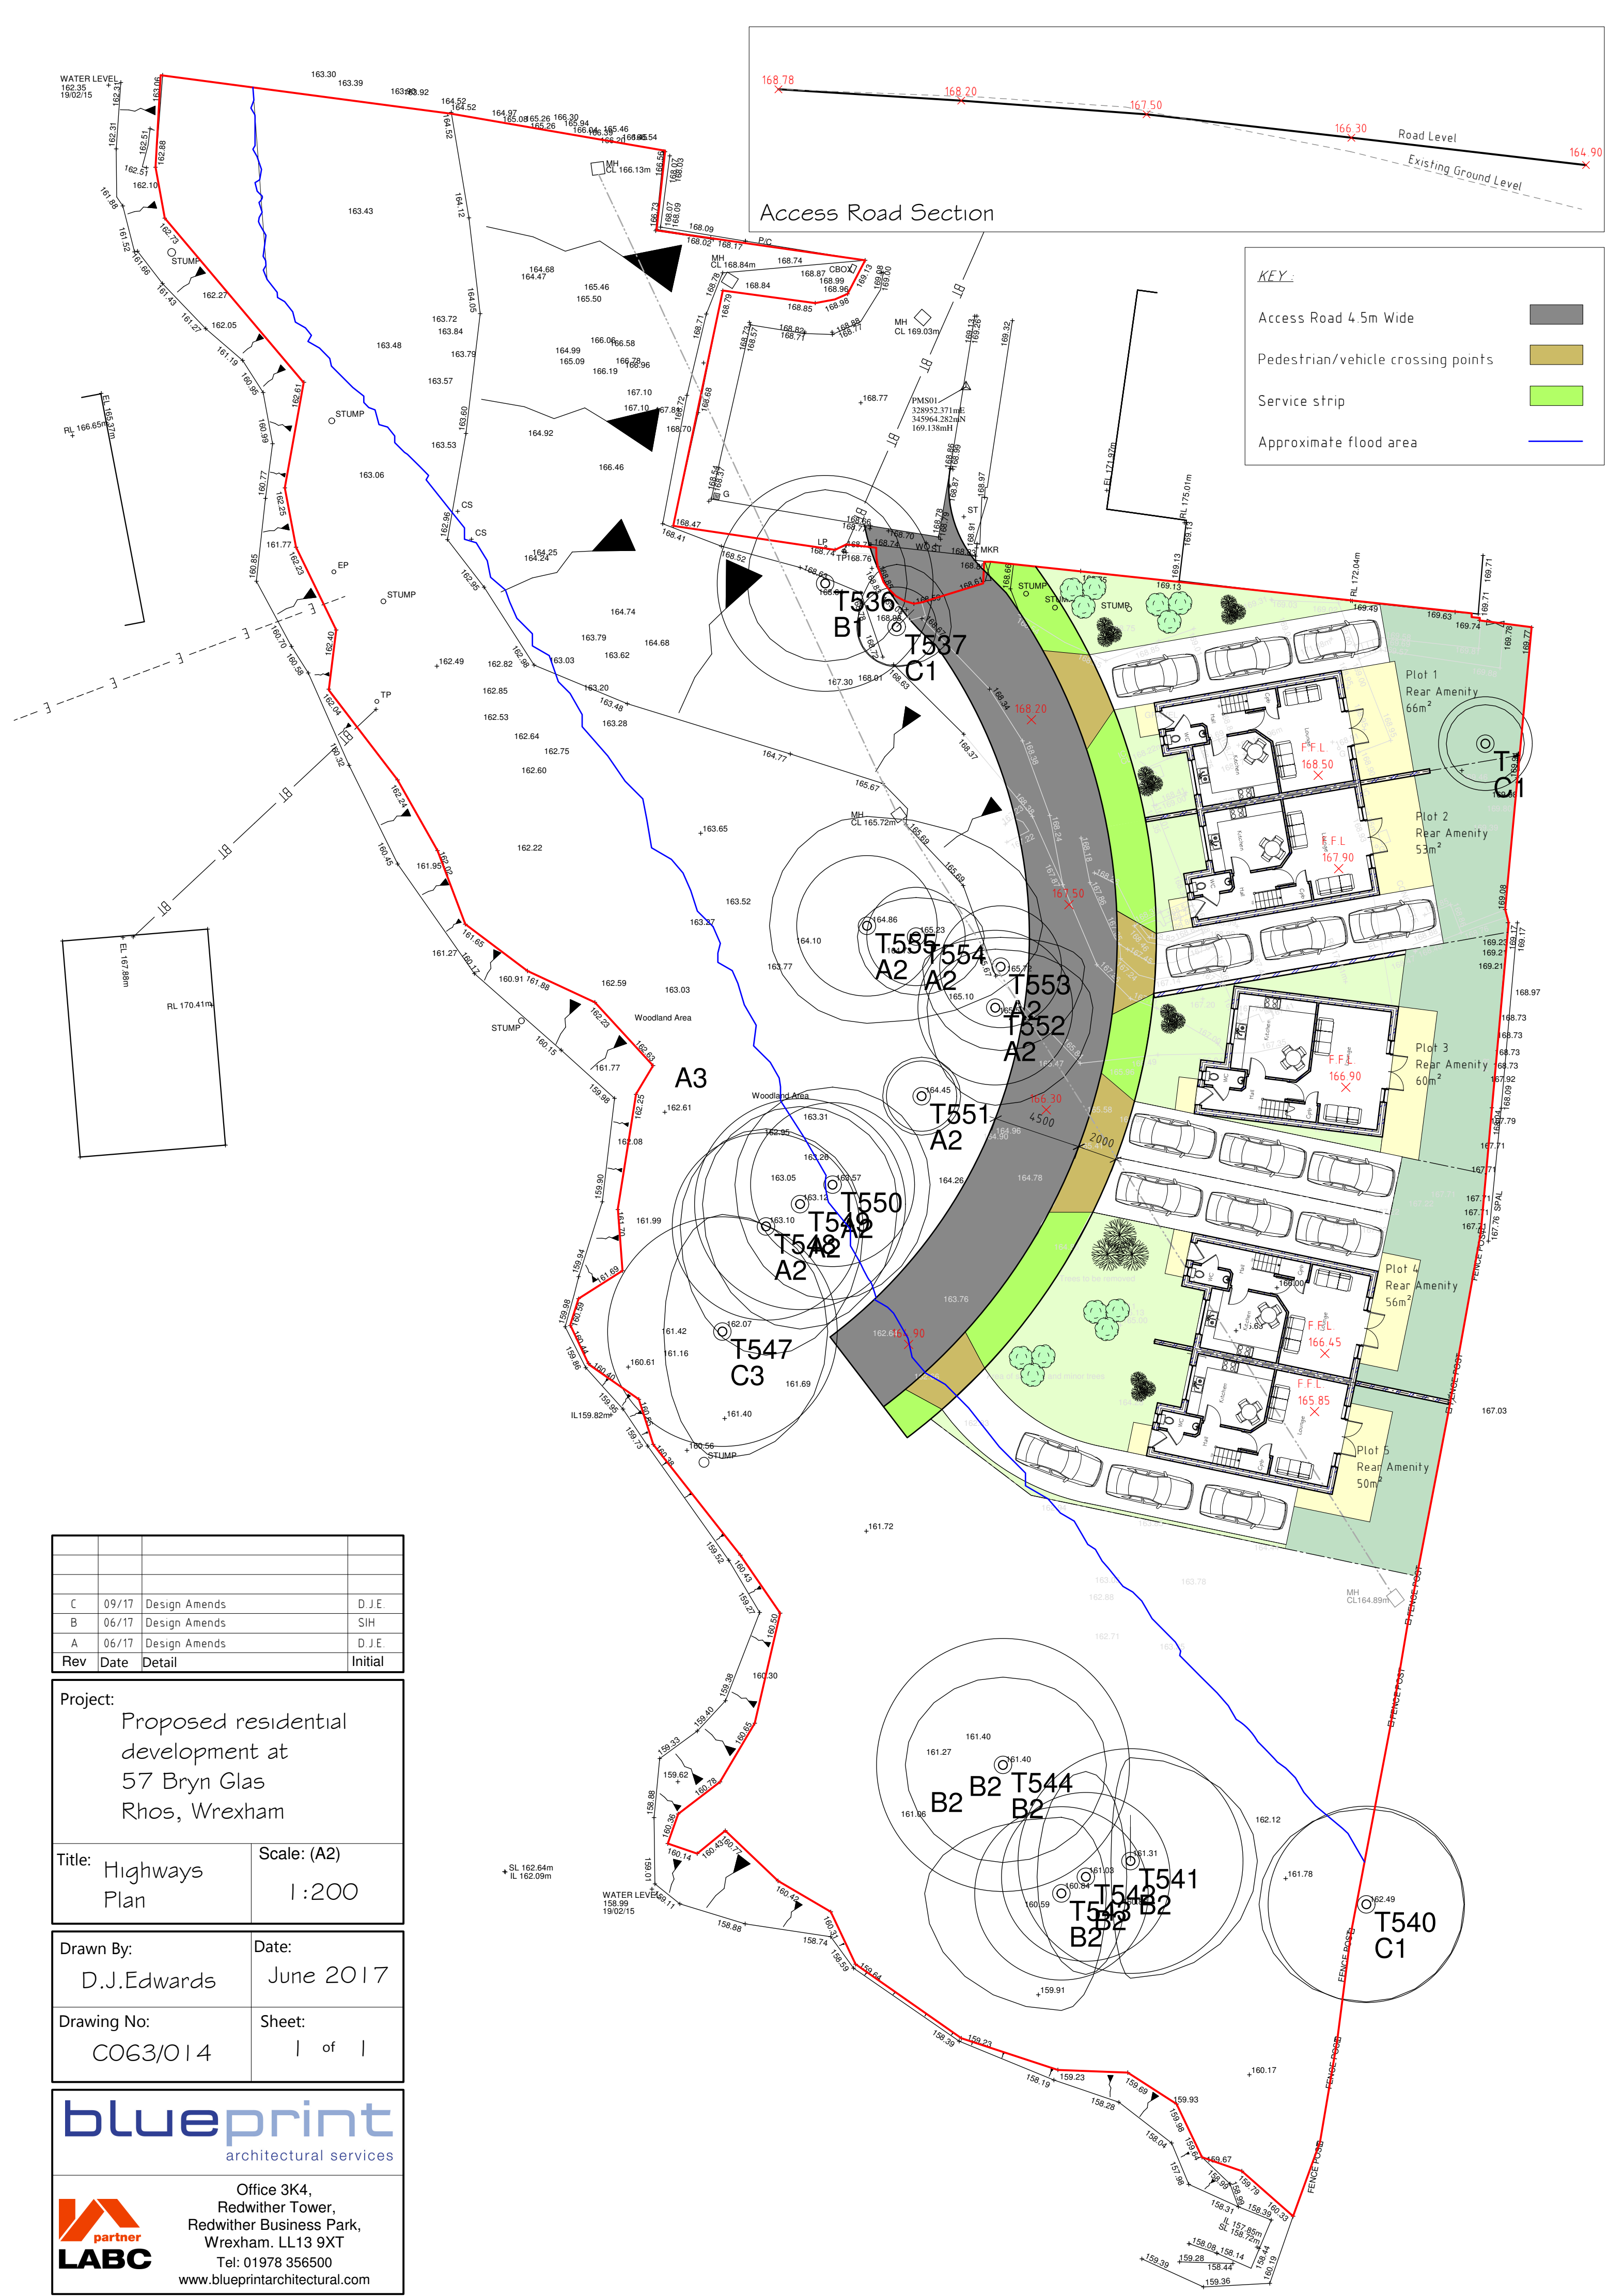

KEY:

- Access Road 4.5m Wide
- Pedestrian/vehicle crossing points
- Service strip
- Approximate flood area

C	09/17	Design Amends	D J E
B	06/17	Design Amends	SIH
A	06/17	Design Amends	D J E
Rev	Date	Detail	Initial

Project:

Proposed residential development at 57 Bryn Glas Rhos, Wrexham

Title: Highways Plan

Scale: (A2) 1:200

Drawn By: D.J.Edwards

Date: June 2017

Drawing No: CO63/014

Sheet: 1 of 1

blueprint

architectural services

partner

LABC

Office 3K4,
Redwither Tower,
Redwither Business Park,
Wrexham. LL13 9XT
Tel: 01978 356500
www.blueprintarchitectural.com