


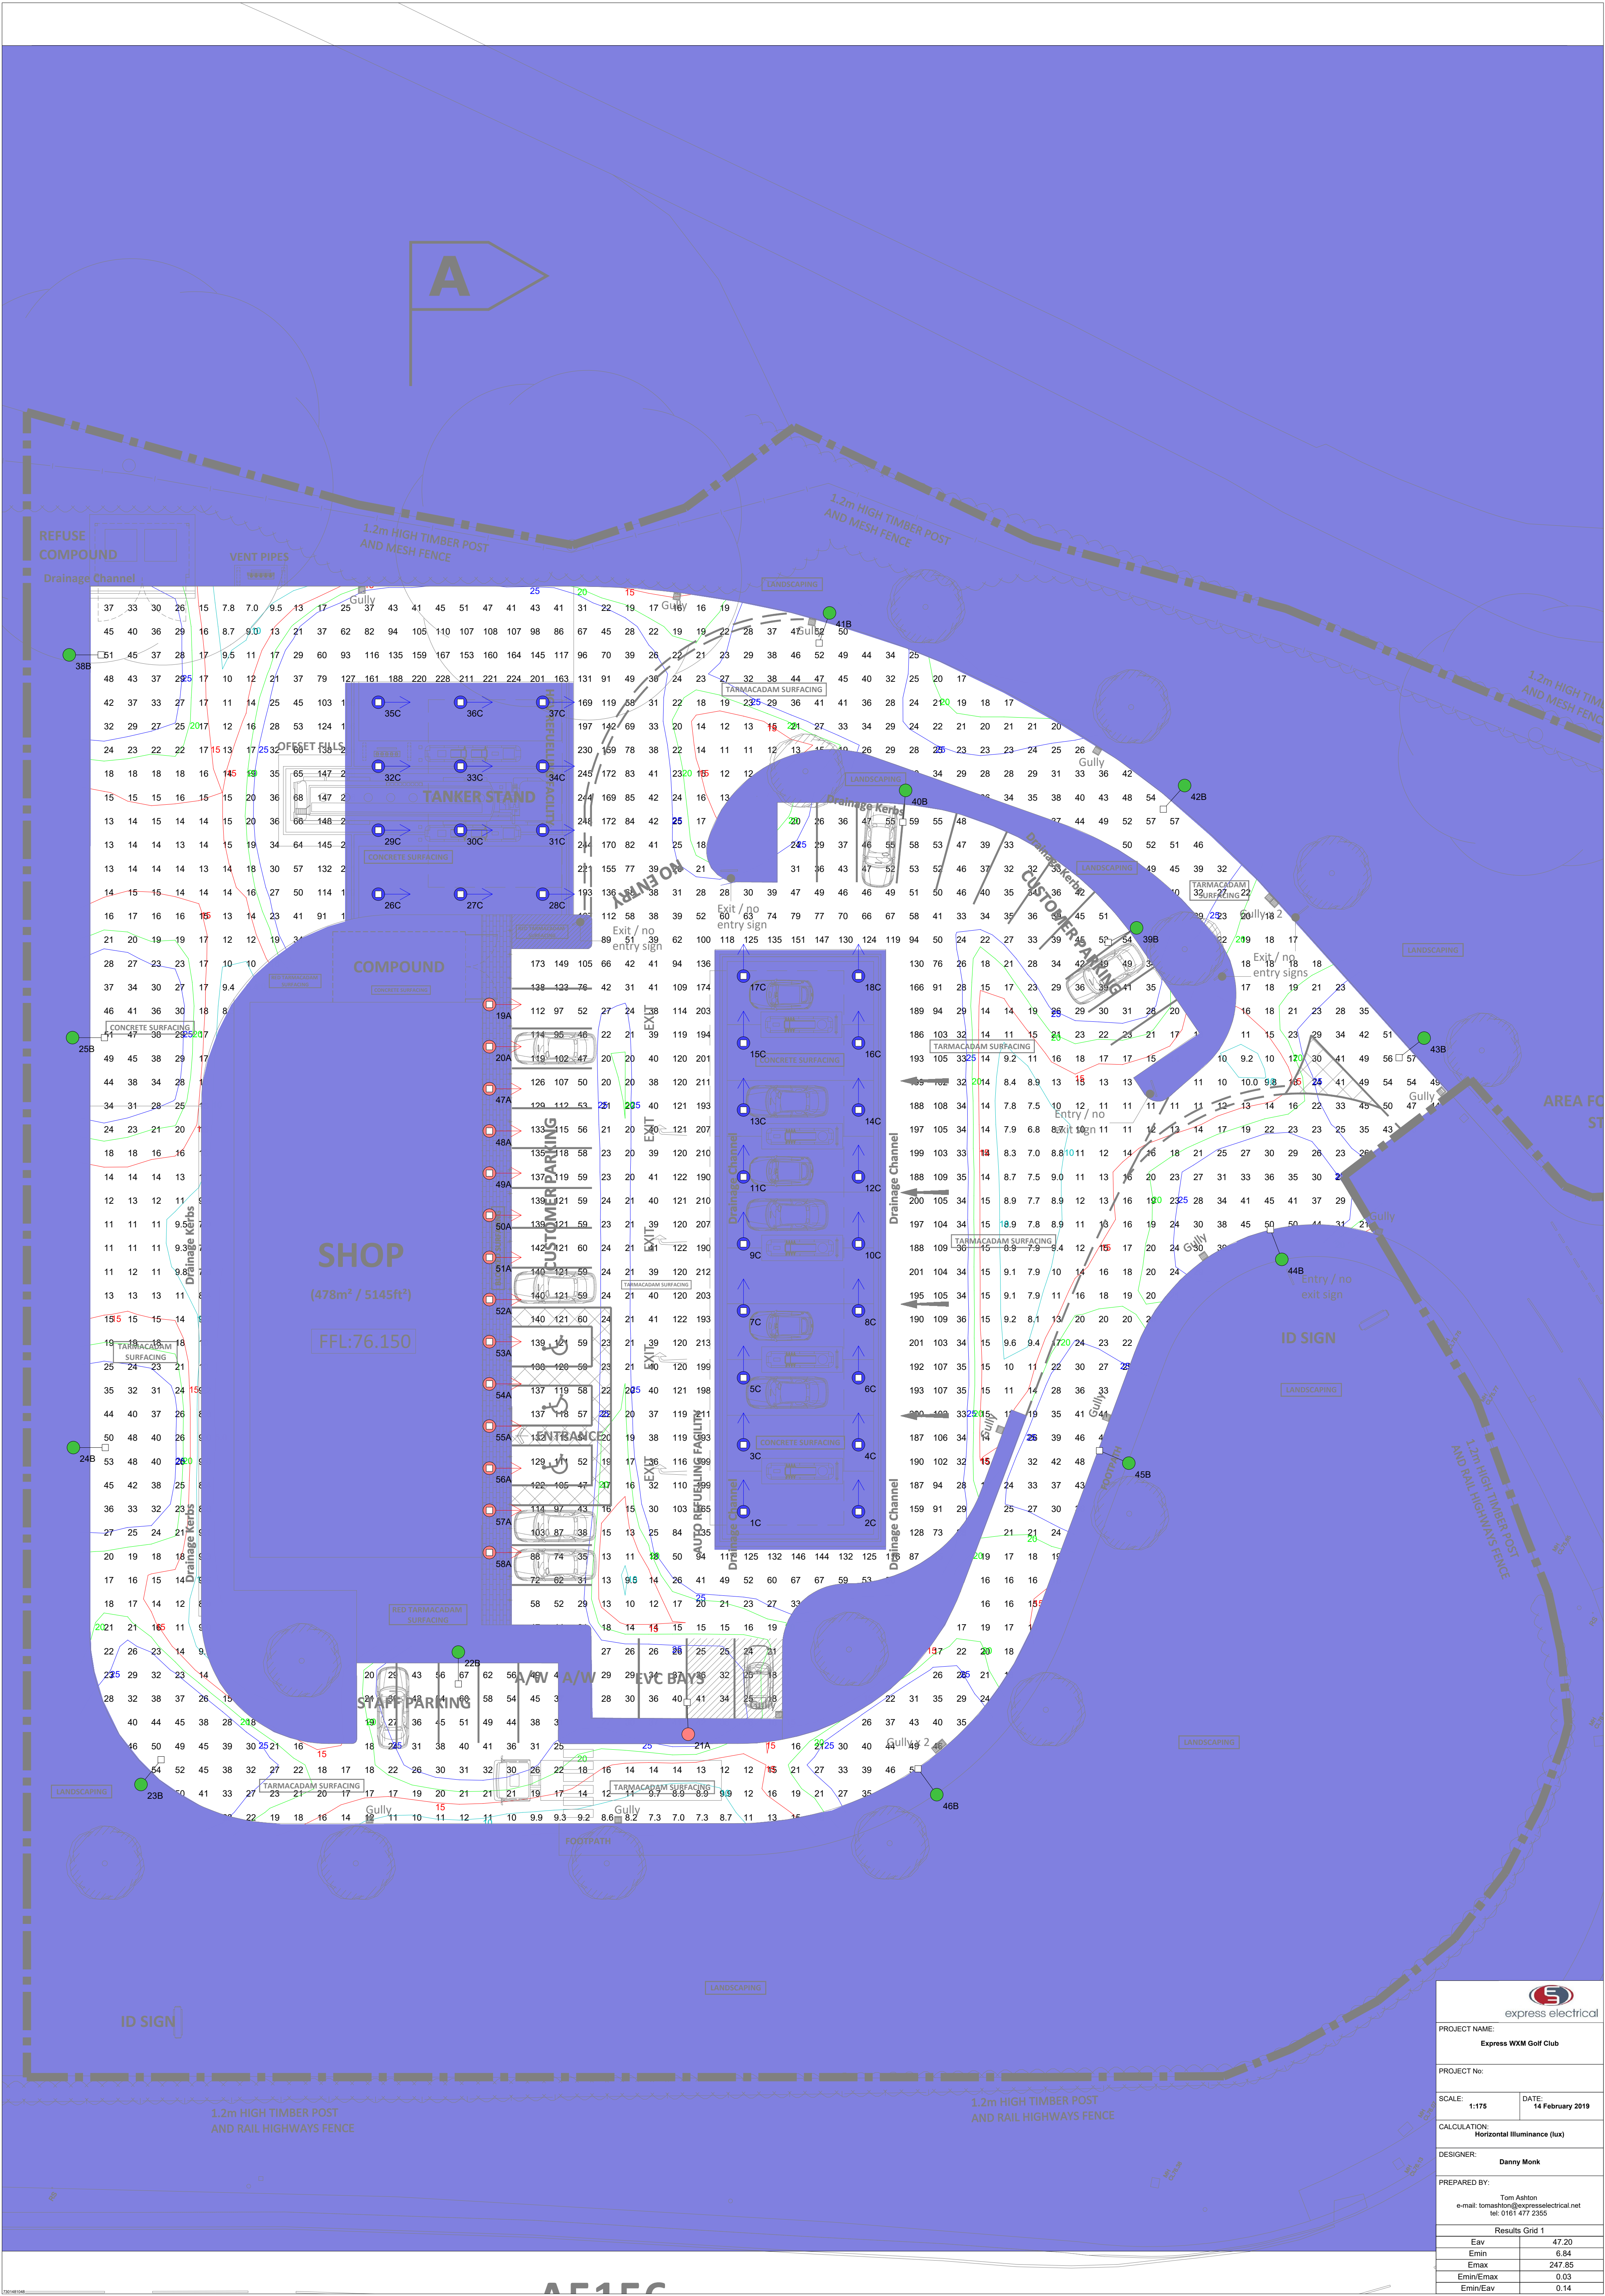

 express electrical	
PROJECT NAME: Express WXN Golf Club	
PROJECT No:	
SCALE: 1:175	DATE: 14 February 2019
CALCULATION: Horizontal Illuminance (lux)	
DESIGNER: Danny Monk	
PREPARED BY: Tom Ashton e-mail: tomashton@express-electrical.net tel: 0161 477 2355	
Results Grid 1	
Eav	47.20
Emin	6.84
Emax	247.85
Emin/Emax	0.03
Emin/Eav	0.14