


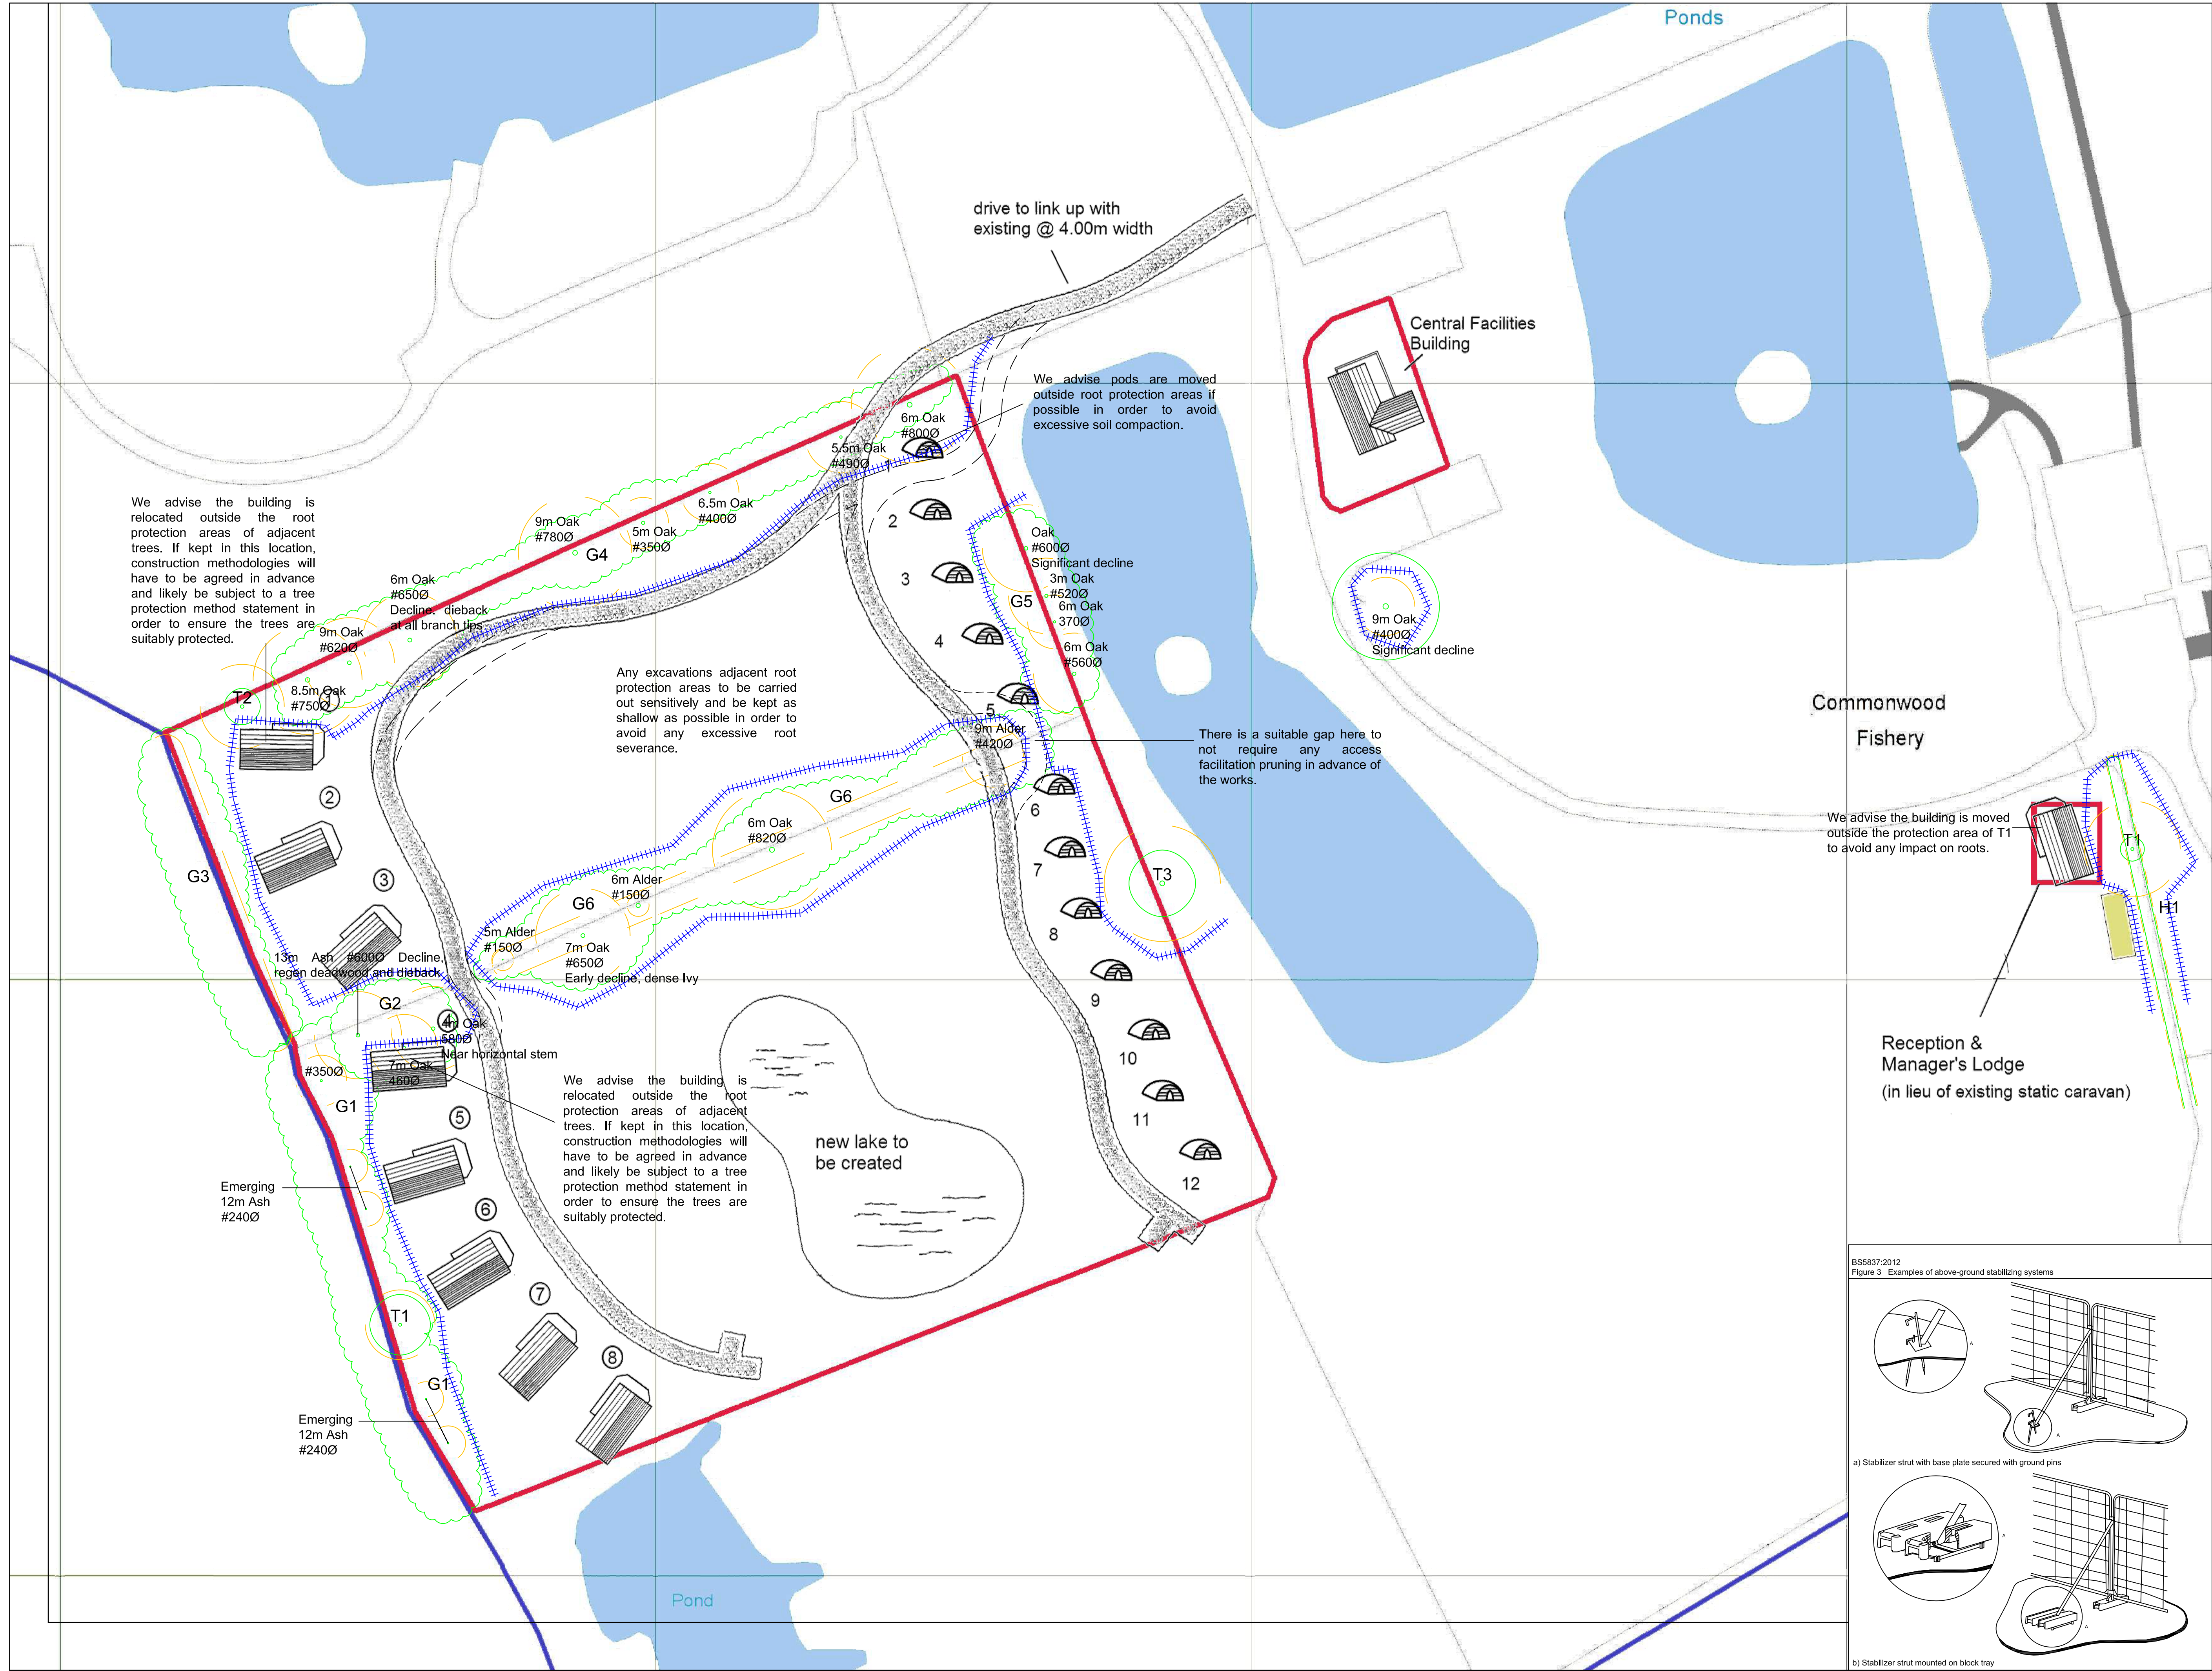

DO NOT SCALE

ALL COORDINATES RELATED TO LOCAL GRID LOCATED TO OS NO BY BEST FIT TO DETAIL, EXTRACTED FROM OS DIGITAL DATA.

© This drawing, including the design and technical information contained on it, is the property of Ascerta. The drawing may only be used for the specific purpose for which it has been intended and may not be reproduced or copied without prior permission.

KEY

Existing tree to be retained

Extent of Root Protection Area for retained trees in accordance with BS5837: 2012 *Trees in relation to design, demolition and construction - Recommendations*

Proposed location of protective fencing - see inset for type / construction detail

Advised location of footpaths

BS5837:2012
Figure 3 Examples of above-ground stabilizing systems

a) Stabilizer strut with base plate secured with ground pins

b) Stabilizer strut mounted on block tray

Ascerta

Landscape | Trees | Ecology

Mere One, Mere Grange
Elton Head Road, St Helens
Merseyside WA9 5GG
t: 0845 463 4404 f: 0845 463 4405
e: info@landscapetreeseecology.com
www.landscapetreeseecology.com

CLIENT:
Mr and Mrs Paul Dunn

PROJECT:
Commonwood Fishery, Wrexham

DRAWING TITLE:
Tree Constraints & Draft Protection Drawing

SCALE:
1:500 @A1

DATE:
14/10/2016

DRAWN BY:
CP

CHKD BY:
RA

DRAWING No:
P.789.16.02

REV:
-