



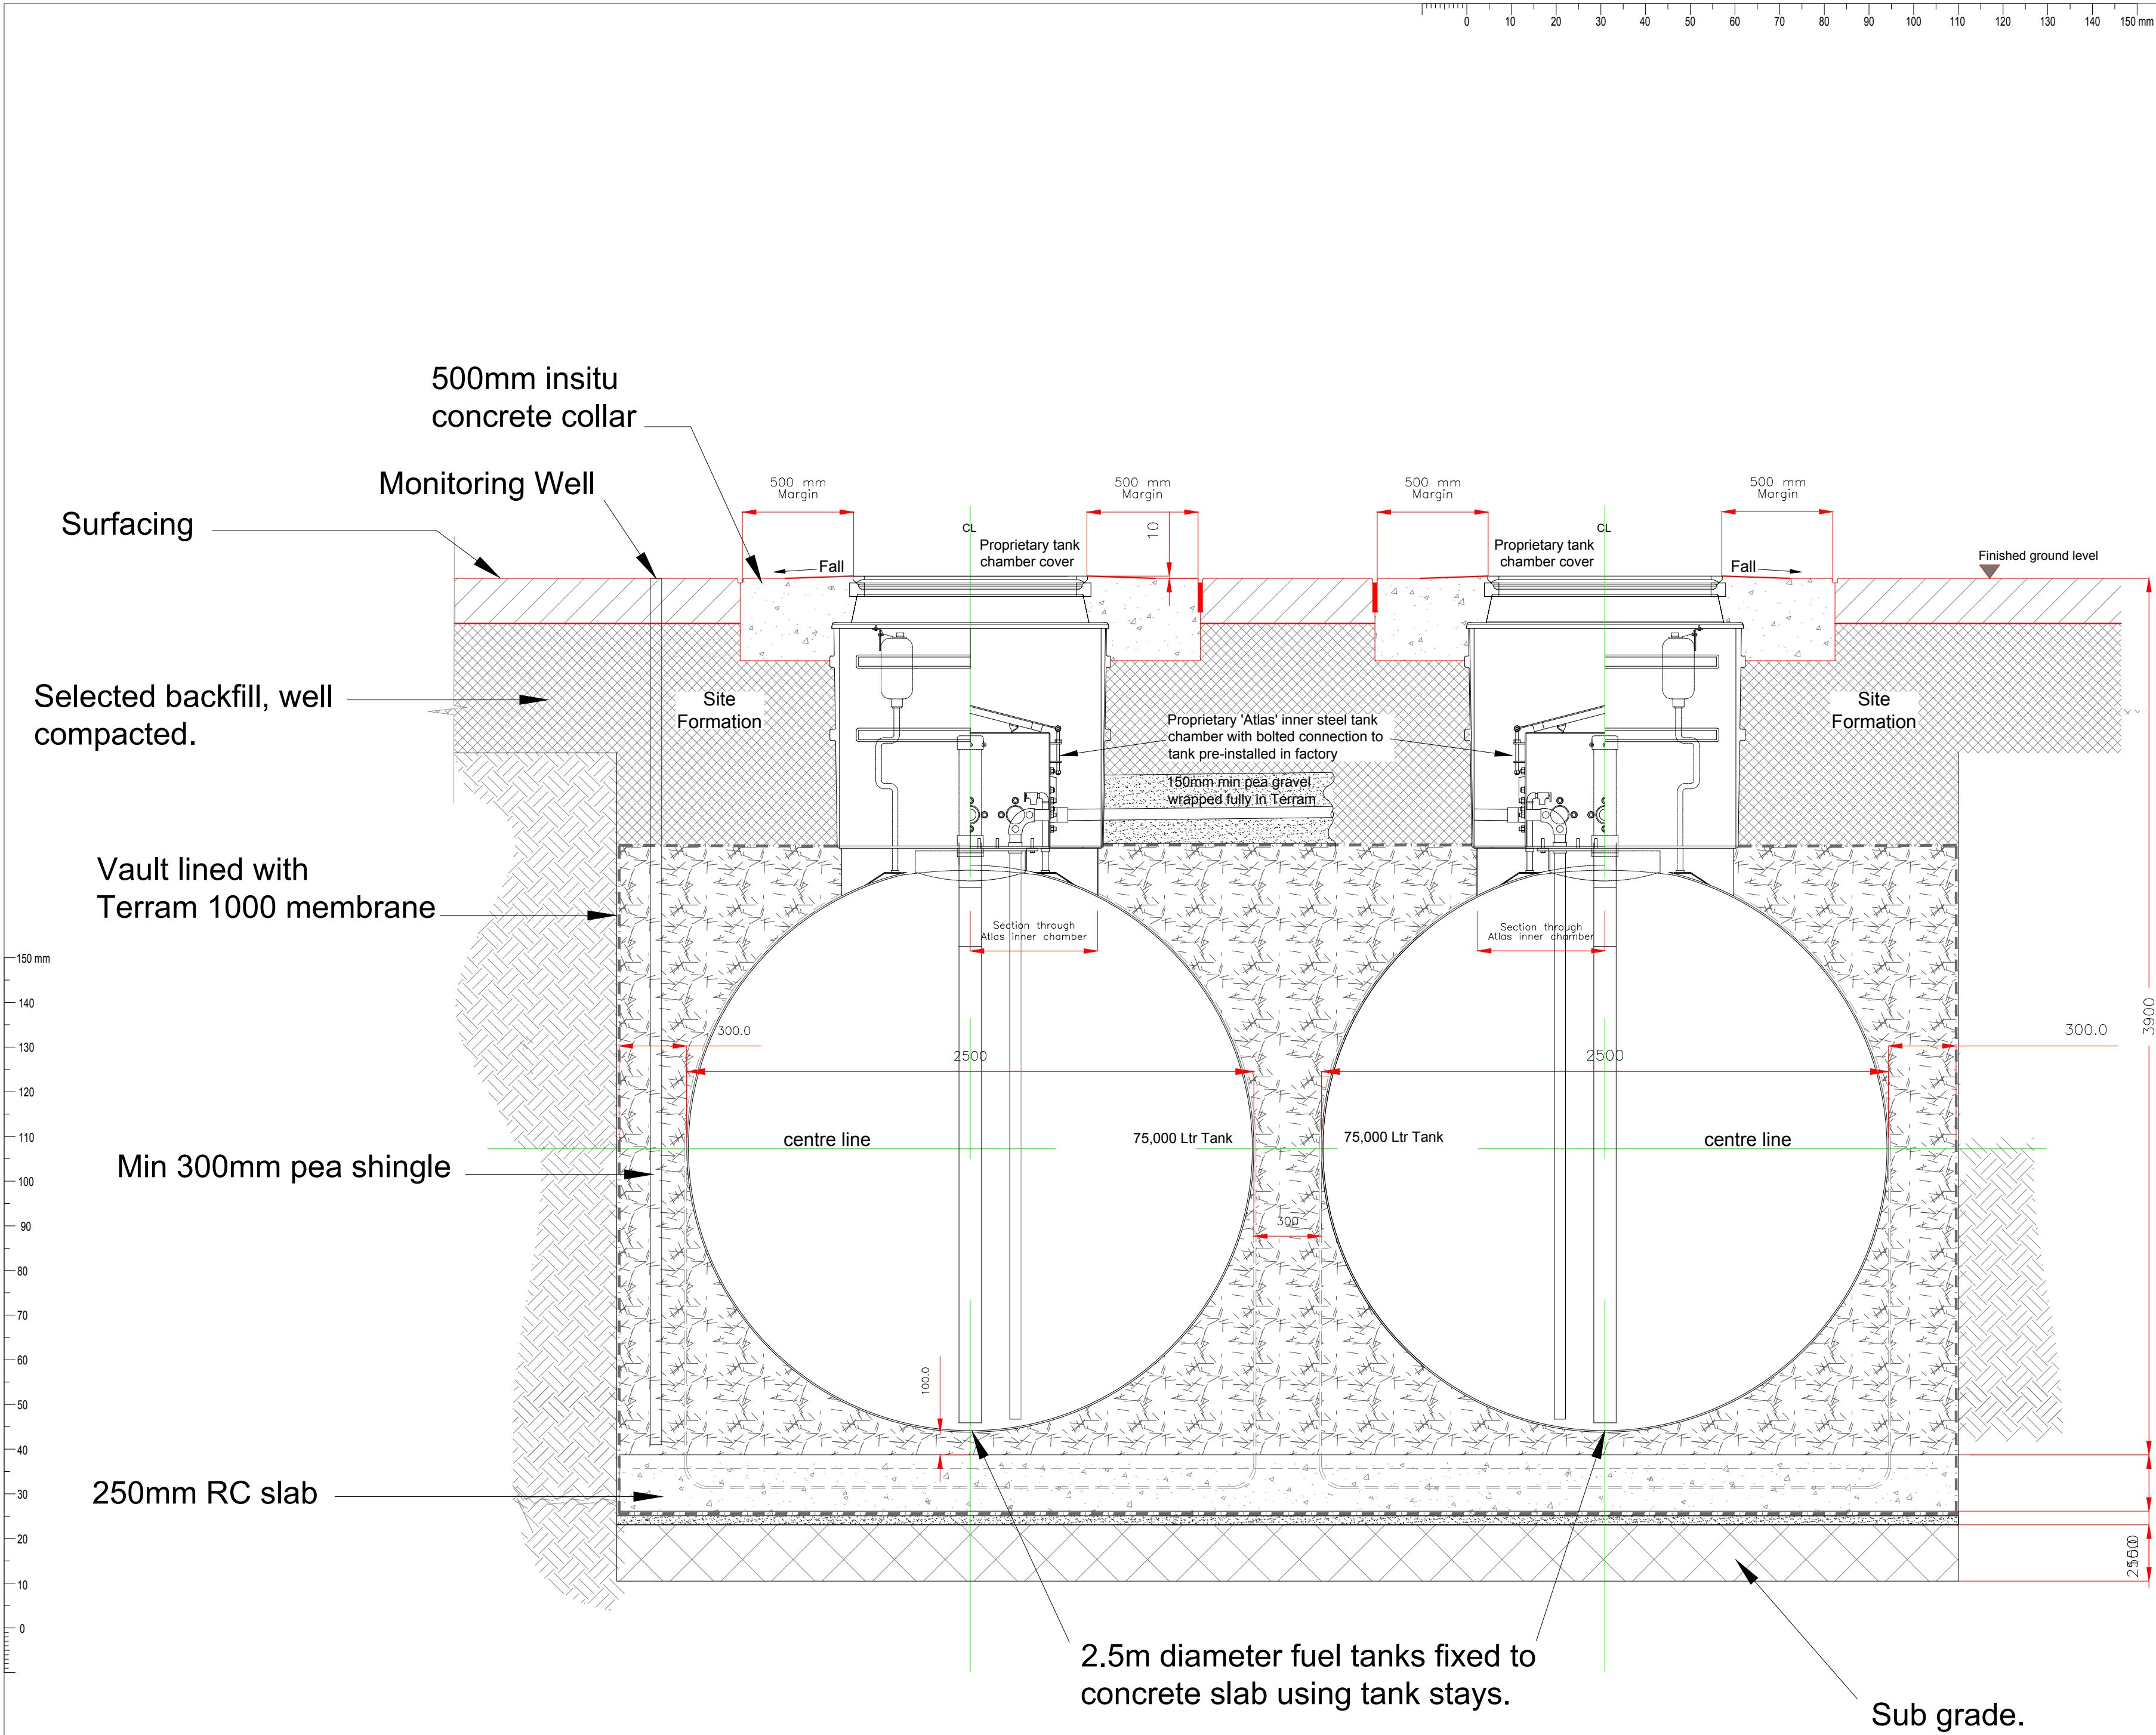

GA SECTION OF TANK FARM
SCALE 1:20

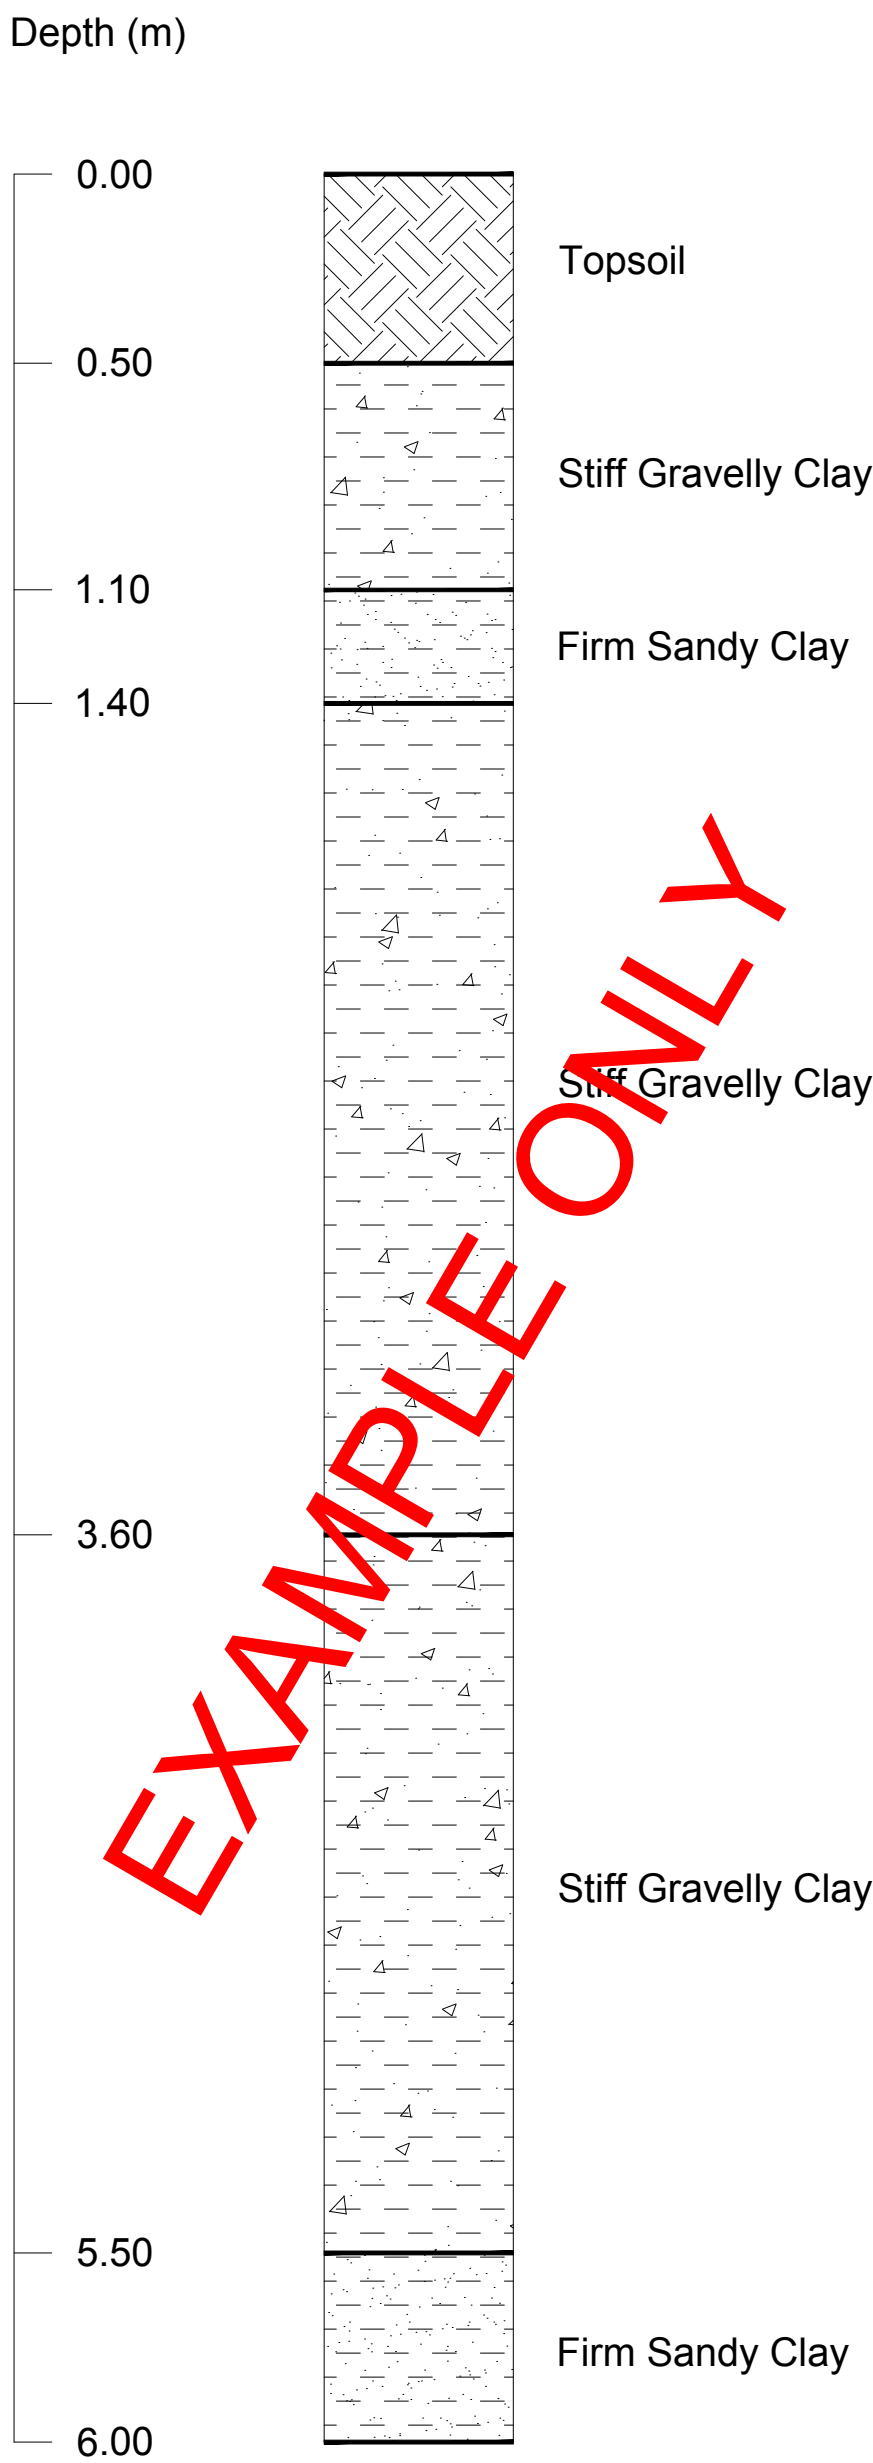

BORE HOLE WS01
SCALE 1:20

DO NOT SCALE

NOTES

LEGEND

REV	DATE	BY	DESCRIPTION	CHK	APD

DRAWING STATUS:

SALDANHA
DESIGN AND MANAGEMENT LIMITED
Amalfi,
6 Parkfield Road,
Shipley
BD18 4EA

T: (01274) 531929
E: info@saldanha.co.uk
www.saldanha.co.uk

CLIENT:

PROJECT:

TITLE:

SCALE @ A1:	DATE:
1:20	

DRAWN:	DRAWING CHECK:	DESIGN CHECK:

PROJECT No:	DRAWING No:	REV: