


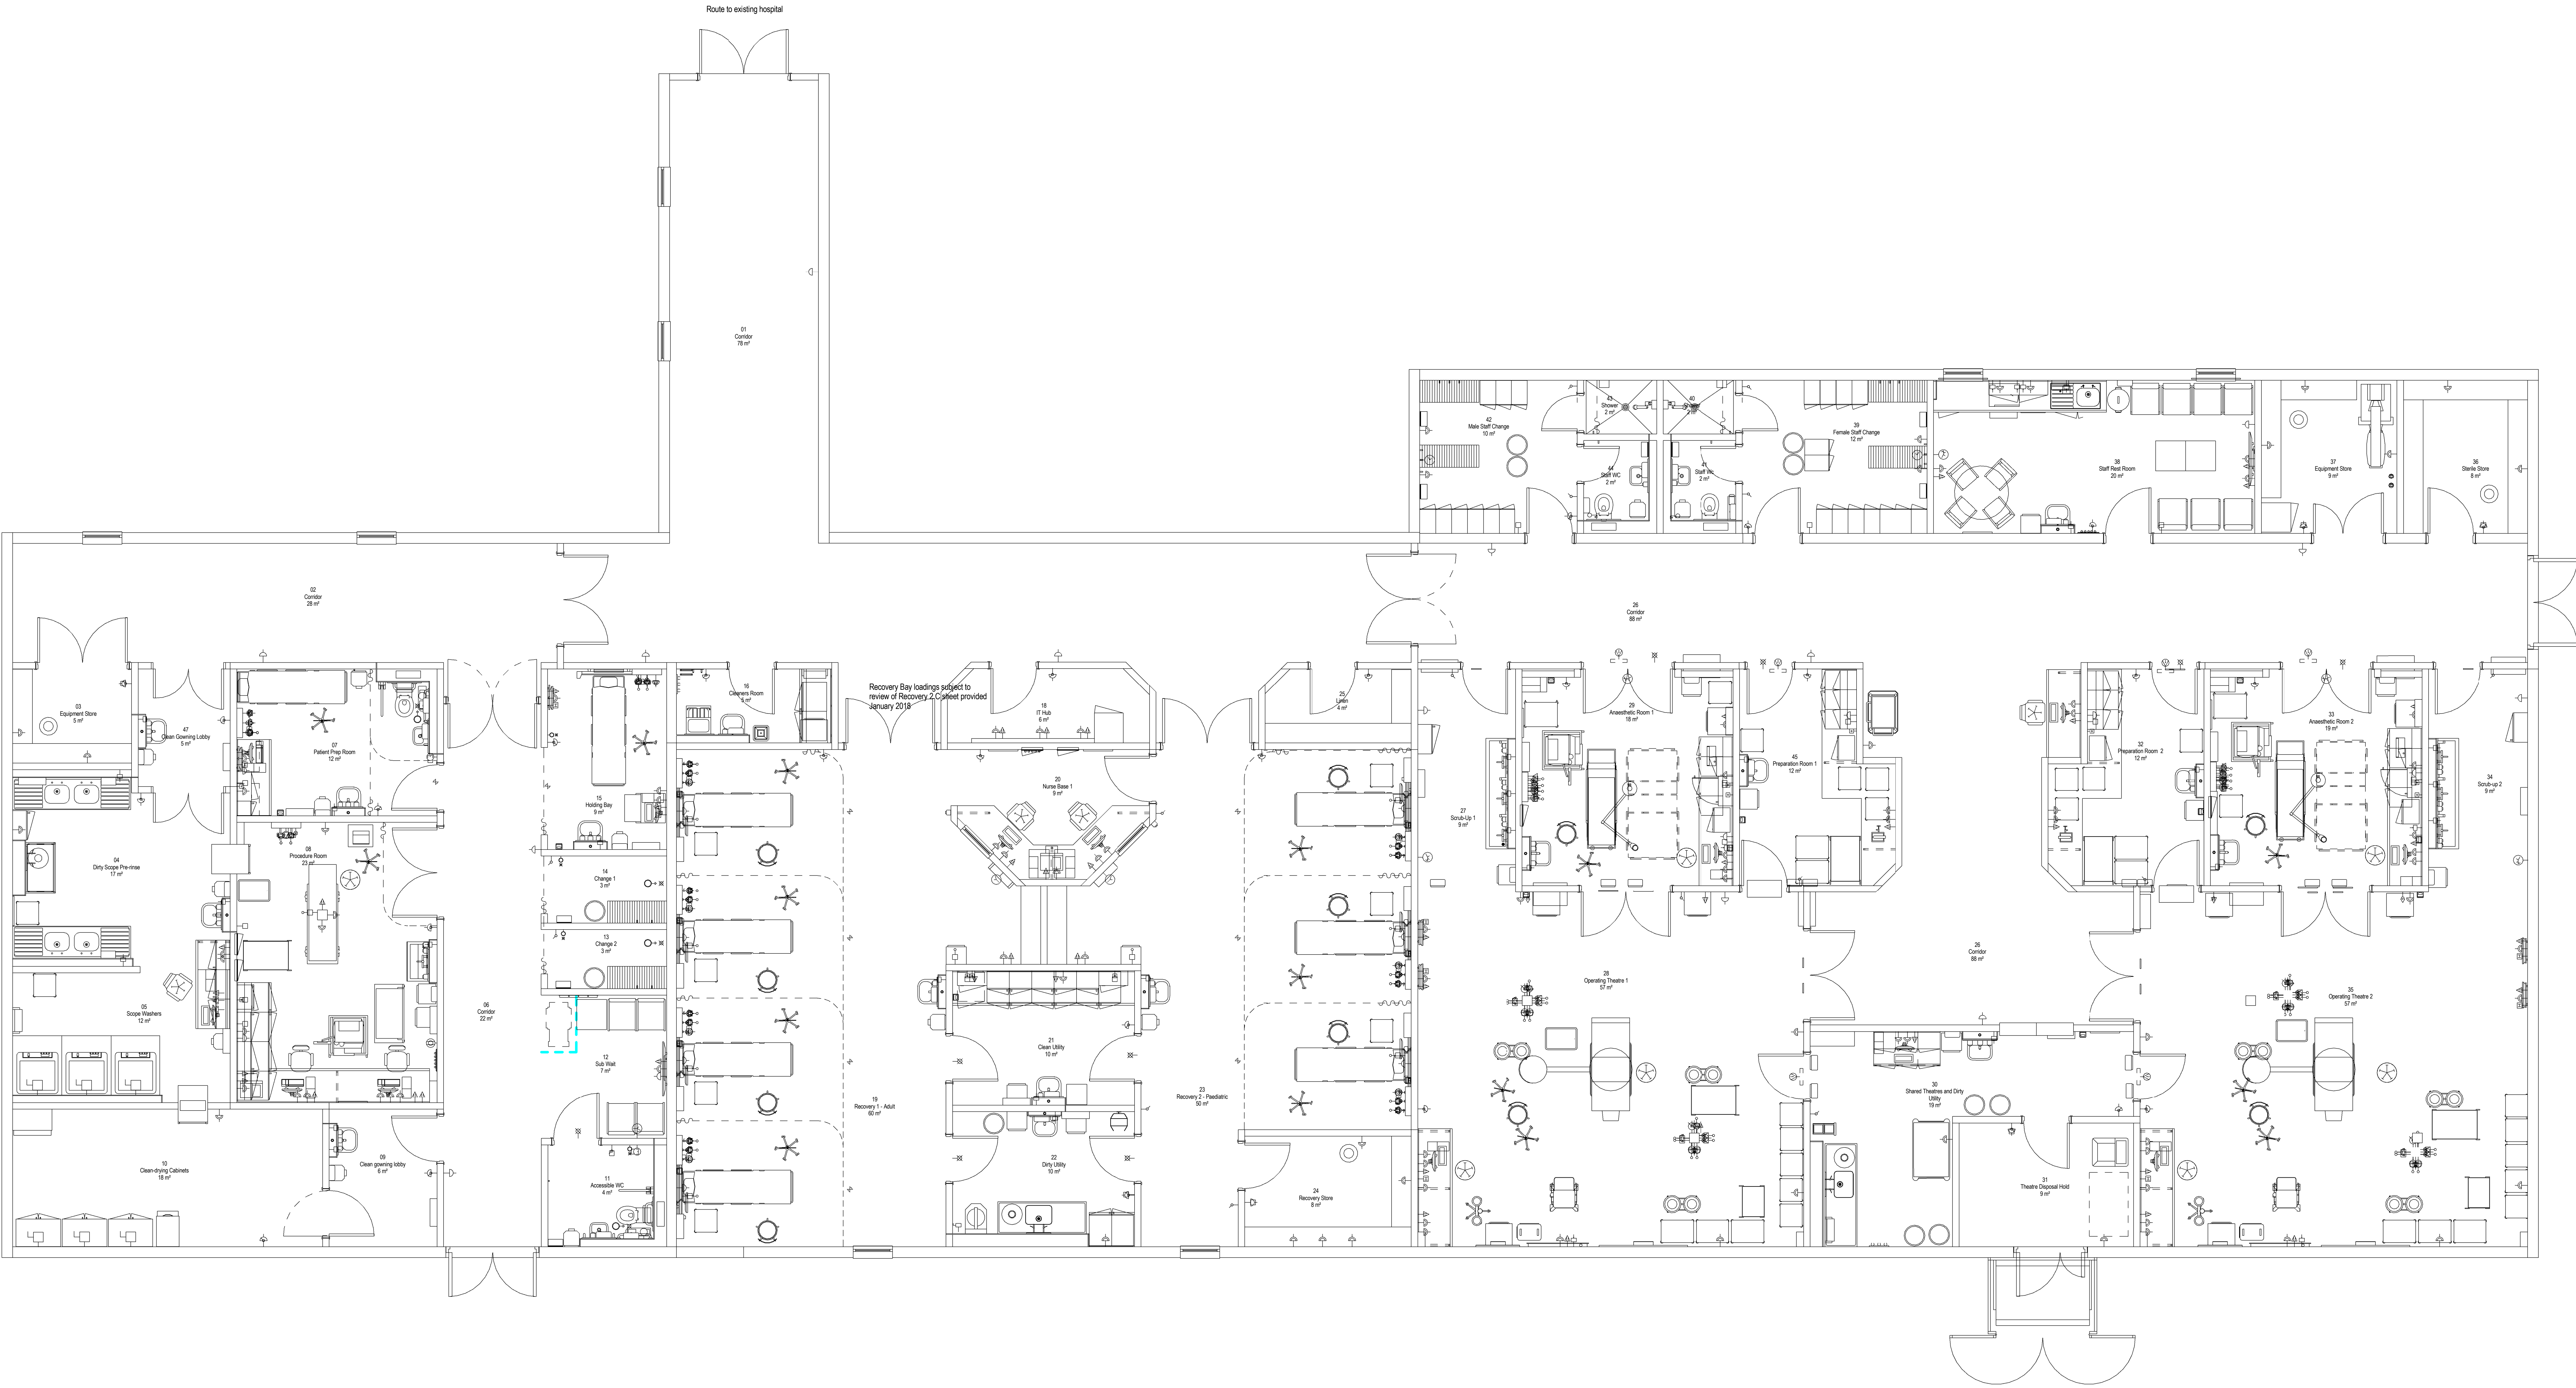

Phase 1 Ground Floor Loaded Plan
1:50

Notes
• This drawing is copyright
• Do not scale dimensions from this drawing
• This drawing is to be read in conjunction with all other relevant drawings
• All discrepancies on this drawing are to be reported to the architect
• Do not modify any element of this drawing
• Use drawing only for purposes issued
North Sign / Key Plan

The following external model files are included within this drawing:

6	16.03.18	WHB position to Anaesthetic rooms amended.	AH	NS
5	12.03.18	IPS panel clear internal depths amended.	AH	NS
4	07.03.18	Amendments made to loadings as per CSCS comments received 22/02/18.	AH	NS
3	26.02.18	Renaming Anaesthetic, Prep. and Operating Theatre rooms loaded.	AH	NS
2	22.02.18	Updated to comments	TM	MTX
1	25.01.18	Updated to include Pressure Stabilisers, Cross corridor floor added.	TM	MTX
	04.01.18	First Issue	TM	MTX
Rev	Date	Revision Notes	Drawn	Review
MTX Contracts				

Intelligence
Buildings
Infrastructure
www.ibigroup.com

Wrexham Maelor Hospital - Endoscopy Unit

Drawing Title
Ground Floor Loaded Plan

Job Number 114408	Date Created 18/01/2018	PAS 1192 Status Code
Scale/AD 1:50	Purpose For Comment	
Drawing Number 114408-IBI-WB-GF-PL-A-410-001	Revision 6	