
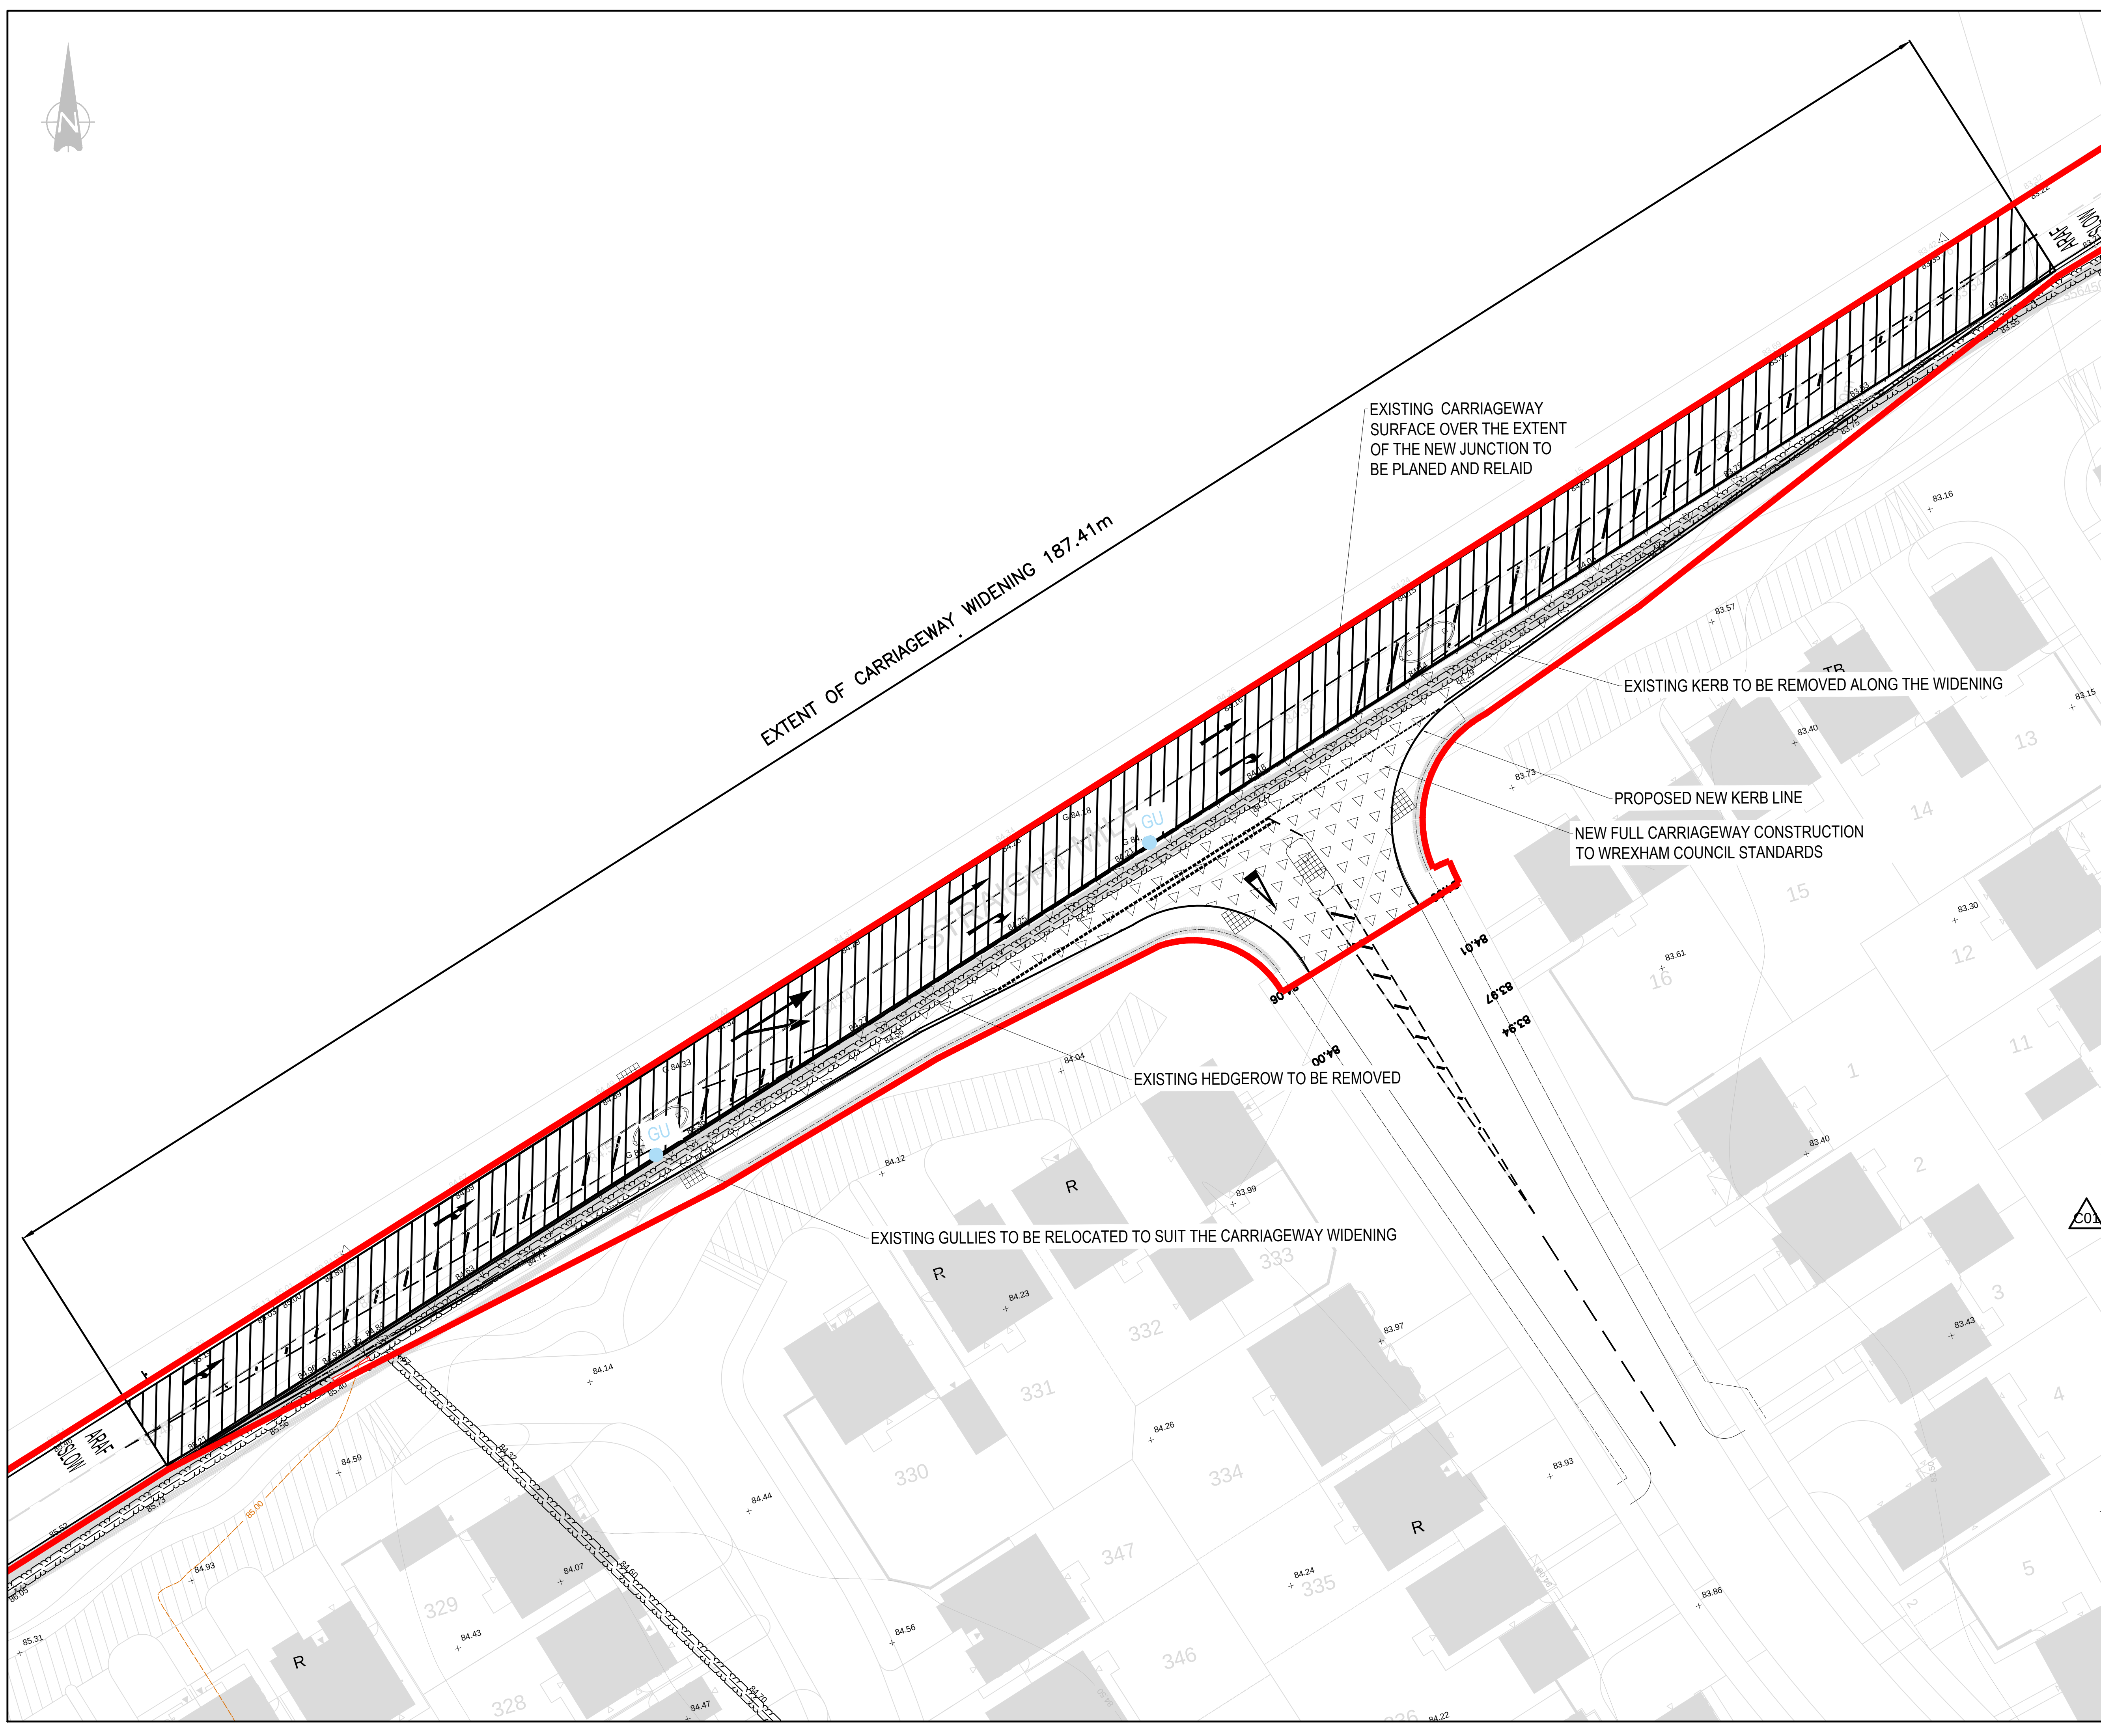


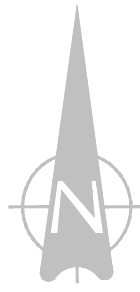

GENERAL NOTES:

1. THIS DRAWING IS TO BE READ IN CONJUNCTION WITH ALL RELEVANT ARCHITECTS AND ENGINEERS DRAWINGS AND SPECIFICATIONS.
2. DO NOT SCALE THIS DRAWING. ANY AMBIGUITIES, OMISSIONS AND ERRORS ON DRAWINGS SHALL BE BROUGHT TO THE ENGINEERS ATTENTION IMMEDIATELY. ALL DIMENSIONS MUST BE CHECKED / VERIFIED ON SITE.
3. ALL DIMENSIONS ARE IN MILLIMETRES UNLESS NOTED OTHERWISE.
4. FOR GENERAL NOTES REFER TO DRAWING.

KEY

- BOUNDARY
- SITE CLEARANCE TO PUBLIC HIGHWAY KEY
- EXISTING CARRIAGEWAY SURFACE OVER THE EXTENT OF THE NEW JUNCTION TO BE PLAINED AND RELAYED
- EXISTING LEVELS TO BE DESIGNED AS PER DRAWINGS
- EXISTING ROAD GULLY TO BE REMOVED

C01	ISSUED FOR S278 APPROVAL	27/11/18	MF	RM
Rev:	Description:	Date:	By:	Chkd:



Merchant Exchange, 17-19 Whitworth Street West, Manchester, M1 5WG
0161 238 2394
manchester@curtins.com
www.curtins.com

Civils & Structures • Transport Planning • Environmental • Infrastructure • Geotechnical • Conservation & Heritage • Principal Designer
Birmingham • Bristol • Cambridge • Cardiff • Douglas • Dublin • Edinburgh • Glasgow • Harlow • Leeds • Liverpool • London • Manchester • Nottingham

ISSUED FOR CONSTRUCTION APPROVAL

GRESFORD ROAD LLAY

STRAIGHT MILE GIRT
SITE CLEARANCE

Size:	Date:	Drawn By:	Designed By:	Checked By:			
A1	27/11/2018	MF	MF	RM			
Scale:	1:250						
Project No:	Originator:	Zone:	Level:	Type:	Discipline:	Category / Number:	Rev:
14111 - CUR - ZZ - XX - DR - D - 9502 -C01							