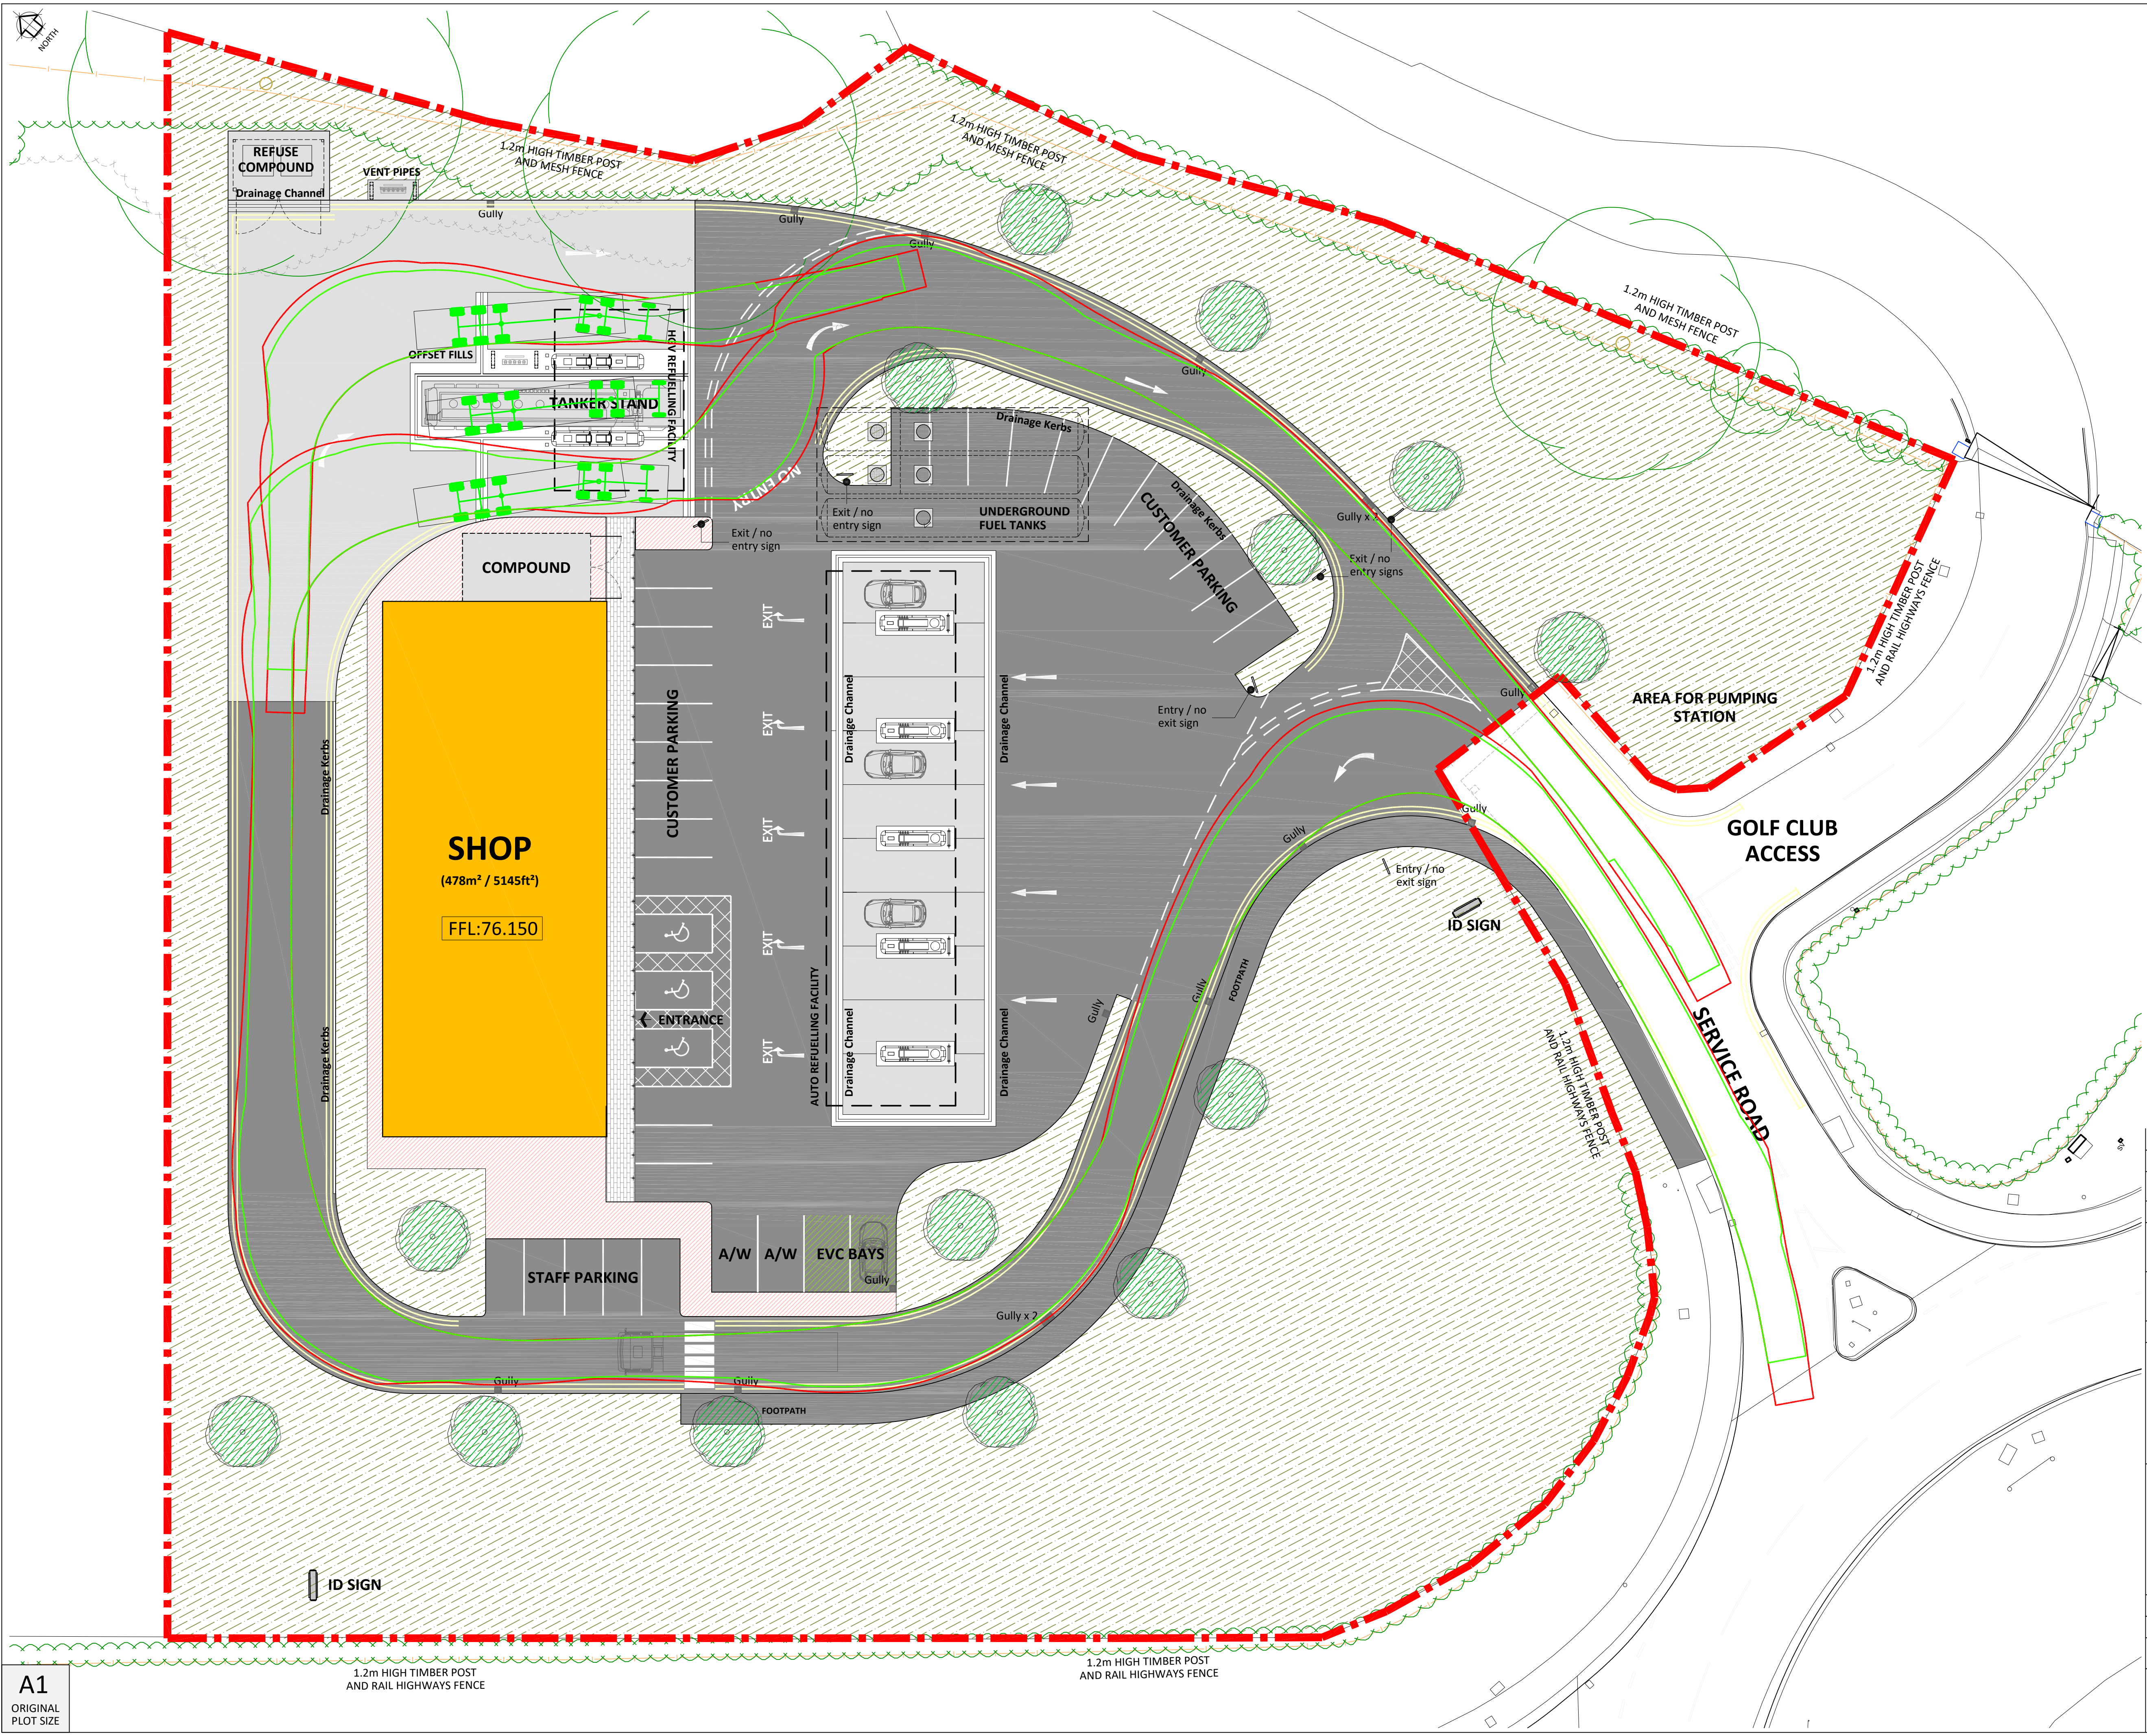
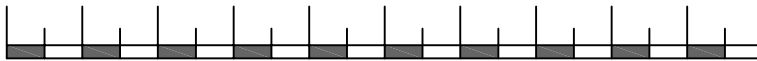


Refrigerated Articulated Vehicle (16.5m)
Overall Length 13500mm
Overall Width 2600mm
Overall Body Height 3632mm
Min Body Ground Clearance 396mm
Max Track Width 2500mm
Lock to Lock Time 6.00 sec
Kerb to Kerb Turning Radius 6870mm

A	13.02.19	Tracking updated to suit amended kerb lines.	JHJ
Rev	Date	Comments	By:
STATUS	Planning		
PROPOSAL	Proposed New Petrol Filling Station		
SITE LOCATION	Site off A5156 (Holt Road) A5156/A534 Roundabout Wrexham LL13 9SB		
TITLE	TRACKING LAYOUT		
CLIENT	Euro Garages Limited		
 JENNINGS DESIGN LIMITED York House, Valley Court, Canal Road, Bradford, West Yorkshire, BD1 4SP. TEL. No. 01274 395422 FAX. No. 01274 395427 E-mail office@jen305.com			
Drawn by:	MDB	Checked by:	NJJ
Date:	January 2018	Scales:	1:200 @ A1
PLAN NO.	181161-PL08a		
0 10 20  SCALE - METRES - 1:200			

A1
ORIGINAL
PLOT SIZE