



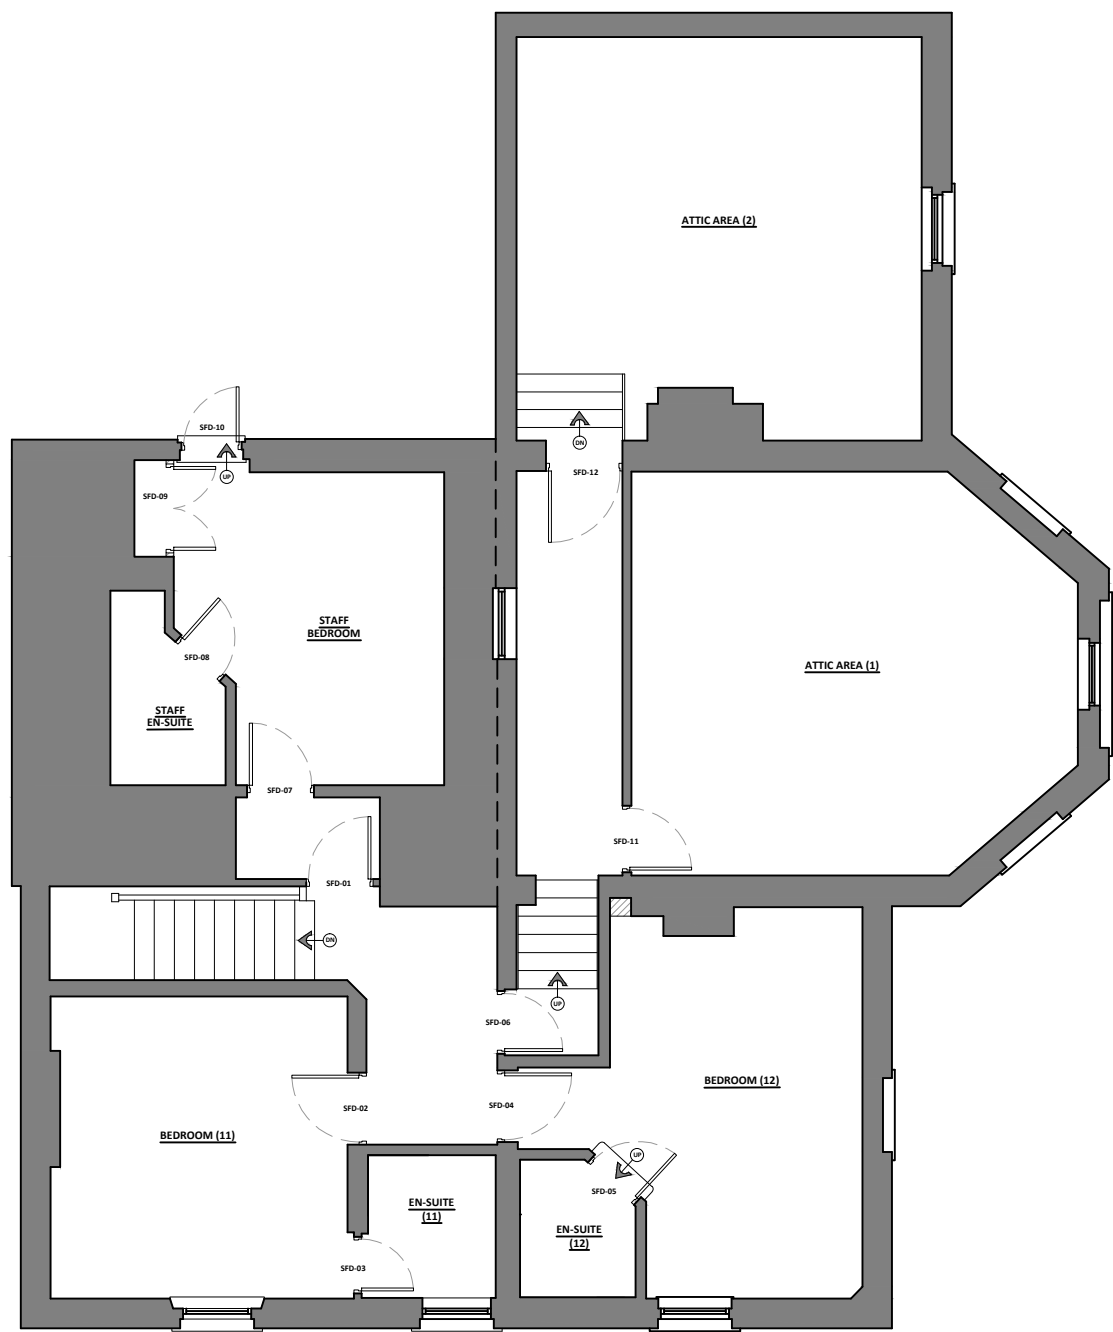

ARCINV227 THE WYNNSTAY ARMS, RUABON.
2ND FLOOR GENERAL ARRANGEMENT PLAN.

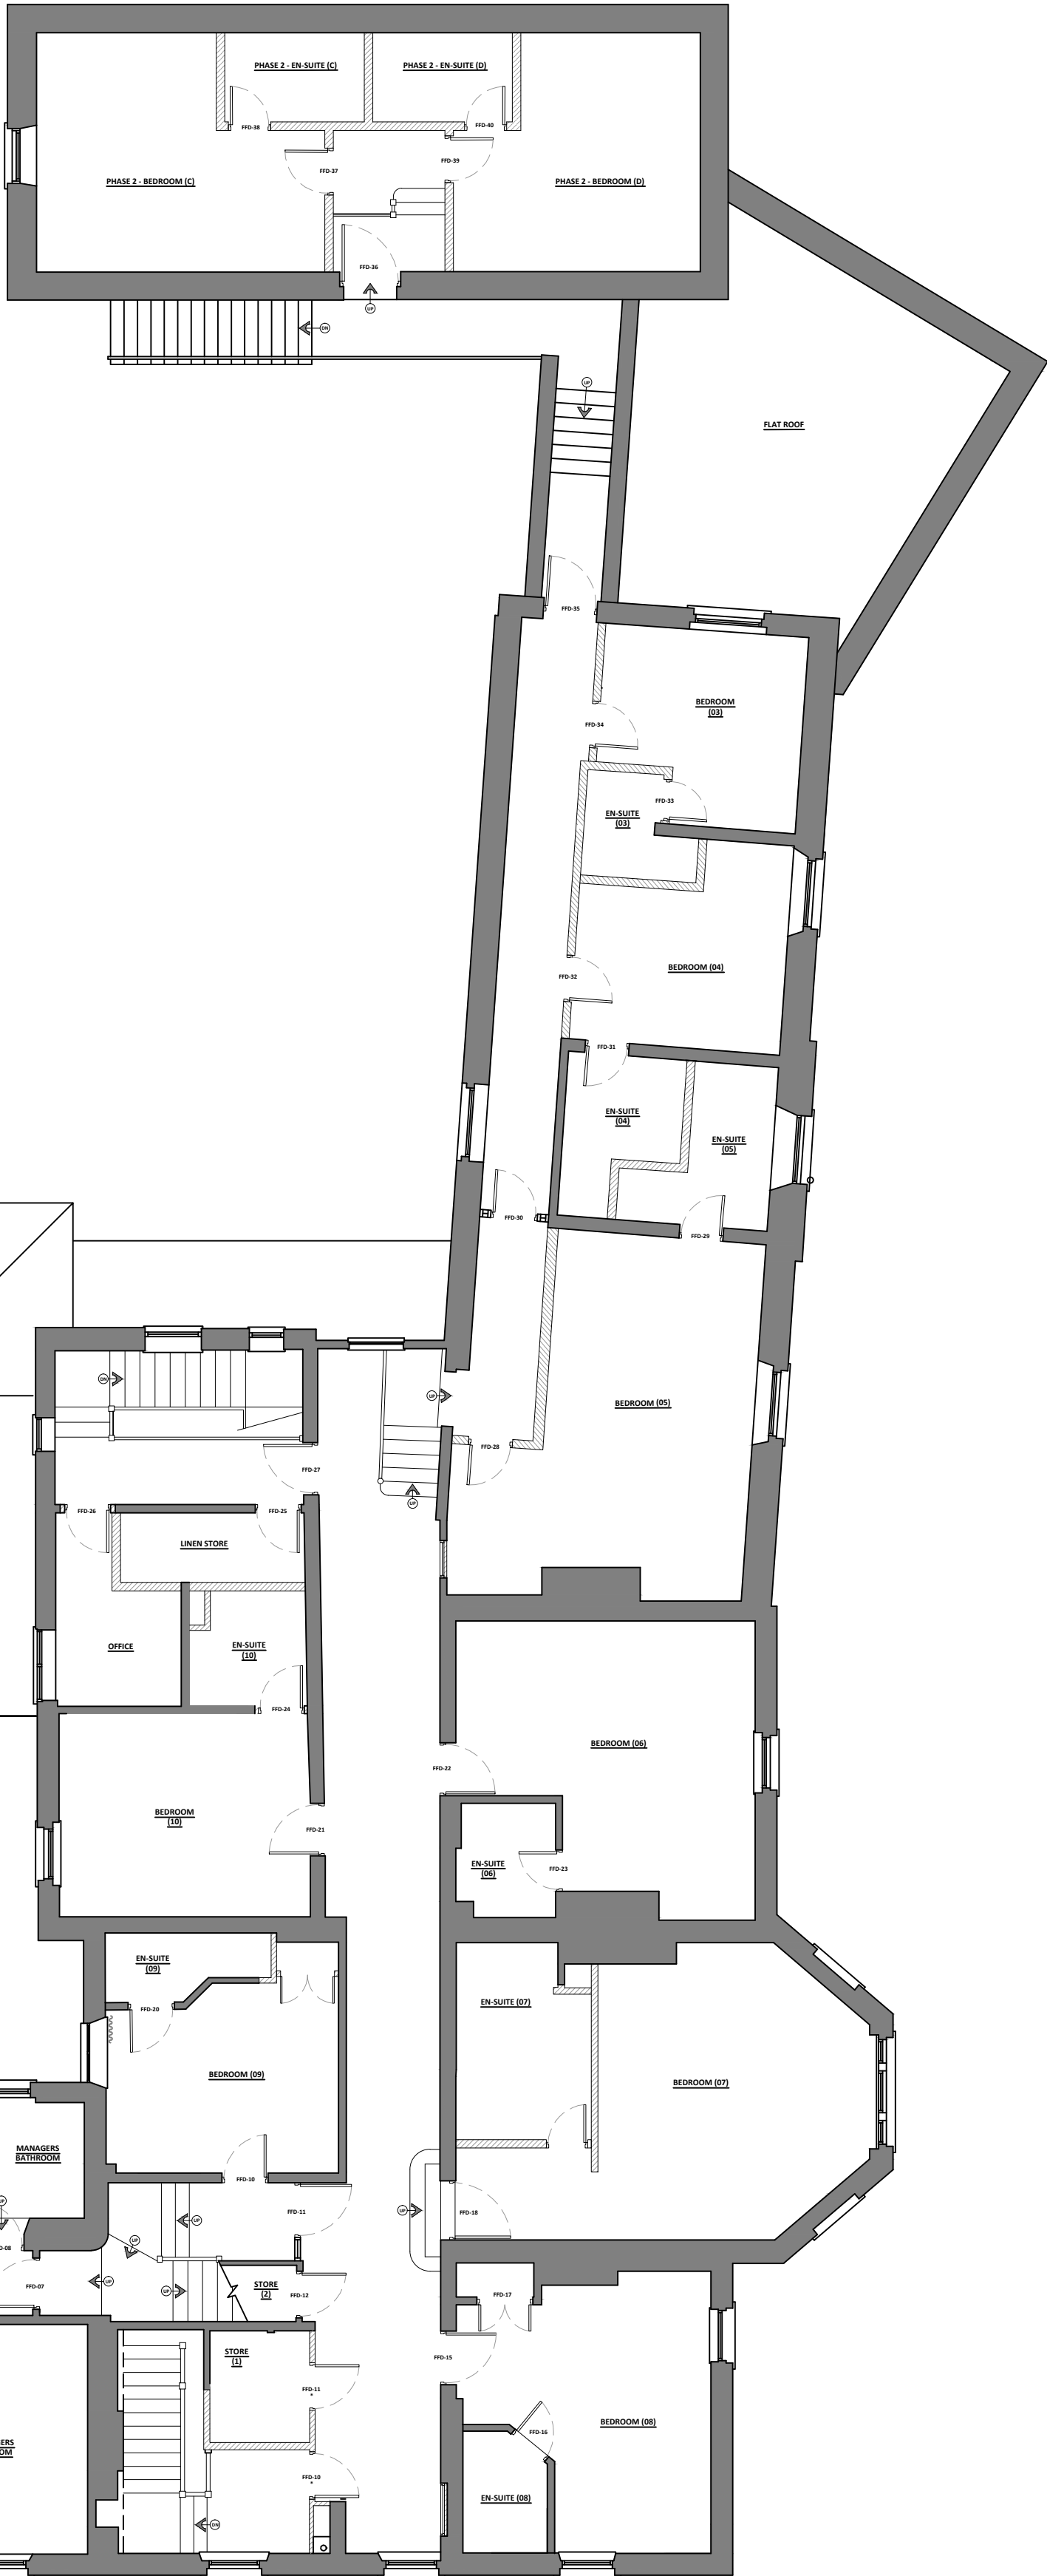

ARCINV227 THE WYNNSTAY ARMS, RUABON.
1ST FLOOR GENERAL ARRANGEMENT PLAN.

A	26-9-2017	First floor landing revised to increase size of store 1. Size of bathroom to bedroom 7 revised.	PCI
/	AUG 2017	ISSUE FOR PLANNING	PCI
REV	DATE	ISSUE	NOTES

© FREDERIC ROBINSON LTD
DO NOT SCALE THIS DRAWING.
ALL DIMENSIONS TO BE CHECKED AND VERIFIED ON SITE.
THIS DRAWING IS TO BE READ IN CONJUNCTION WITH ALL OTHER
RELEVANT DRAWINGS AND SPECIFICATIONS.
ANY DISCREPANCIES IN THE DRAWINGS ARE TO BE REPORTED
IMMEDIATELY TO THE PROPERTY DEPARTMENT AT FREDERIC
ROBINSON LIMITED.
THIS DRAWING IS NOT TO BE USED FOR CONSTRUCTION OR SALES
PURPOSES UNLESS EXPRESSLY MARKED AS SUCH.

IMPORTANT NOTE REGARDING ASBESTOS
THIS BUILDING MAY CONTAIN ASBESTOS. A COPY OF THE INTRUSIVE ASBESTOS
SURVEY FOR THIS BUILDING HAS BEEN MADE AVAILABLE TO ALL CONTRACTORS.
SHOULD COPIES BE REQUIRED PLEASE CONTACT THE PROPERTY DEPARTMENT
USING THE DETAILS OPPOSITE.



FREDERIC ROBINSON LIMITED
PROPERTY DEPARTMENT
UNICORN BREWERY
STOCKPORT CHESHIRE
SK1 1JJ
Tel: +44 (0)161 480 6571
Fax: +44 (0)161 476 6011
Email: info@frederic-robinson.co.uk

PROJECT TITLE:	THE WYNNSTAY ARMS, RUABON.		
DRAWING TITLE:	1ST & 2ND FLOOR PROPOSED GENERAL ARRANGEMENT PLAN		
ARCINV NO:	ARCINV227	DATE:	08.05.2017
DRAWN BY:	GAD	DWG NO:	201
SCALE:	1/100@A1	REVISION:	/