


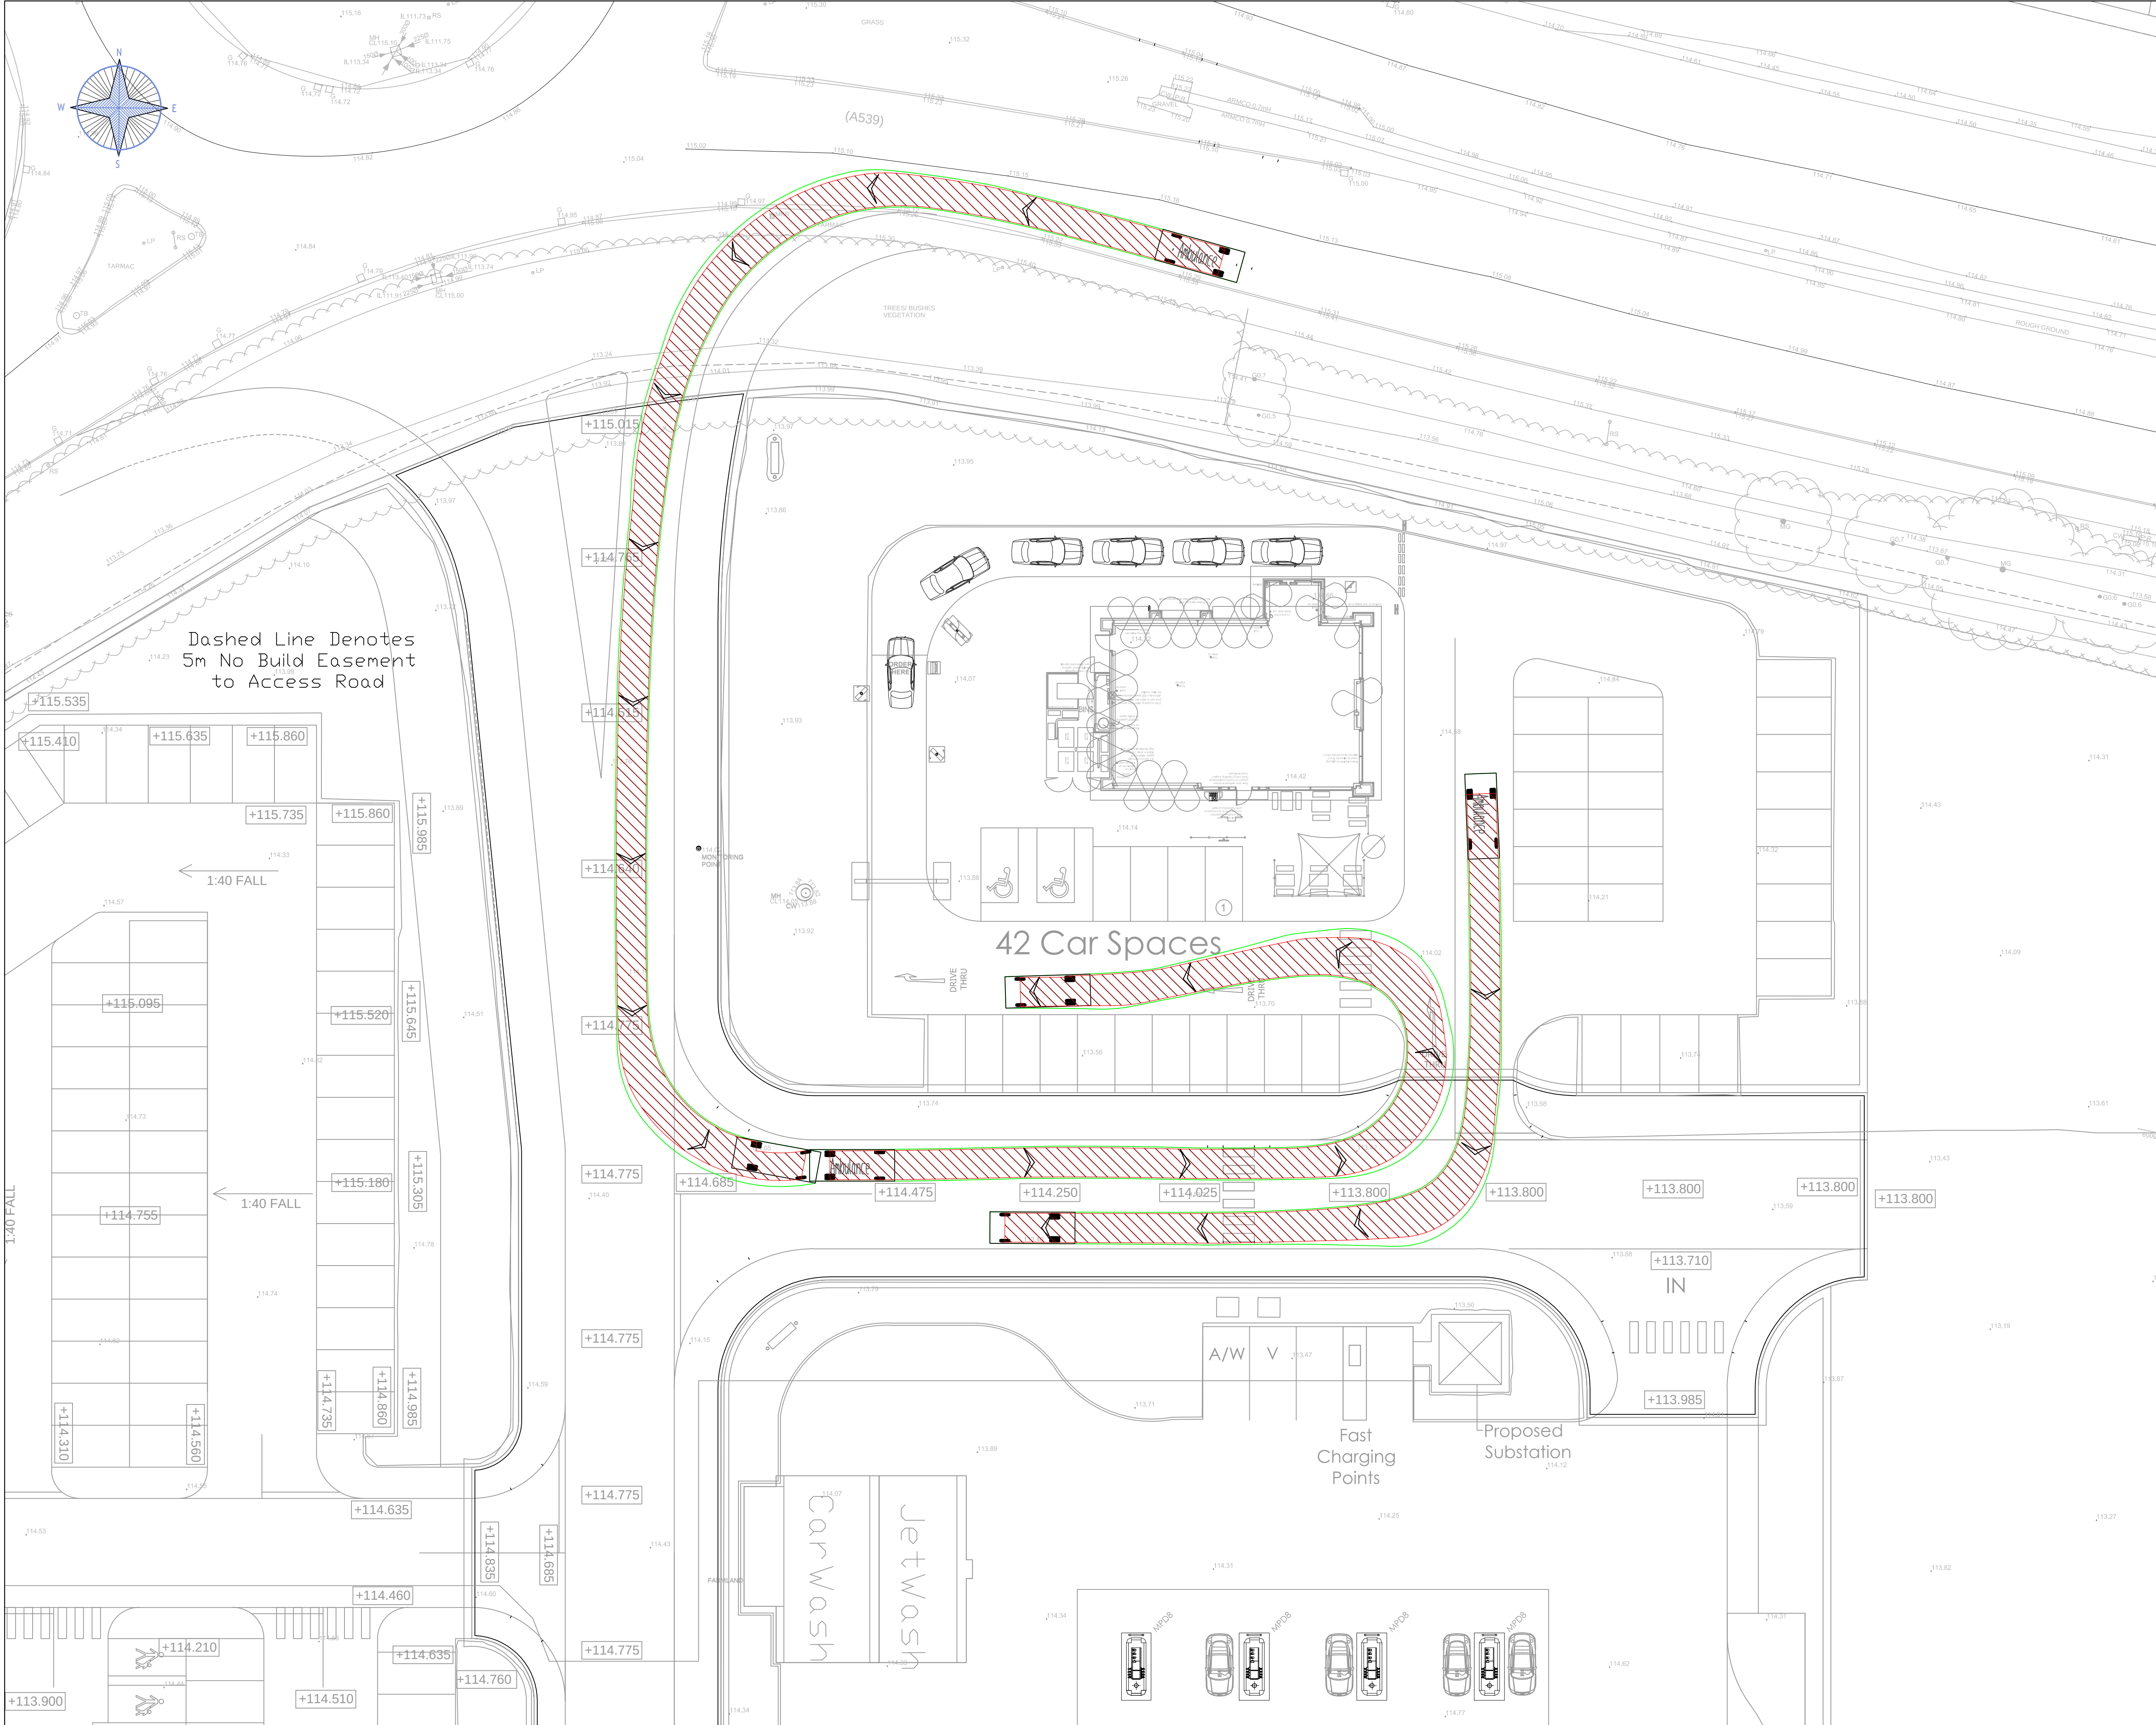

DO NOT SCALE

THIS DRAWING IS TO BE READ IN CONJUNCTION WITH ALL OTHER RELEVANT ARCHITECT'S, ENGINEER'S AND SPECIALIST'S DRAWINGS TOGETHER WITH THE APPROPRIATE SPECIFICATION.


IT IS THE CONTRACTOR'S RESPONSIBILITY TO CHECK ALL DIMENSIONS ON SITE. DIMENSIONS MUST NOT BE SCALED FROM THIS DRAWING. ANY DISCREPANCIES TO BE BROUGHT TO THE IMMEDIATE ATTENTION OF THE ARCHITECT IN WRITING.

ALL DIMENSIONS ARE IN MILLIMETRES, UNLESS NOTED OTHERWISE. ALL LEVELS ARE IN METRES, UNLESS NOTED OTHERWISE.

THE CONTRACTOR SHALL IMPLEMENT AND MAINTAIN THROUGHOUT THE DURATION OF THE CONTRACT A FULL TRAFFIC MANAGEMENT SYSTEM TO ENSURE SAFE PASSAGE OF VEHICLES/PEDESTRIANS IN THE VICINITY OF THE WORKS. ALL TRAFFIC SIGNS, SIGNALS, BARRIERS ETC. SHALL BE IN ACCORDANCE WITH CHAPTER 8 OF THE TRAFFIC SIGNS MANUAL.

ALL KERBS TO BE INSTALLED WITH 125mm FACE TO ACCESS ROADS UNLESS NOTED OTHERWISE

LEGEND

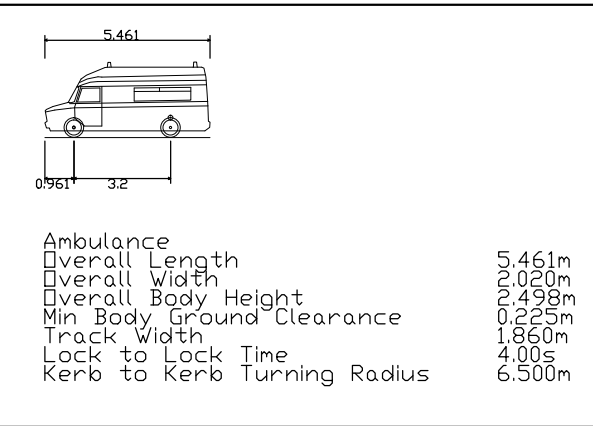

P1	30.10.18	LAD	ISSUED FOR INFORMATION	WNL	PJB
REV	DATE	BY	DESCRIPTION	CHK	APD

DRAWING STATUS: PRELIMINARY

Tier Consult Ltd.
Richmond House,
Sandpiper Court,
Chester Business Park,
Chester,
CH4 9QZ

Telephone: 01244 684900
Fax: 01244 684901
Email: info@tieruk.com

CLIENT: ALDI CAMERON ROSE

ARCHITECT: THE HARRIS PARTNERSHIP

PROJECT: PROPOSED STORE RUABON

TITLE: EMERGENCY SERVICE VEHICLE TRACKING COSTA COFFEE

SCALE @ SIZE: 1:250 on A1	CHECKED: WNL	APPROVED: PJB
CAD FILE: -	DESIGN/DRAWN: LAD	DATE: OCT18
PROJECT No: T/18/2007	DRAWING No: SK-02	REV: P1