


metres

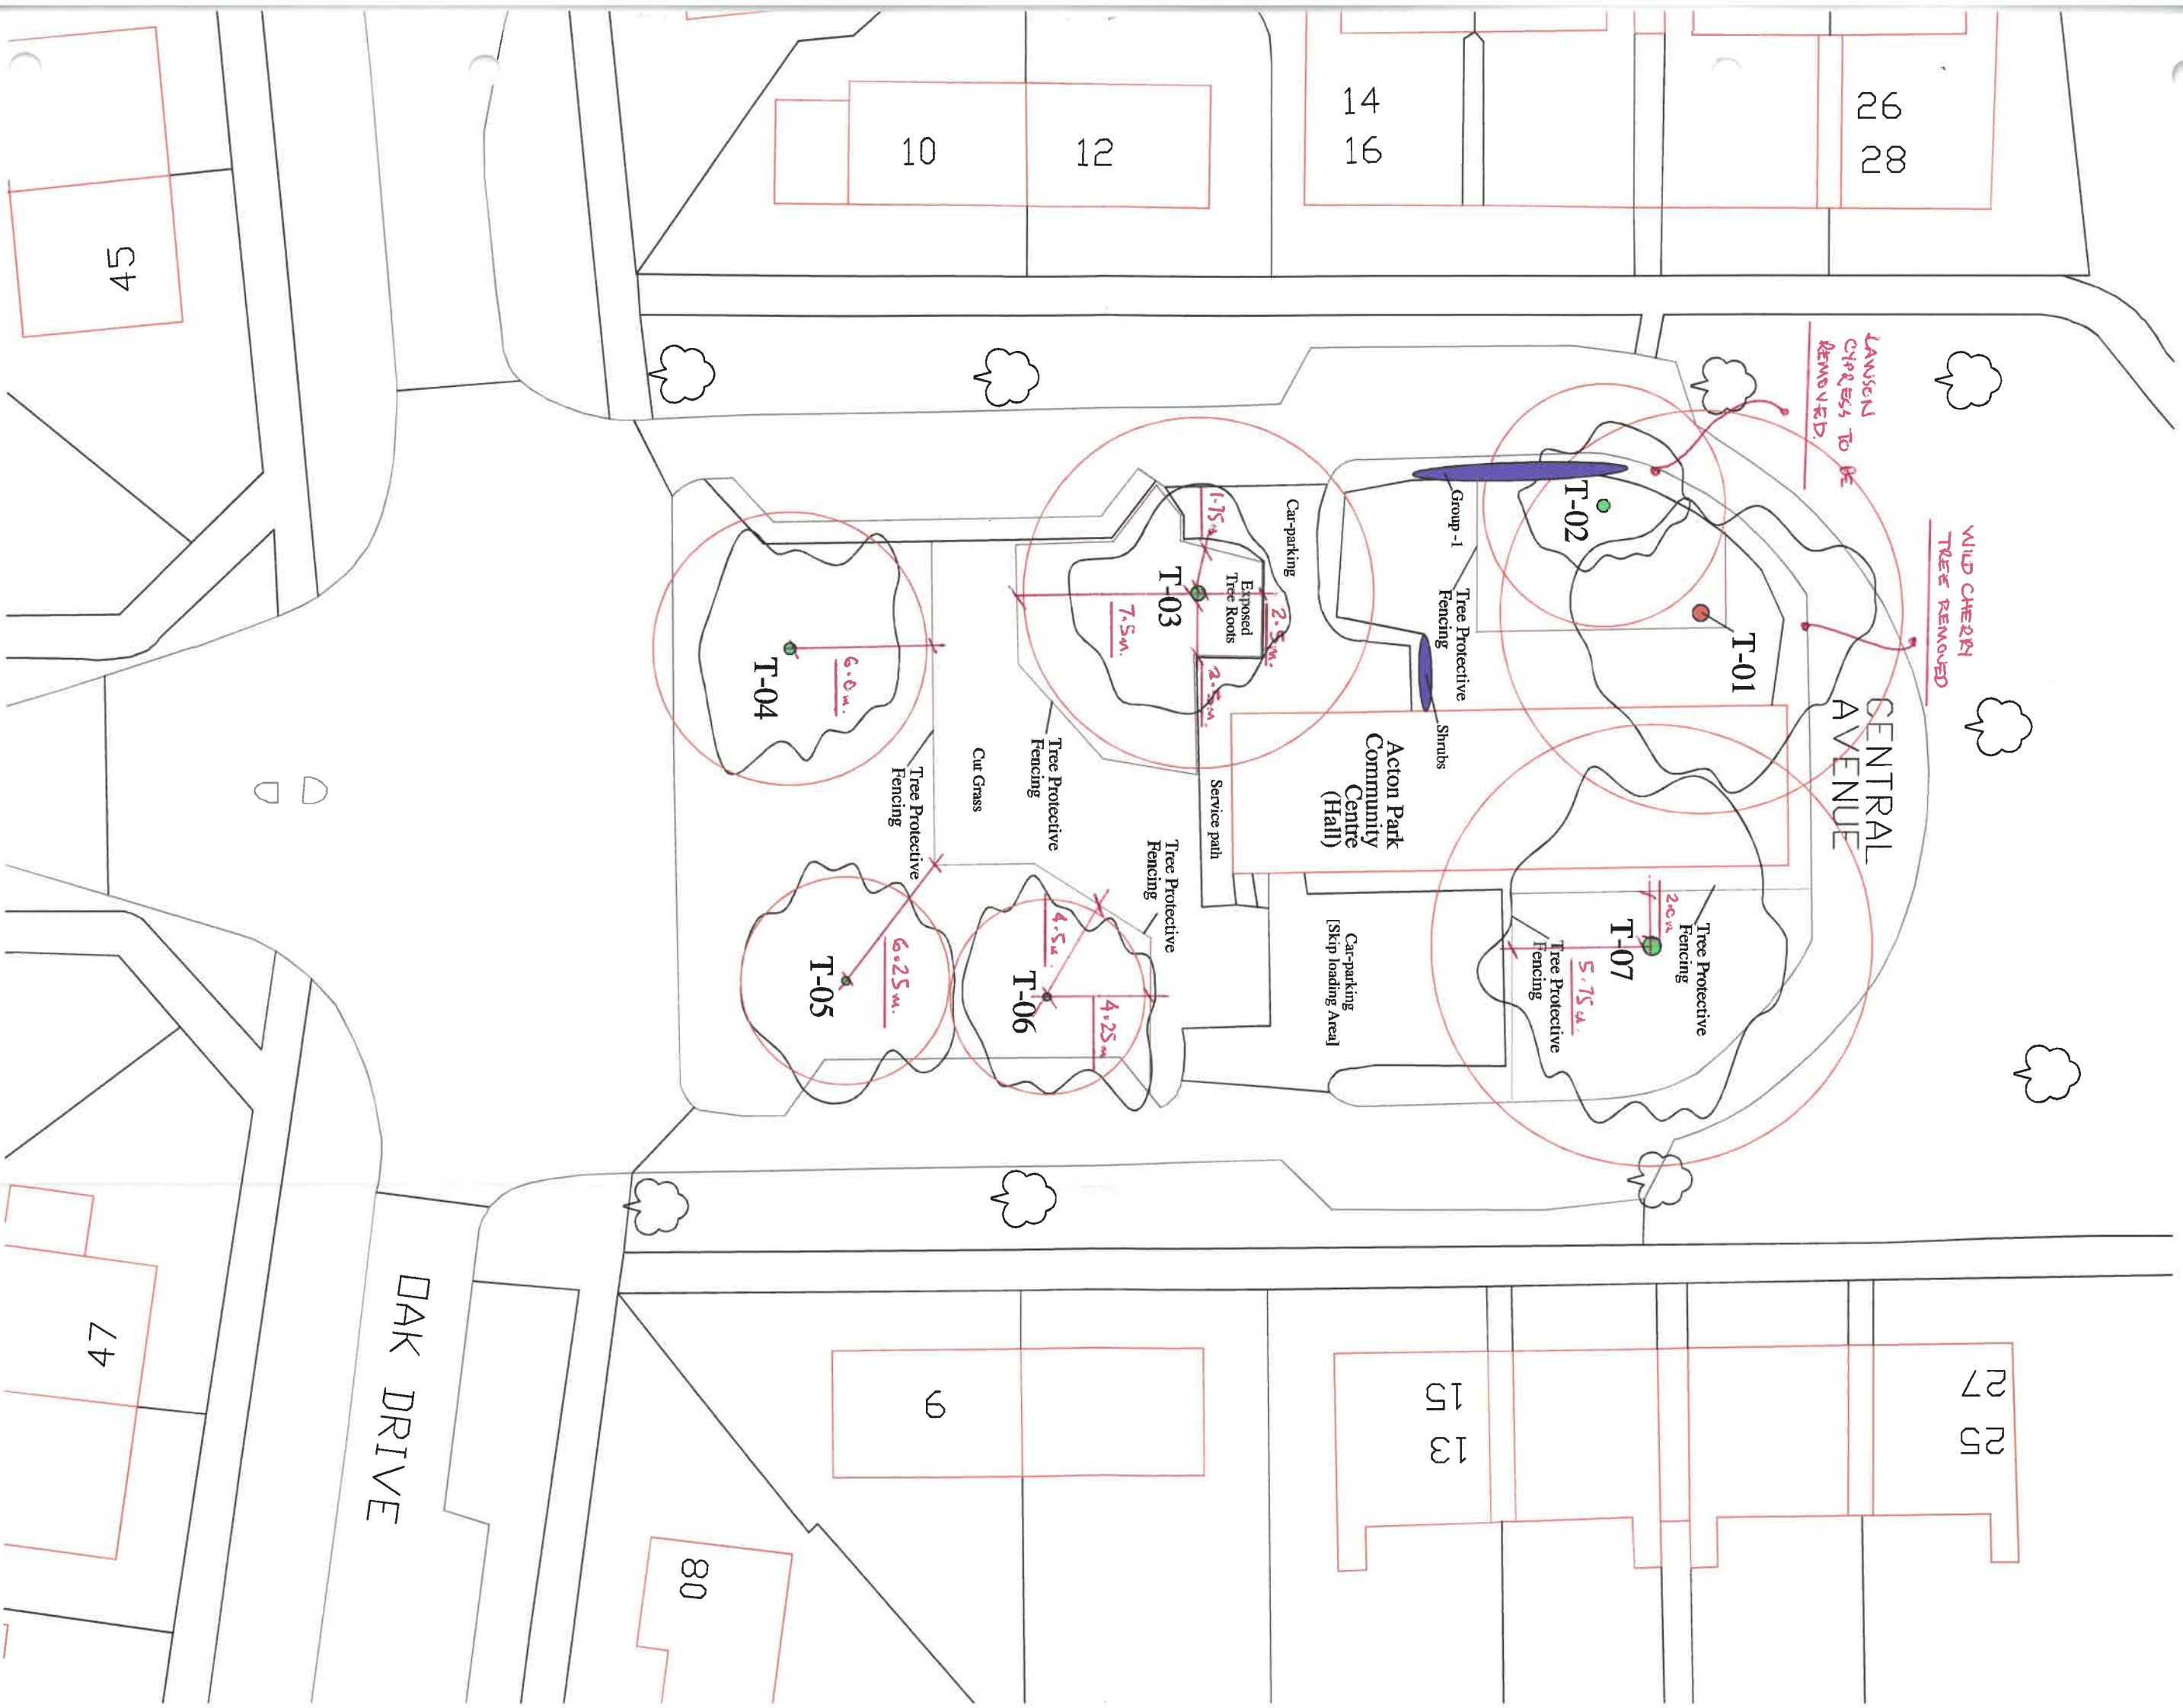

WILD CHERRY
TREES REMOVED

LAUSSEN
CYPRESSES TO BE
REMOVED

CENTRAL
AVENUE

Acton Park
Community
Centre
(Hall)

Car-parking
[Skip loading Area]

Service path

Car-parking

Exposed
Tree Roots

T-03

Tree Protective
Fencing

Tree Protective
Fencing

Cut Grass

T-06

Tree Protective
Fencing

T-05

T-04

OAK DRIVE

45

47

10

12

14
16

26
28

25
27

15
13

9

80

