


Road Marking Reference Schedule					
TSRGD REF	Description	Width (mm)	Module (mm)	Length (mm)	Text Height (mm)
1003A	Yield line	-	-	-	-
1004	White lane markings/centre line	100	6000	4000	-
1009A	Edge of carriageway	100	900	600	-
1023A	Yield triangle	-	-	-	-
1024	Slow marking	-	-	-	1600
1035	Traffic lane destinations	-	-	-	1600
1038	Traffic lane manoeuvre arrows	-	-	4000	-
1040	Hatching: Two way travel either side	100	6000	4000	-

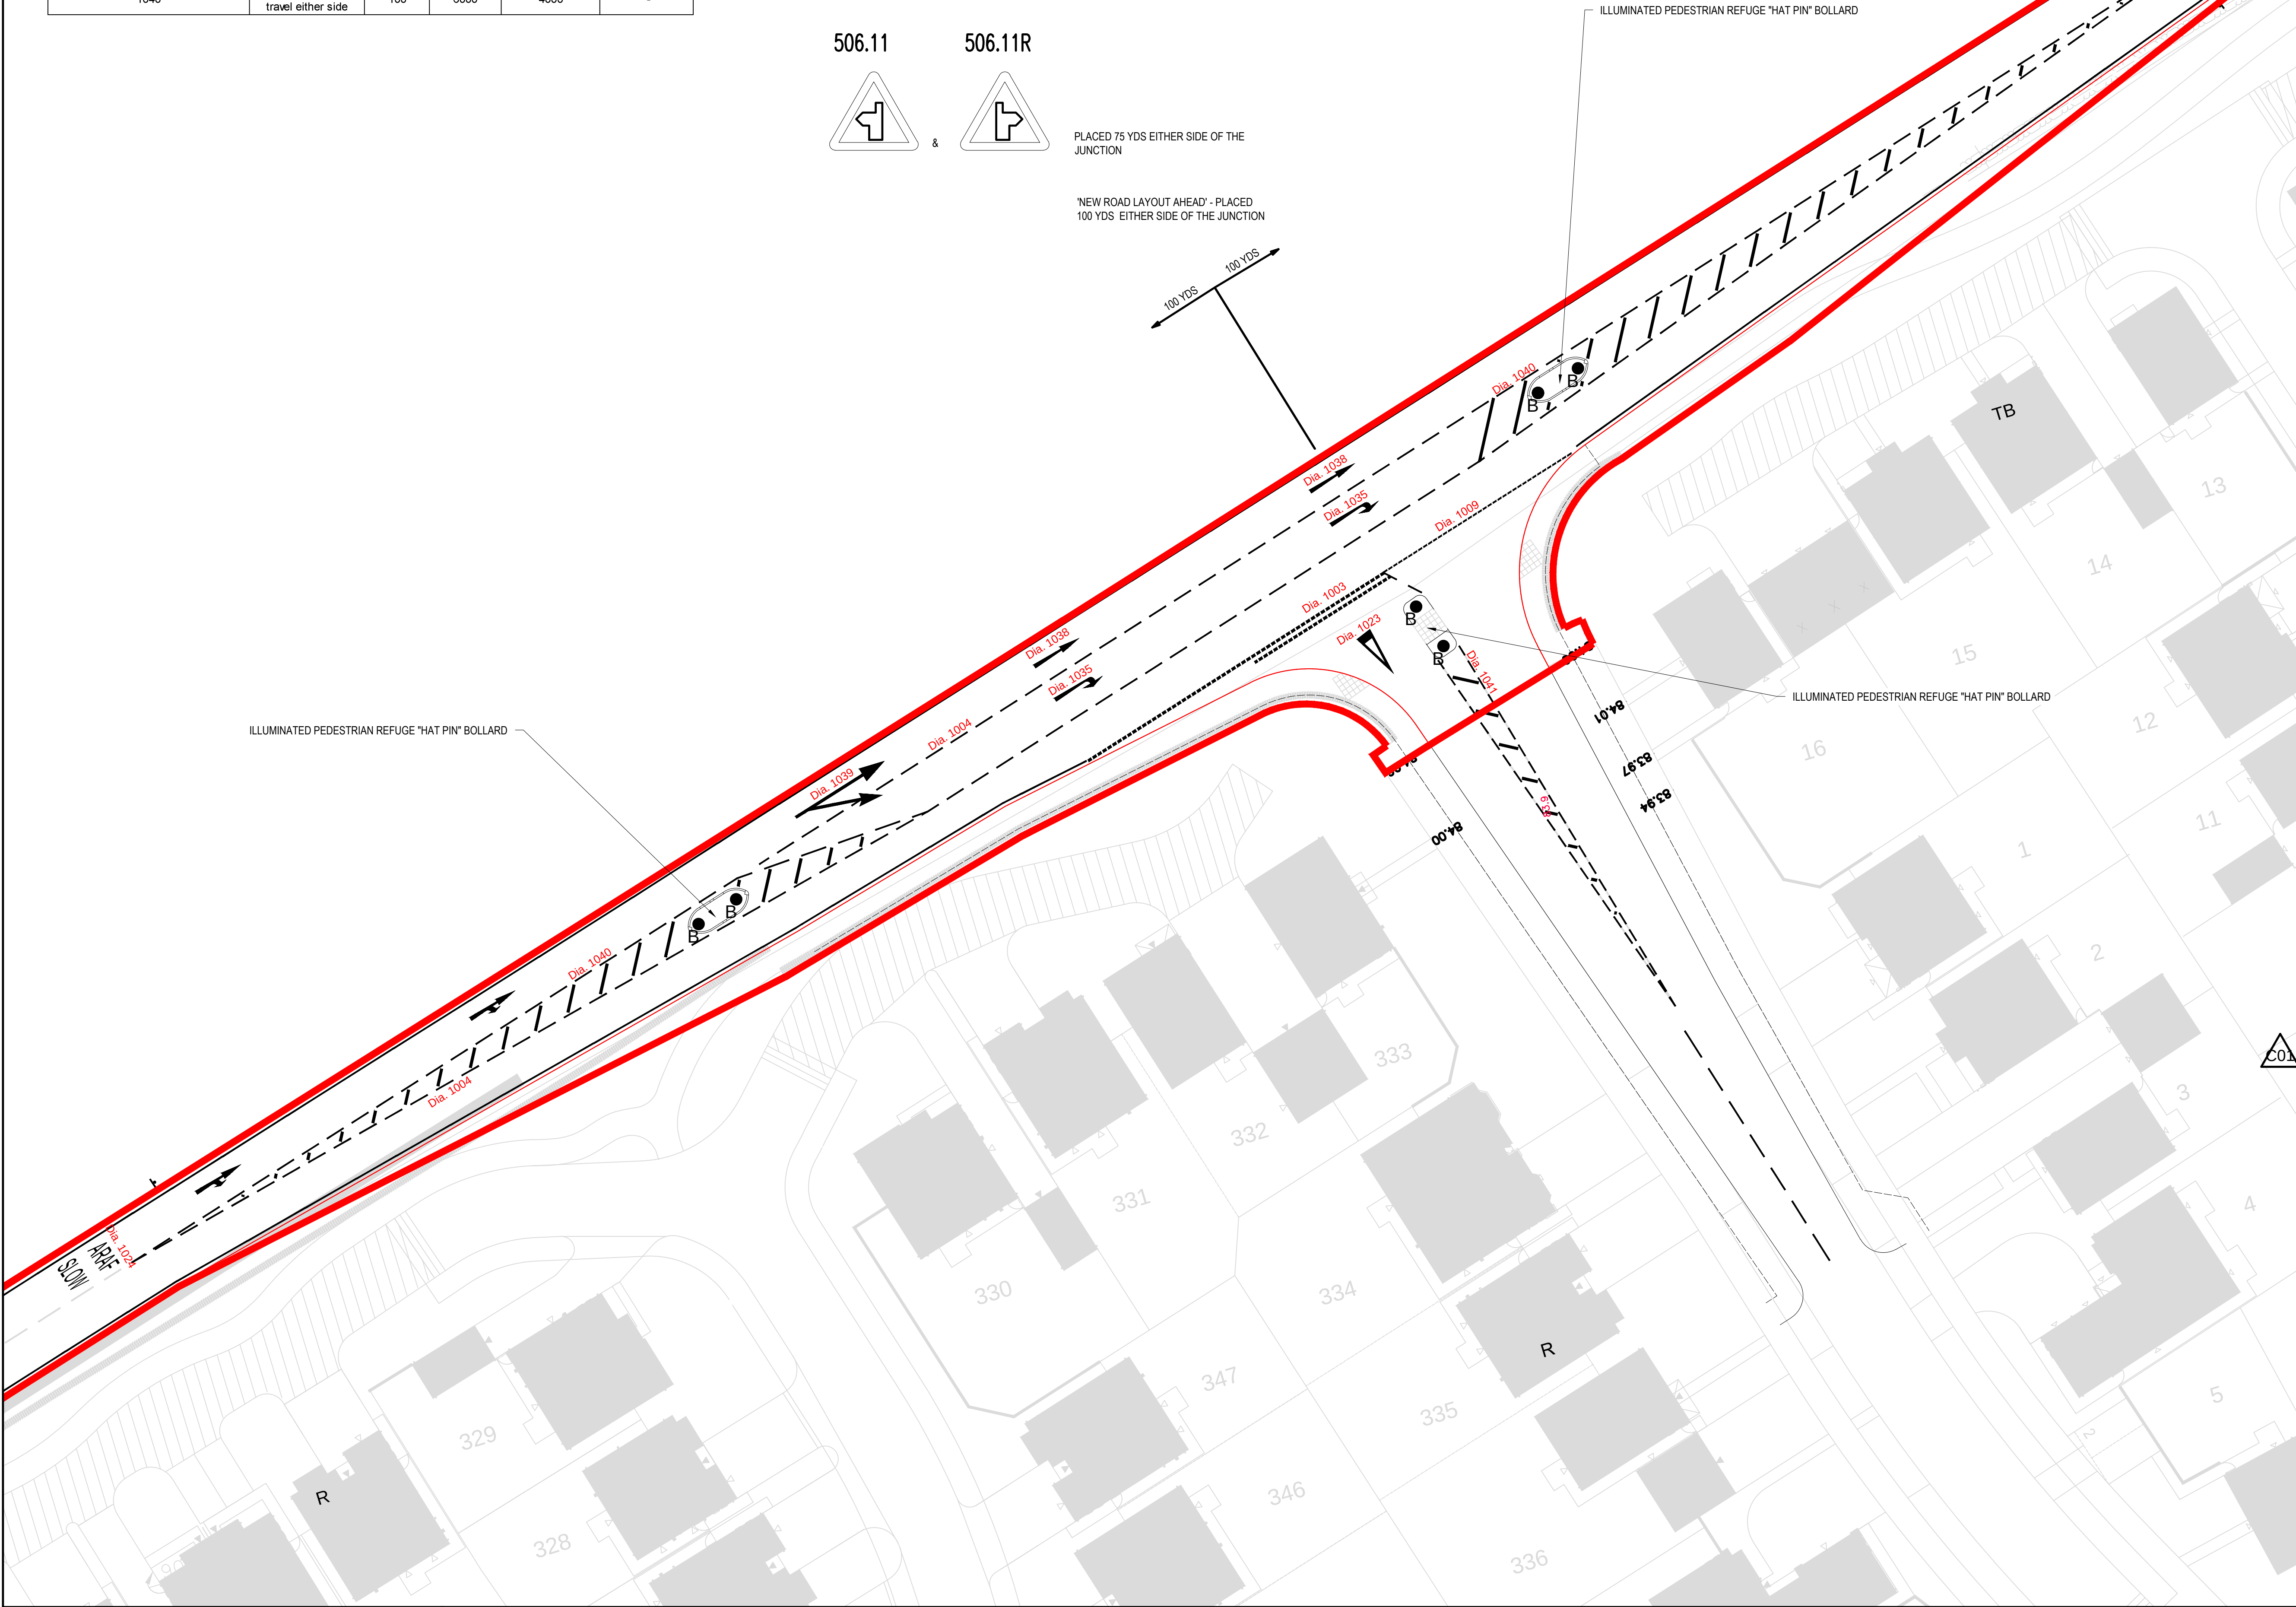

GENERAL NOTES:

- THIS DRAWING IS TO BE READ IN CONJUNCTION WITH ALL RELEVANT ARCHITECTS AND ENGINEERS DRAWINGS AND SPECIFICATIONS.
- DO NOT SCALE THIS DRAWING. ANY AMBIGUITIES, OMISSIONS AND ERRORS ON DRAWINGS SHALL BE BROUGHT TO THE ENGINEERS ATTENTION IMMEDIATELY. ALL DIMENSIONS MUST BE CHECKED / VERIFIED ON SITE.
- ALL DIMENSIONS ARE IN MILLIMETRES UNLESS NOTED OTHERWISE.
- FOR GENERAL NOTES REFER TO DRAWING.

KEY

- Bollard incorporating diagram 610
- Refer to 'Road Marking Reference Schedule' on drawing and TSRGD 2016 for detail of road markings
- S278 Boundary. Civils Works.

C01	ISSUED FOR S278 APPROVAL	27/11/18	MF	RM
Rev:	Description:	Date:	By:	Chkd:

Merchant Exchange, 17-19 Whitworth Street West, Manchester, M1 5WG
0161 238 2394
manchester@curtins.com
www.curtins.com

Civils & Structures • Transport Planning • Environmental • Infrastructure • Geotechnical • Conservation & Heritage • Principal Designer
Birmingham • Bristol • Cambridge • Cardiff • Douglas • Dublin • Edinburgh • Glasgow • Harlow • Leeds • Liverpool • London • Manchester • Nottingham

STATUS: ISSUED FOR CONSTRUCTION APPROVAL

S4

Project: GRESFORD ROAD LLAY

Dwg Title: STRAIGHT MILE GIRT ROAD MARKING AND SIGNS

Size:	Date:	Drawn By:	Designed By:	Checked By:
A1	11/10/2018	MF	MF	RM
Scale:	1:250			
Project No:	Originator:	Zone:	Level:	Type: Discipline: Category / Number: Rev:
14111	- CUR	- ZZ	- XX	- DR - D - 9504 -C01