


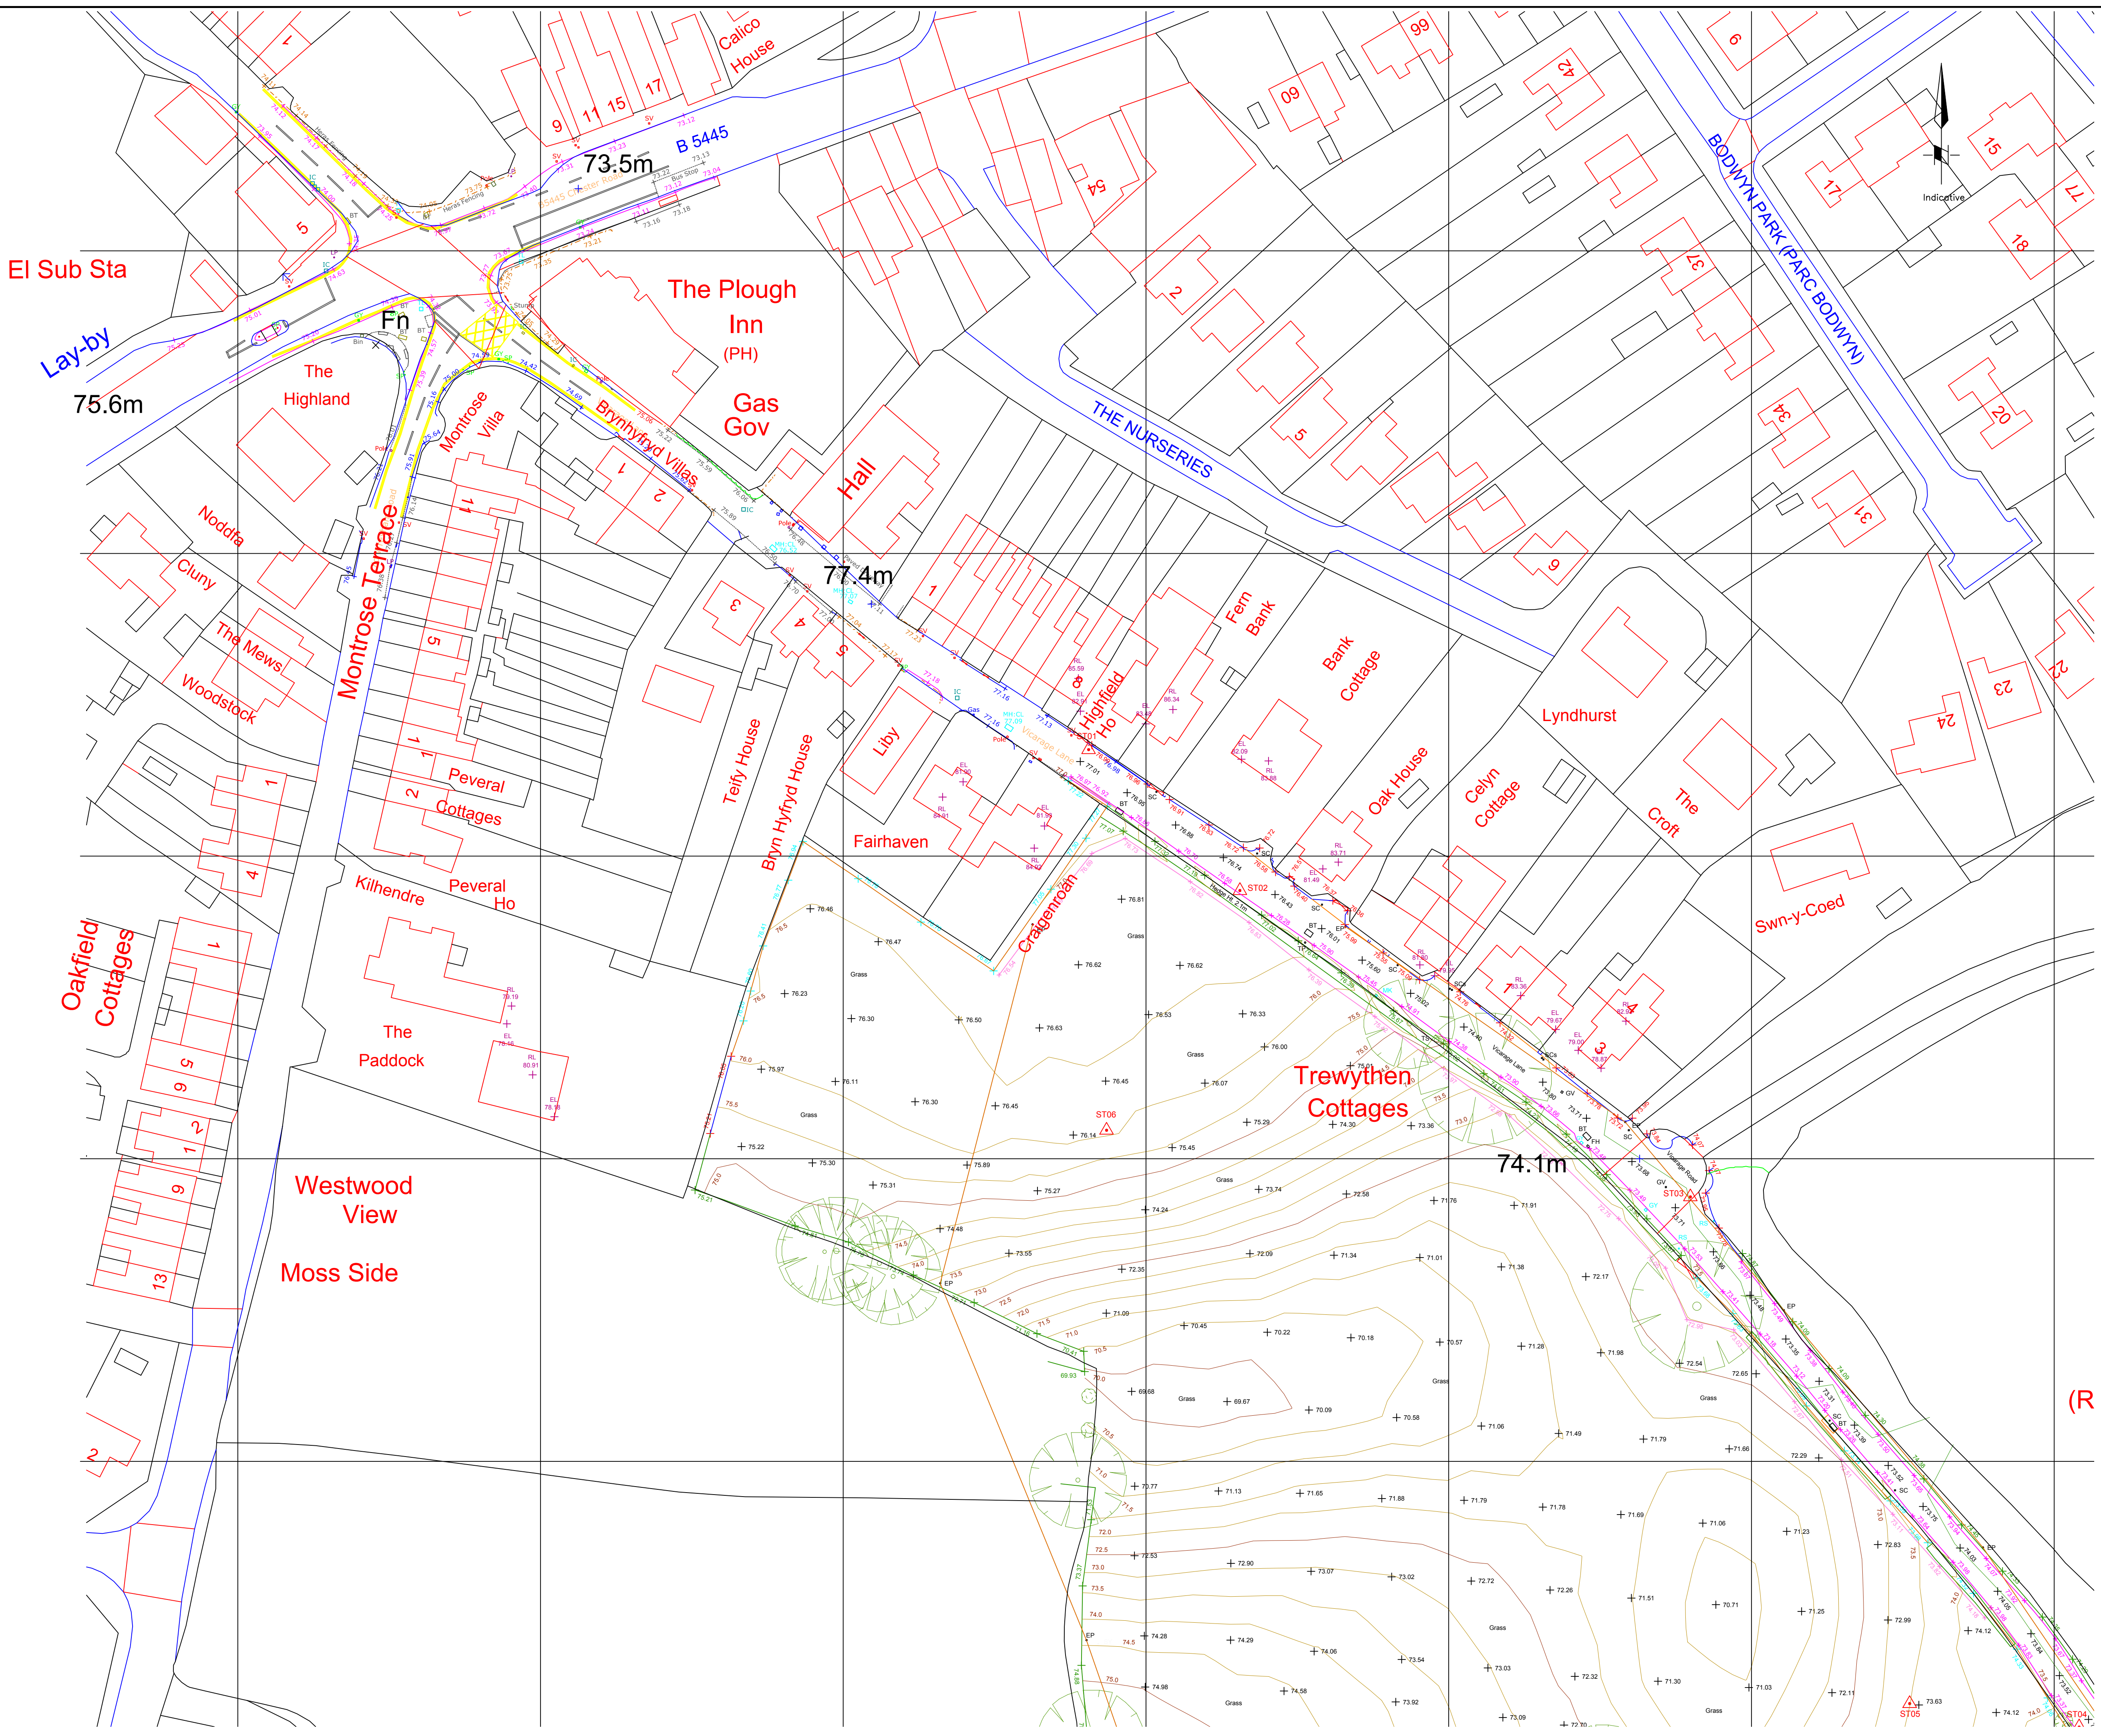

NOTES

Copyright of this drawing remains with M.B.Surveying Ltd. Do not scale from this drawing, work to figured dimensions. Check all dimensions on-site. In the event of any discrepancy, please refer query to M.B.Surveying Limited.

Legend	
AV	Air valve
BH	Borehole
BOL	Bollard
BT	British Telecom cover
CATV	Cable television cover
CL	Cover level
DPC	Damp proof coarsing level
Earth/ER	Earth/rod
ELEC	Electric cover
EP	Electricity pole
Fence I/R	Iron railing fence
Fence C/B	Closeboard fence
Fence C/P&P	Concrete post & panel fence
Fence Pa	Palisade fence
Fence P/W	Post and wire fence
Fence P/R	Post and rail fence
Fence P/P	Post and panel fence
FFL	Finished floor level
FIB	Flower bed
FH	Fire Hydrant
GY	Gully
GAS	Gas cover
IC	Inspection chamber
IL	Invert level
INV	Invert level
LP	Lamp post
LT	Light
MH	Manhole
Nymex	Telecommunications cover
OSBM	Ordnance Survey Bench Mark
PTM	Parking ticket machine
RE	Riding eye
RS	Road sign
RT wall	Retaining wall
S/BX	Switch box
SP	Sign post
SPS	Safety playing surface
ST	Stop tap
SV	Service valve
TBM	Temporary Bench Mark
TP	Telegraph pole
TRP	Trail pit
TRL	Traffic light
W	Water cover
WL	Water level
WO	Wash out

	Building
	Building overhead / Foundations / Ruins
	Road edge / Change of surface / Drain
	Change of slope
	Fence
	Safety barrier
	Overhead cable
	Gate
	Hedge
	Limit of foliage/tree canopies
	Stile
	Tree
	Spot level

This survey is an extension of survey M1432 carried out by Aird Group and dated 02/09/2010. M.B.Surveying Ltd can not guarantee the accuracy of survey M1432 or accept any liability for it.

Co-ordinates and Levels related to Ordnance Survey National Grid and Datum using Leica's G508+ dual frequency GNSS receiver and SmartNet RTK corrections.

CO-ORDINATE TABLE				
Reference	Description	East	North	Elevation
ST01	Iron Nail	350558.524	354597.485	72.82
ST02	Iron Nail	351115.516	354544.309	76.512
ST03	Iron Nail	351188.910	354483.109	73.654
ST04	Iron Nail	352524.129	354406.128	73.375
ST05	Iron Nail	352526.138	354410.000	73.491
ST06	Iron Nail	352555.450	354504.118	76.125

REV	DESCRIPTION	DWN	CHKD	DATE
-----	-------------	-----	------	------

CLIENT
Gower Homes

PROJECT
Vicarage Lane,
Gresford, Wrexham

TITLE
Topographical Survey

DWN	DATE	CHKD	DATE	APPD	DATE	SCALE
MB	28/11/17					1:500@A1

MB
SURVEYING LTD
Land & Hydrographic Surveyors

Pine Cottage, Kelsall Road,
Ashton Hayes, Cheshire, CH3 8BH
Tel: 01829 759306
www.mbsurveying.co.uk

Drawing Number
MBS789

A1
REV

