



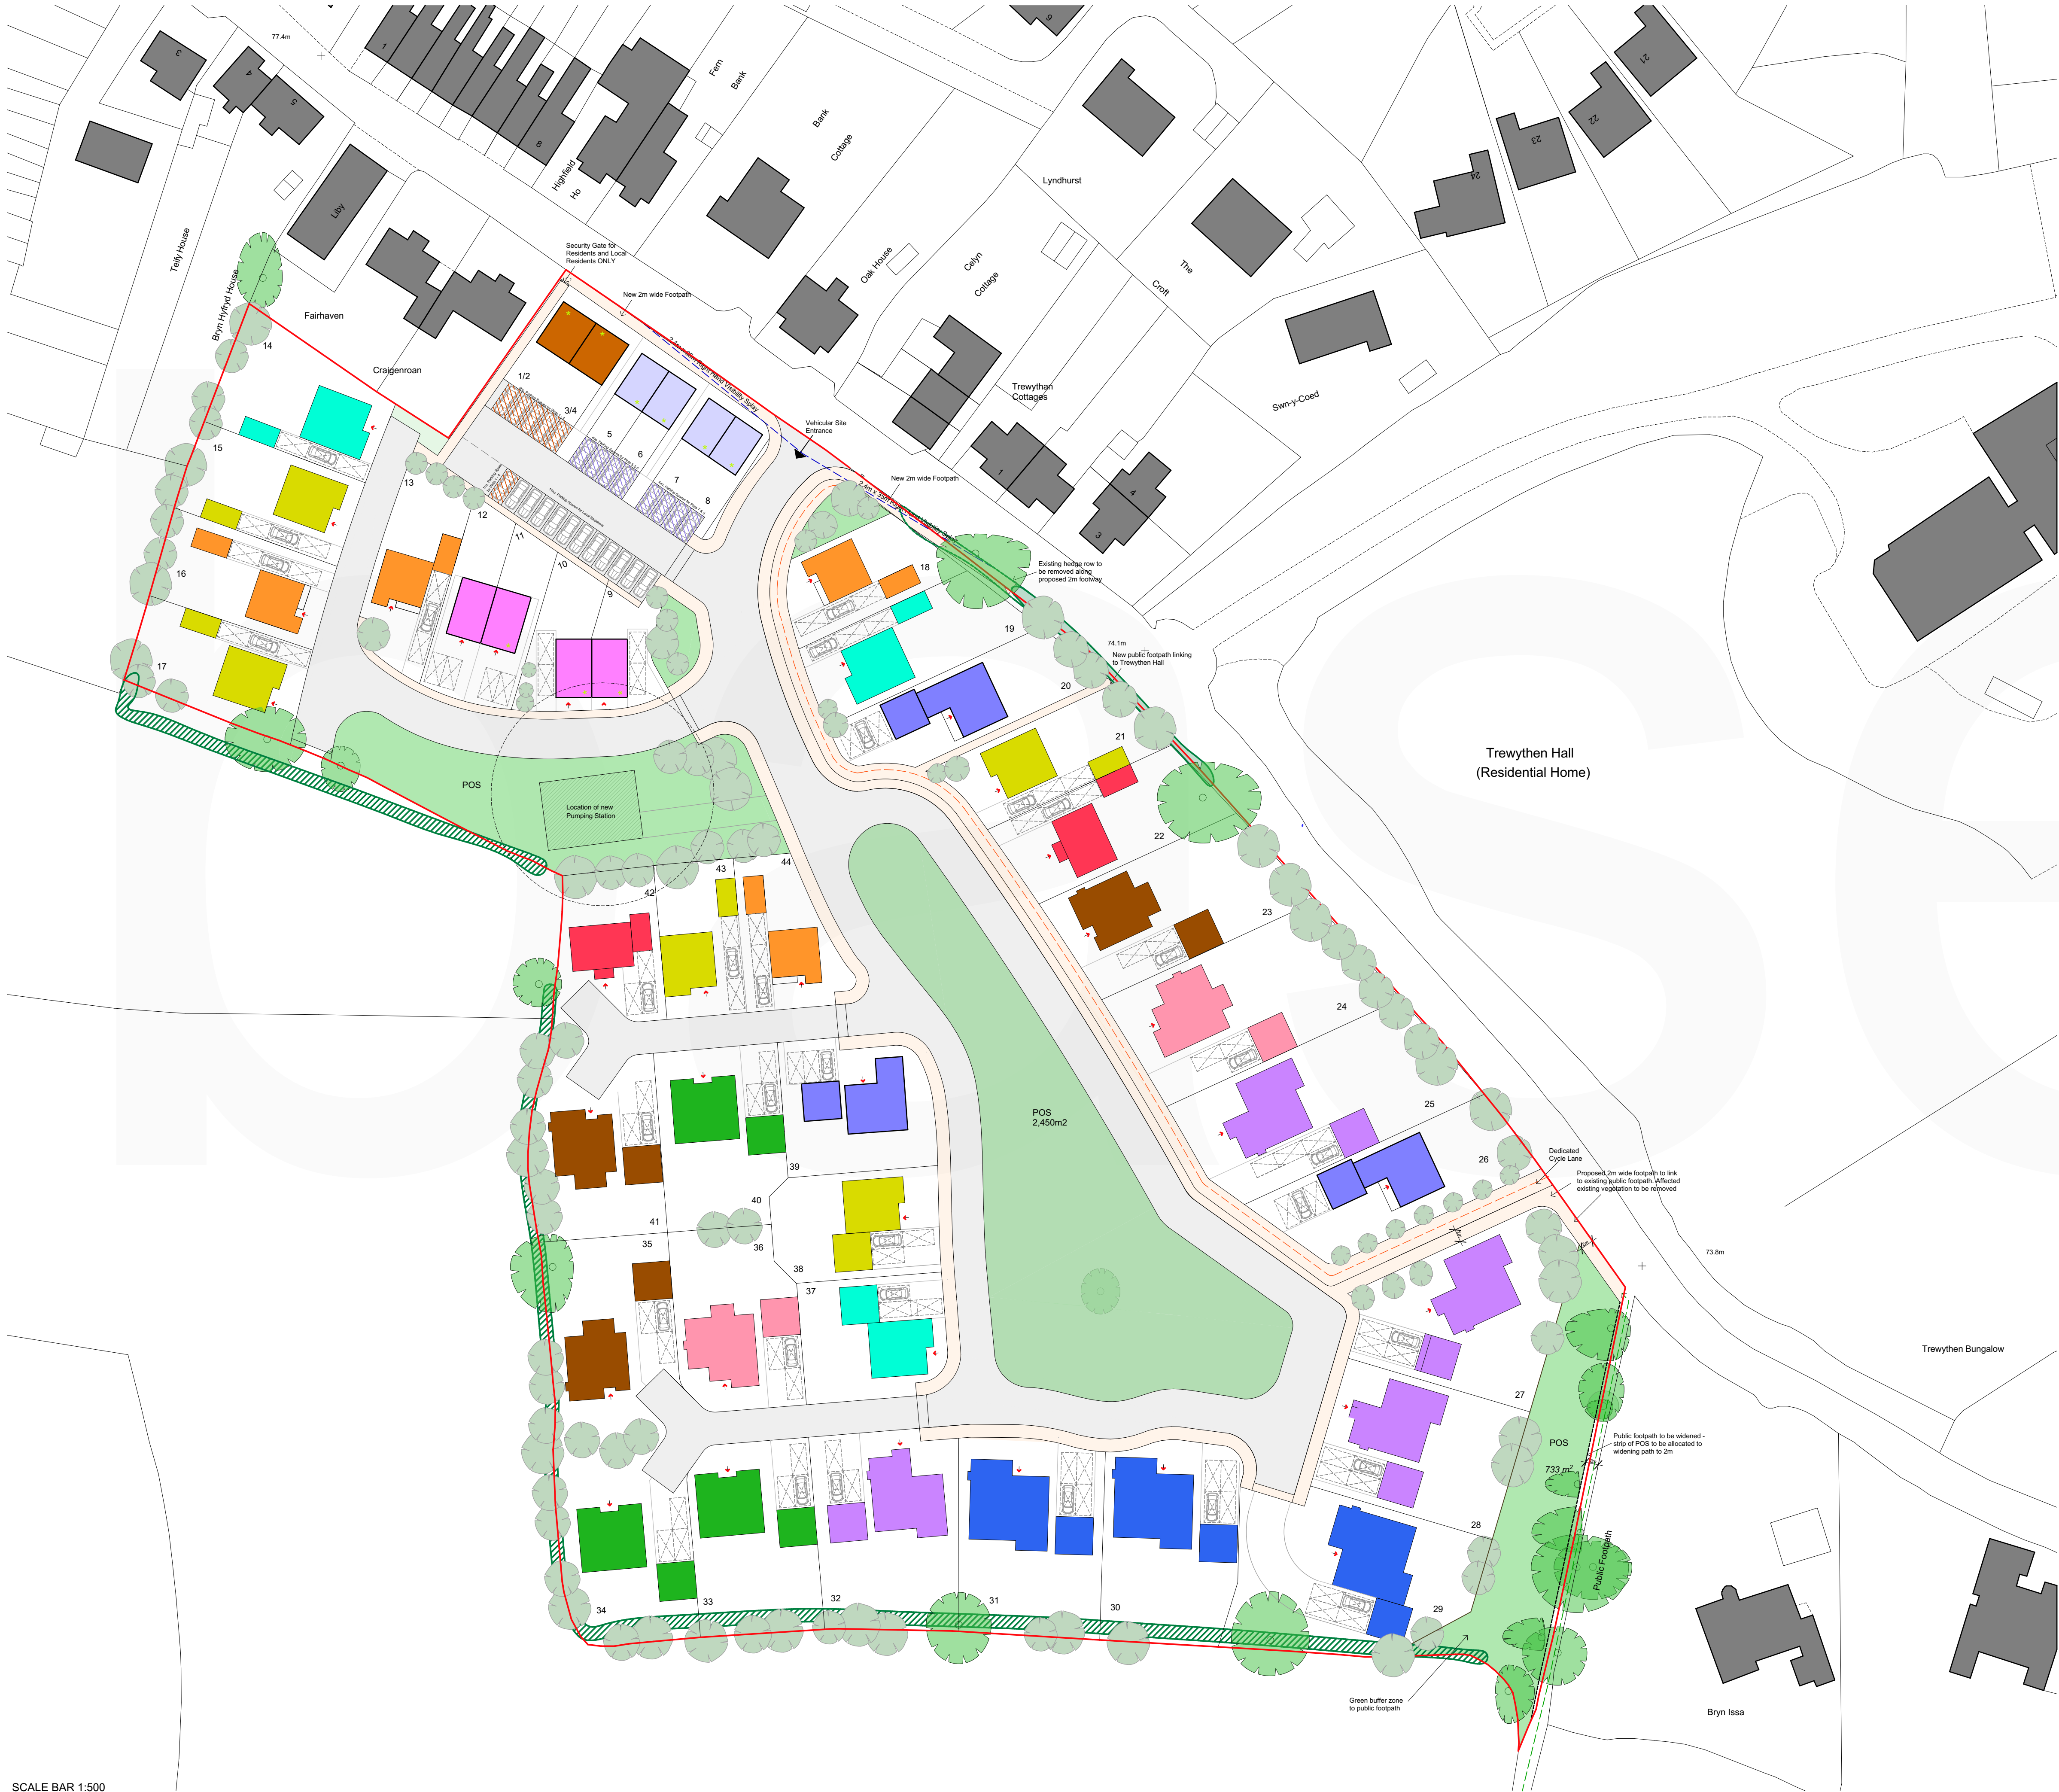

This drawing is the property of base Architecture & Design Ltd.
It shall not be copied or scanned, in part or whole, without prior
consent of base Architecture and Design.
Do not scale this drawing.

Accommodation Schedule

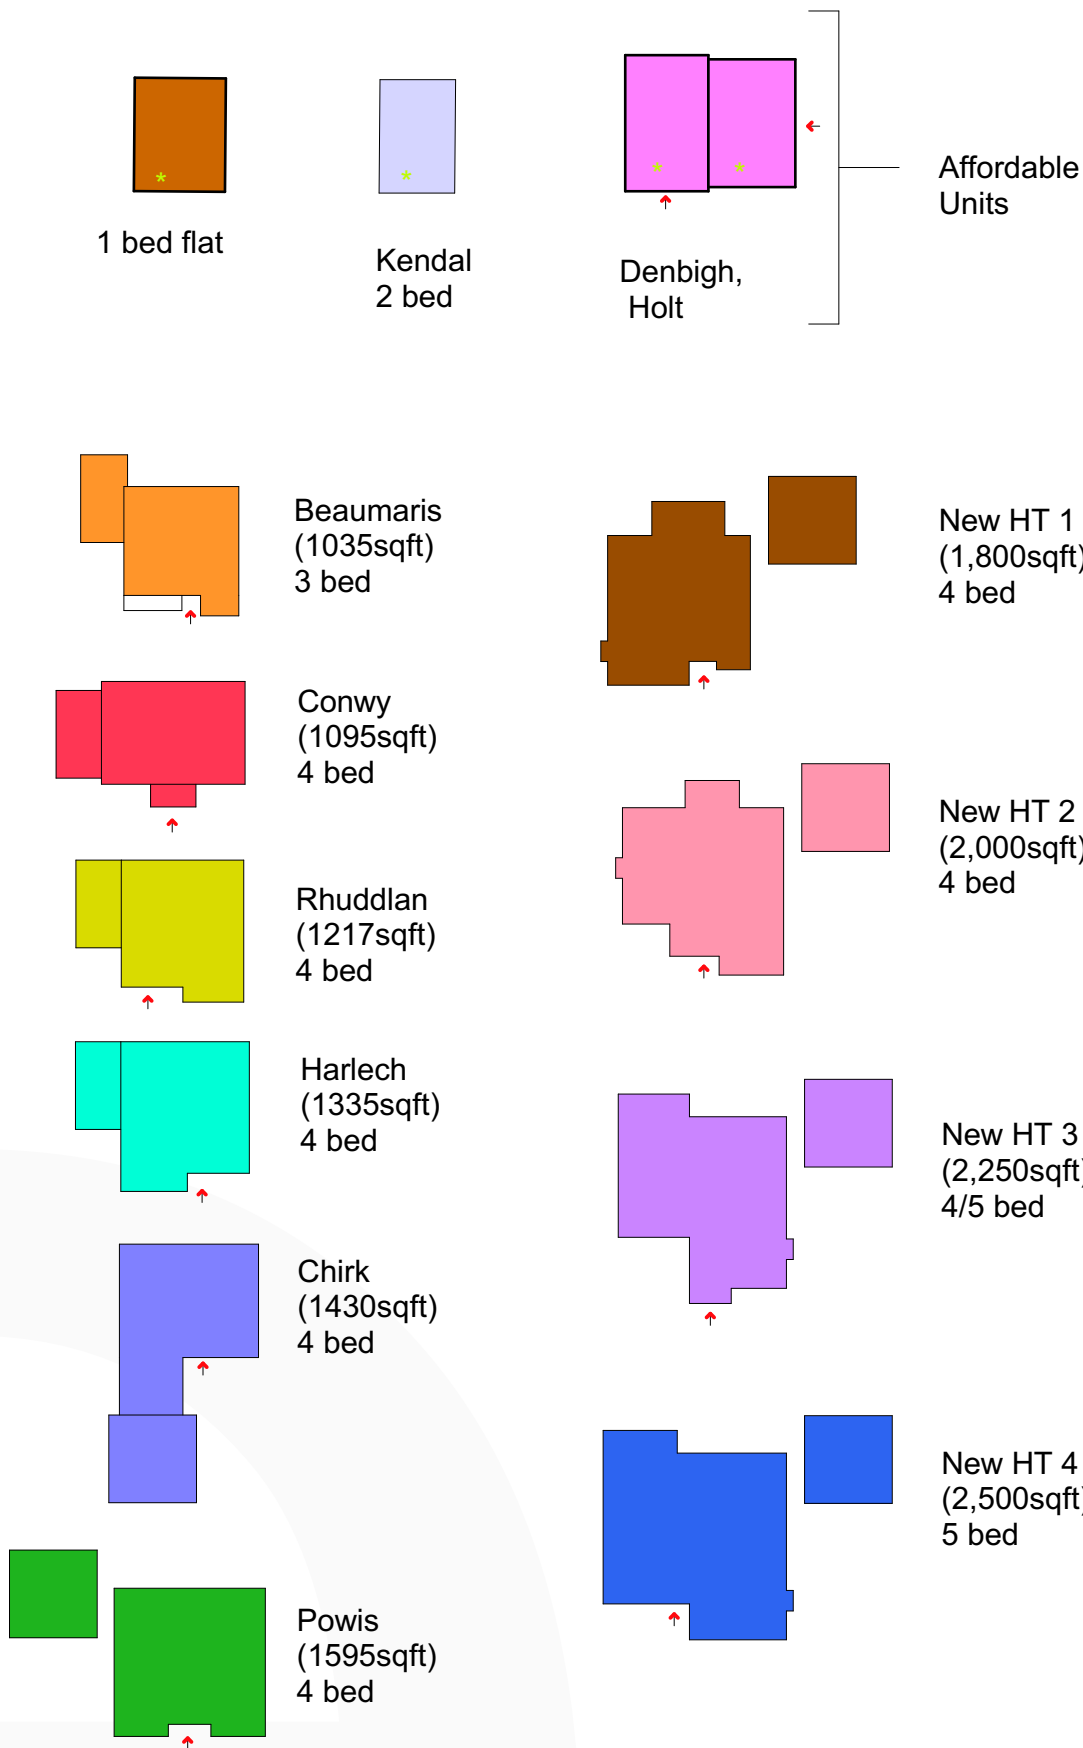

Site Boundary = 2.75 ha


Affordable Housing Units = 11no. (25%)

Open Market Housing Units = 33no.

Total Units = 44no.

Development Density = 16no. units pha

Total POS = .041ha (16%)

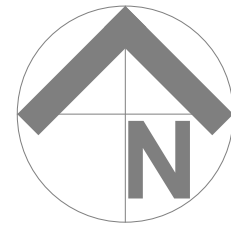

Rev No.	Date.	Rev.	By.	Chk.

PLANNING

Scale.	1:500 @A1	Date.	13.12.2018	Drawn by.	AO	Chk.	HR
base ARCHITECTS							
Project Title. Proposed Housing Vicarage Lane, Gresford							
Client. Gower Homes							
Drawing Title. Proposed Masterplan							
Project No.	BA1858	Drawing No.	PL-002	Revision.	-		

base Architecture and Design is a registered Limited Company

