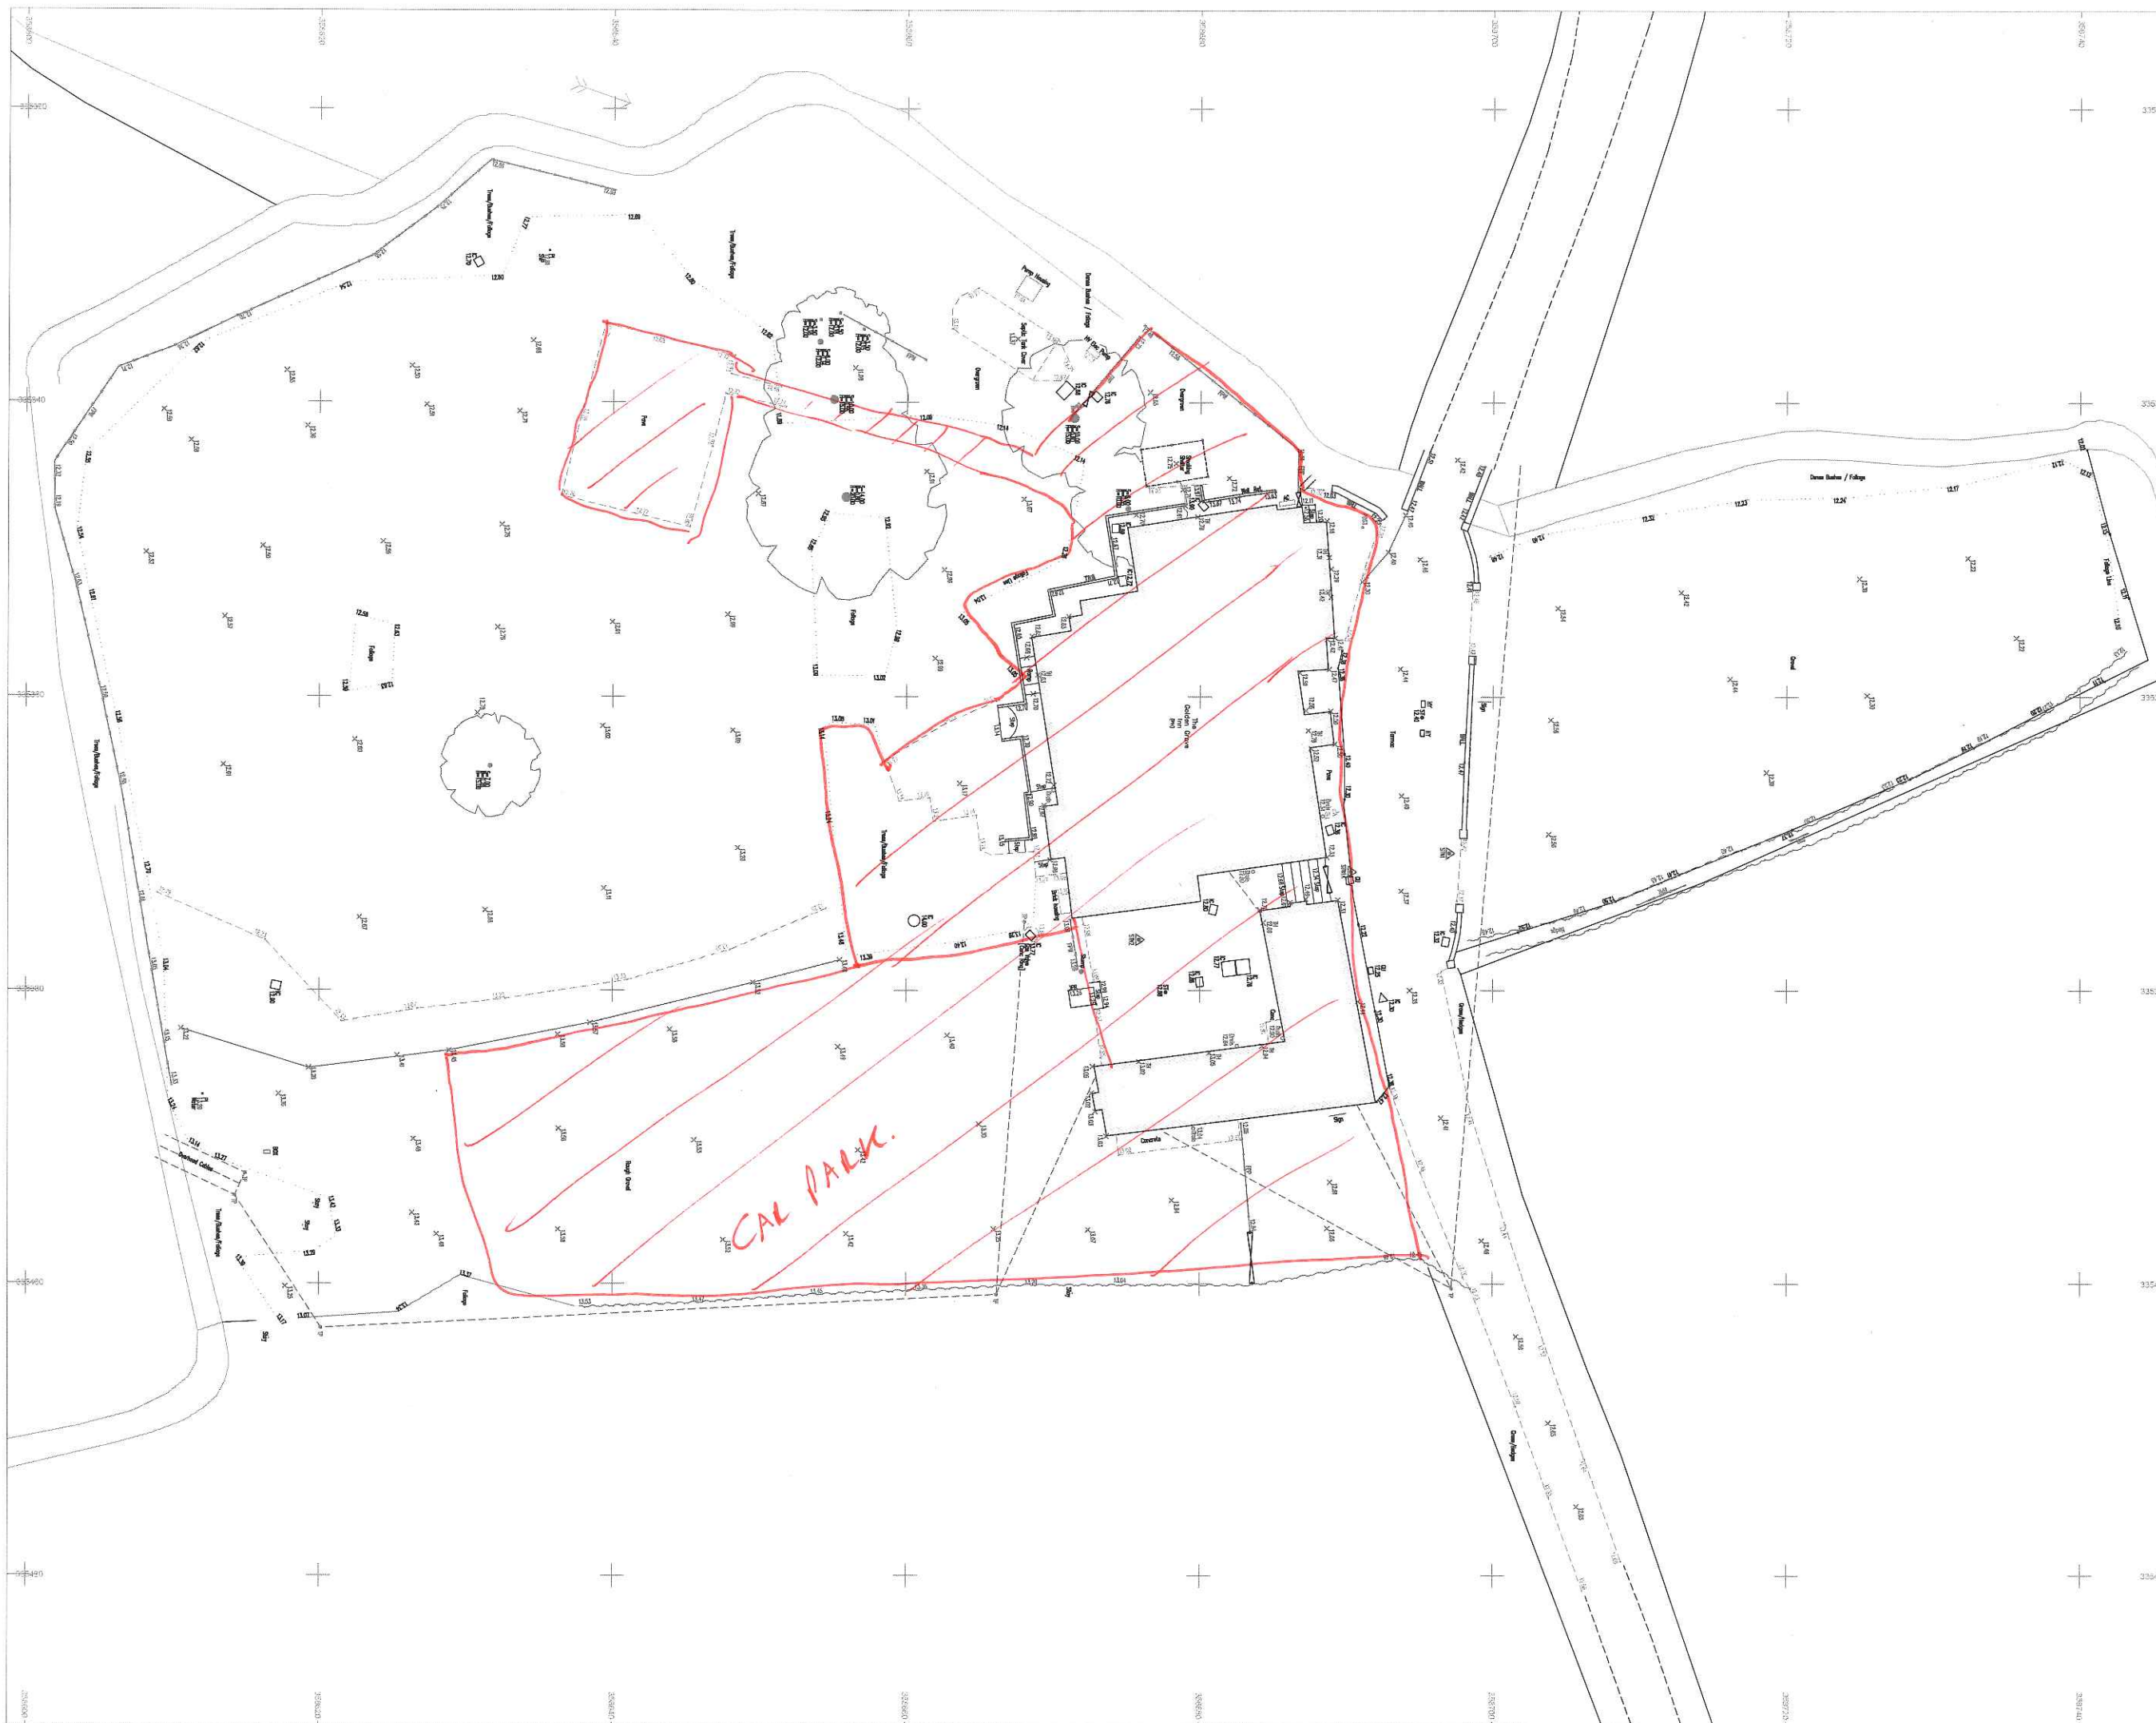


[illegible]


	-E/X-	-N/Y-	-H/Z-
STN1	335370.644	358697.037	12.399
STN1A	335371.919	358690.322	12.339
STN1B	335490.467	358730.316	13.049
STN2	335376.535	358675.830	12.672

Relative to Ordinance Survey grid via Active Network RTK GPS


Sheet Layout:

A1

Additional Notes:

--	--


Amendments:

Date	Details

West Coast

Nationwide Land Surveyors & Site Engineers

Geomatics Ltd

West Coast Geomatics Limited
11 Marlborough Road
Southport
Merseyside
PR9 0RA

T: 07834 515 667
E: Info@wcgeo.co.uk
W: www.wcgeo.co.uk

Client:

hardie
brack

chartered surveyors

Topographical Survey
Former Golden Grove Inn
Llyndir Lane - Rossett
Wrexham - LL12 0AS

Surveyor: JD	CAD: LM	Checked: JD	Scale: 1:20 (A1)
Our Ref: WDG / 0494 T / 1:1		Date of issue: 17/05/2017	