


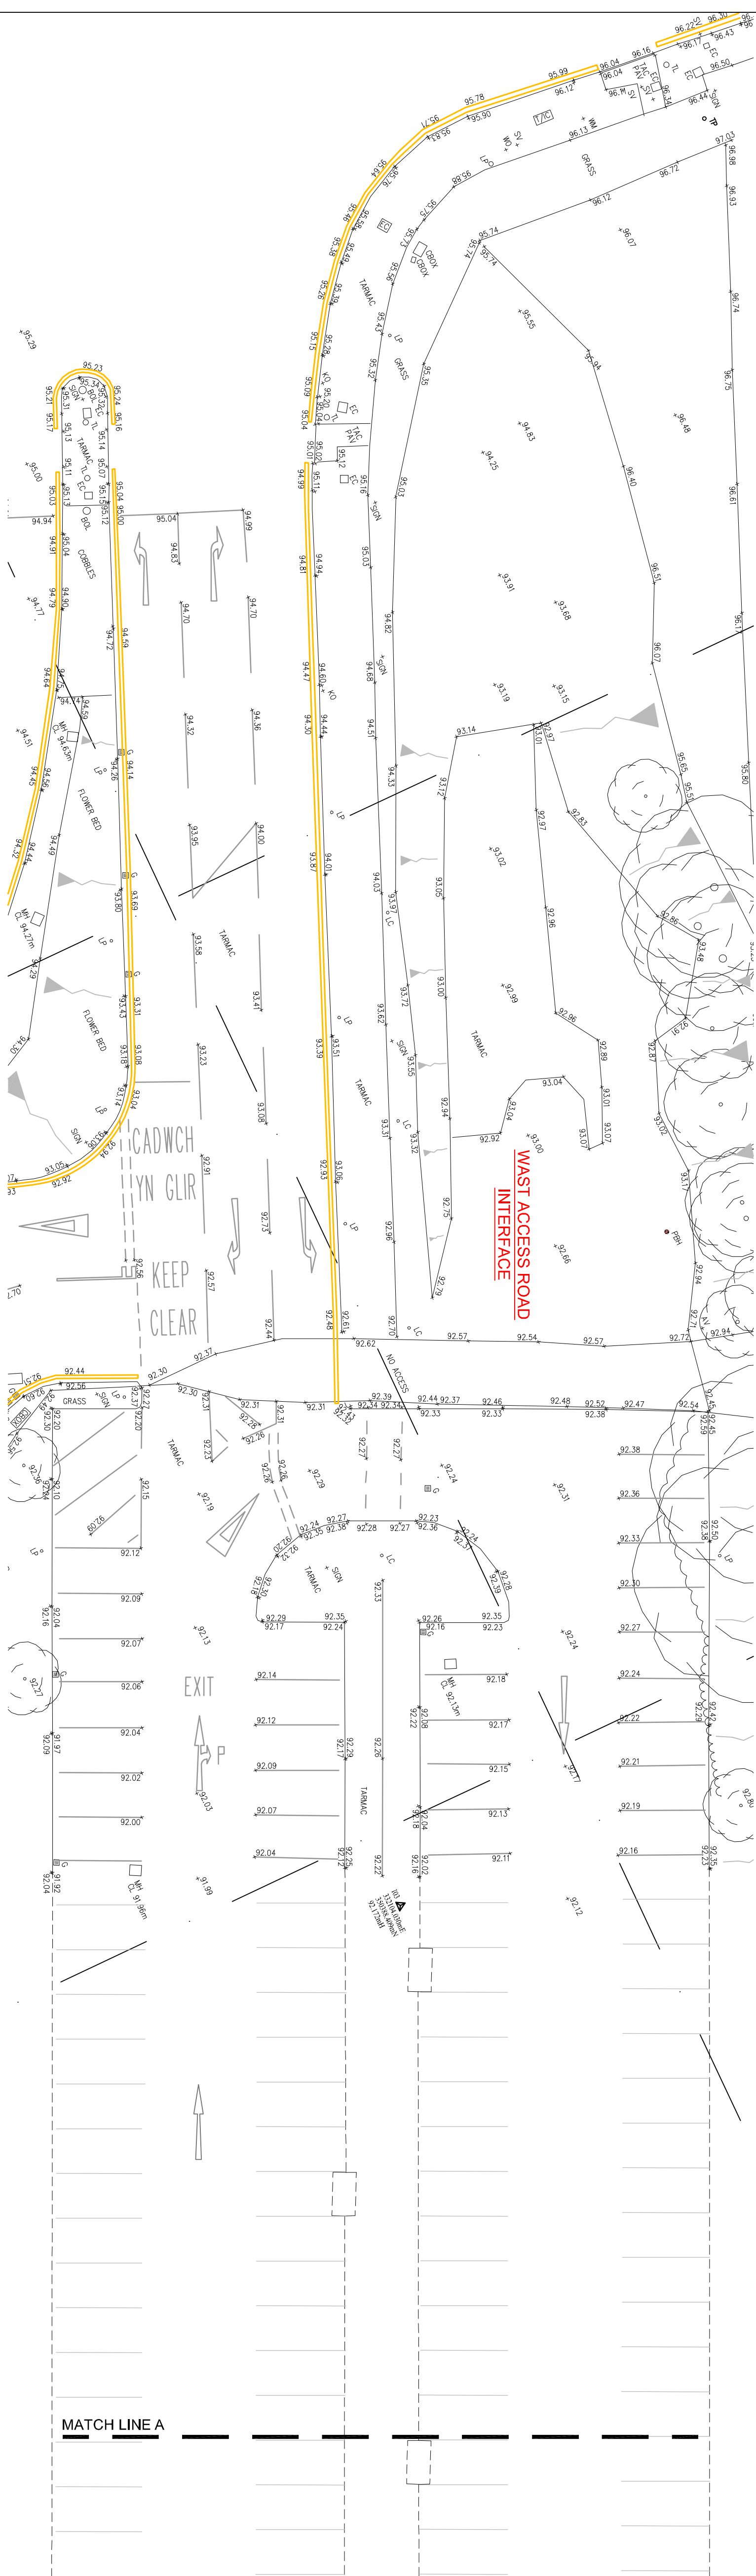

DRAWING BACKGROUND IS BASED UPON © CROWN
COPYRIGHT. ALL RIGHTS RESERVED. LICENCE
NUMBER WL1005152



SURVEY NOTES

THIS DRAWING IS TO BE READ IN CONJUNCTION WITH ALL OTHER RELEVANT ARCHITECTS, ENGINEERS AND SPECIALISTS DRAWINGS TOGETHER WITH THE APPROPRIATE SPECIFICATION.

IT IS THE CONTRACTOR'S RESPONSIBILITY TO CHECK ALL DIMENSIONS ON SITE. DIMENSIONS MUST NOT BE SCALED FROM THIS DRAWING. ANY DISCREPANCIES TO BE BROUGHT TO THE IMMEDIATE ATTENTION OF THE ARCHITECT IN WRITING.

SITE LOCATION

OS X (Eastings)	332170
OS Y (Northings)	350360
Nearest Post Code	LL13 7YU
Lat (WGS84)	N53.02:46 (53.040693)
Long (WGS84)	W3:00:48 (-3.013236)
Lat (NGS44)	53.040693, -3.013236
Lat (Long)	SJ.321503 / SJ.3217050360
Nat Grid	-35431
mX	6967359
mY	GGR /5, DDK4
Mapcode	

**SURVEY STATION CO-ORDINATES
AS DEPICTED ON PLANS**

[illegible]