

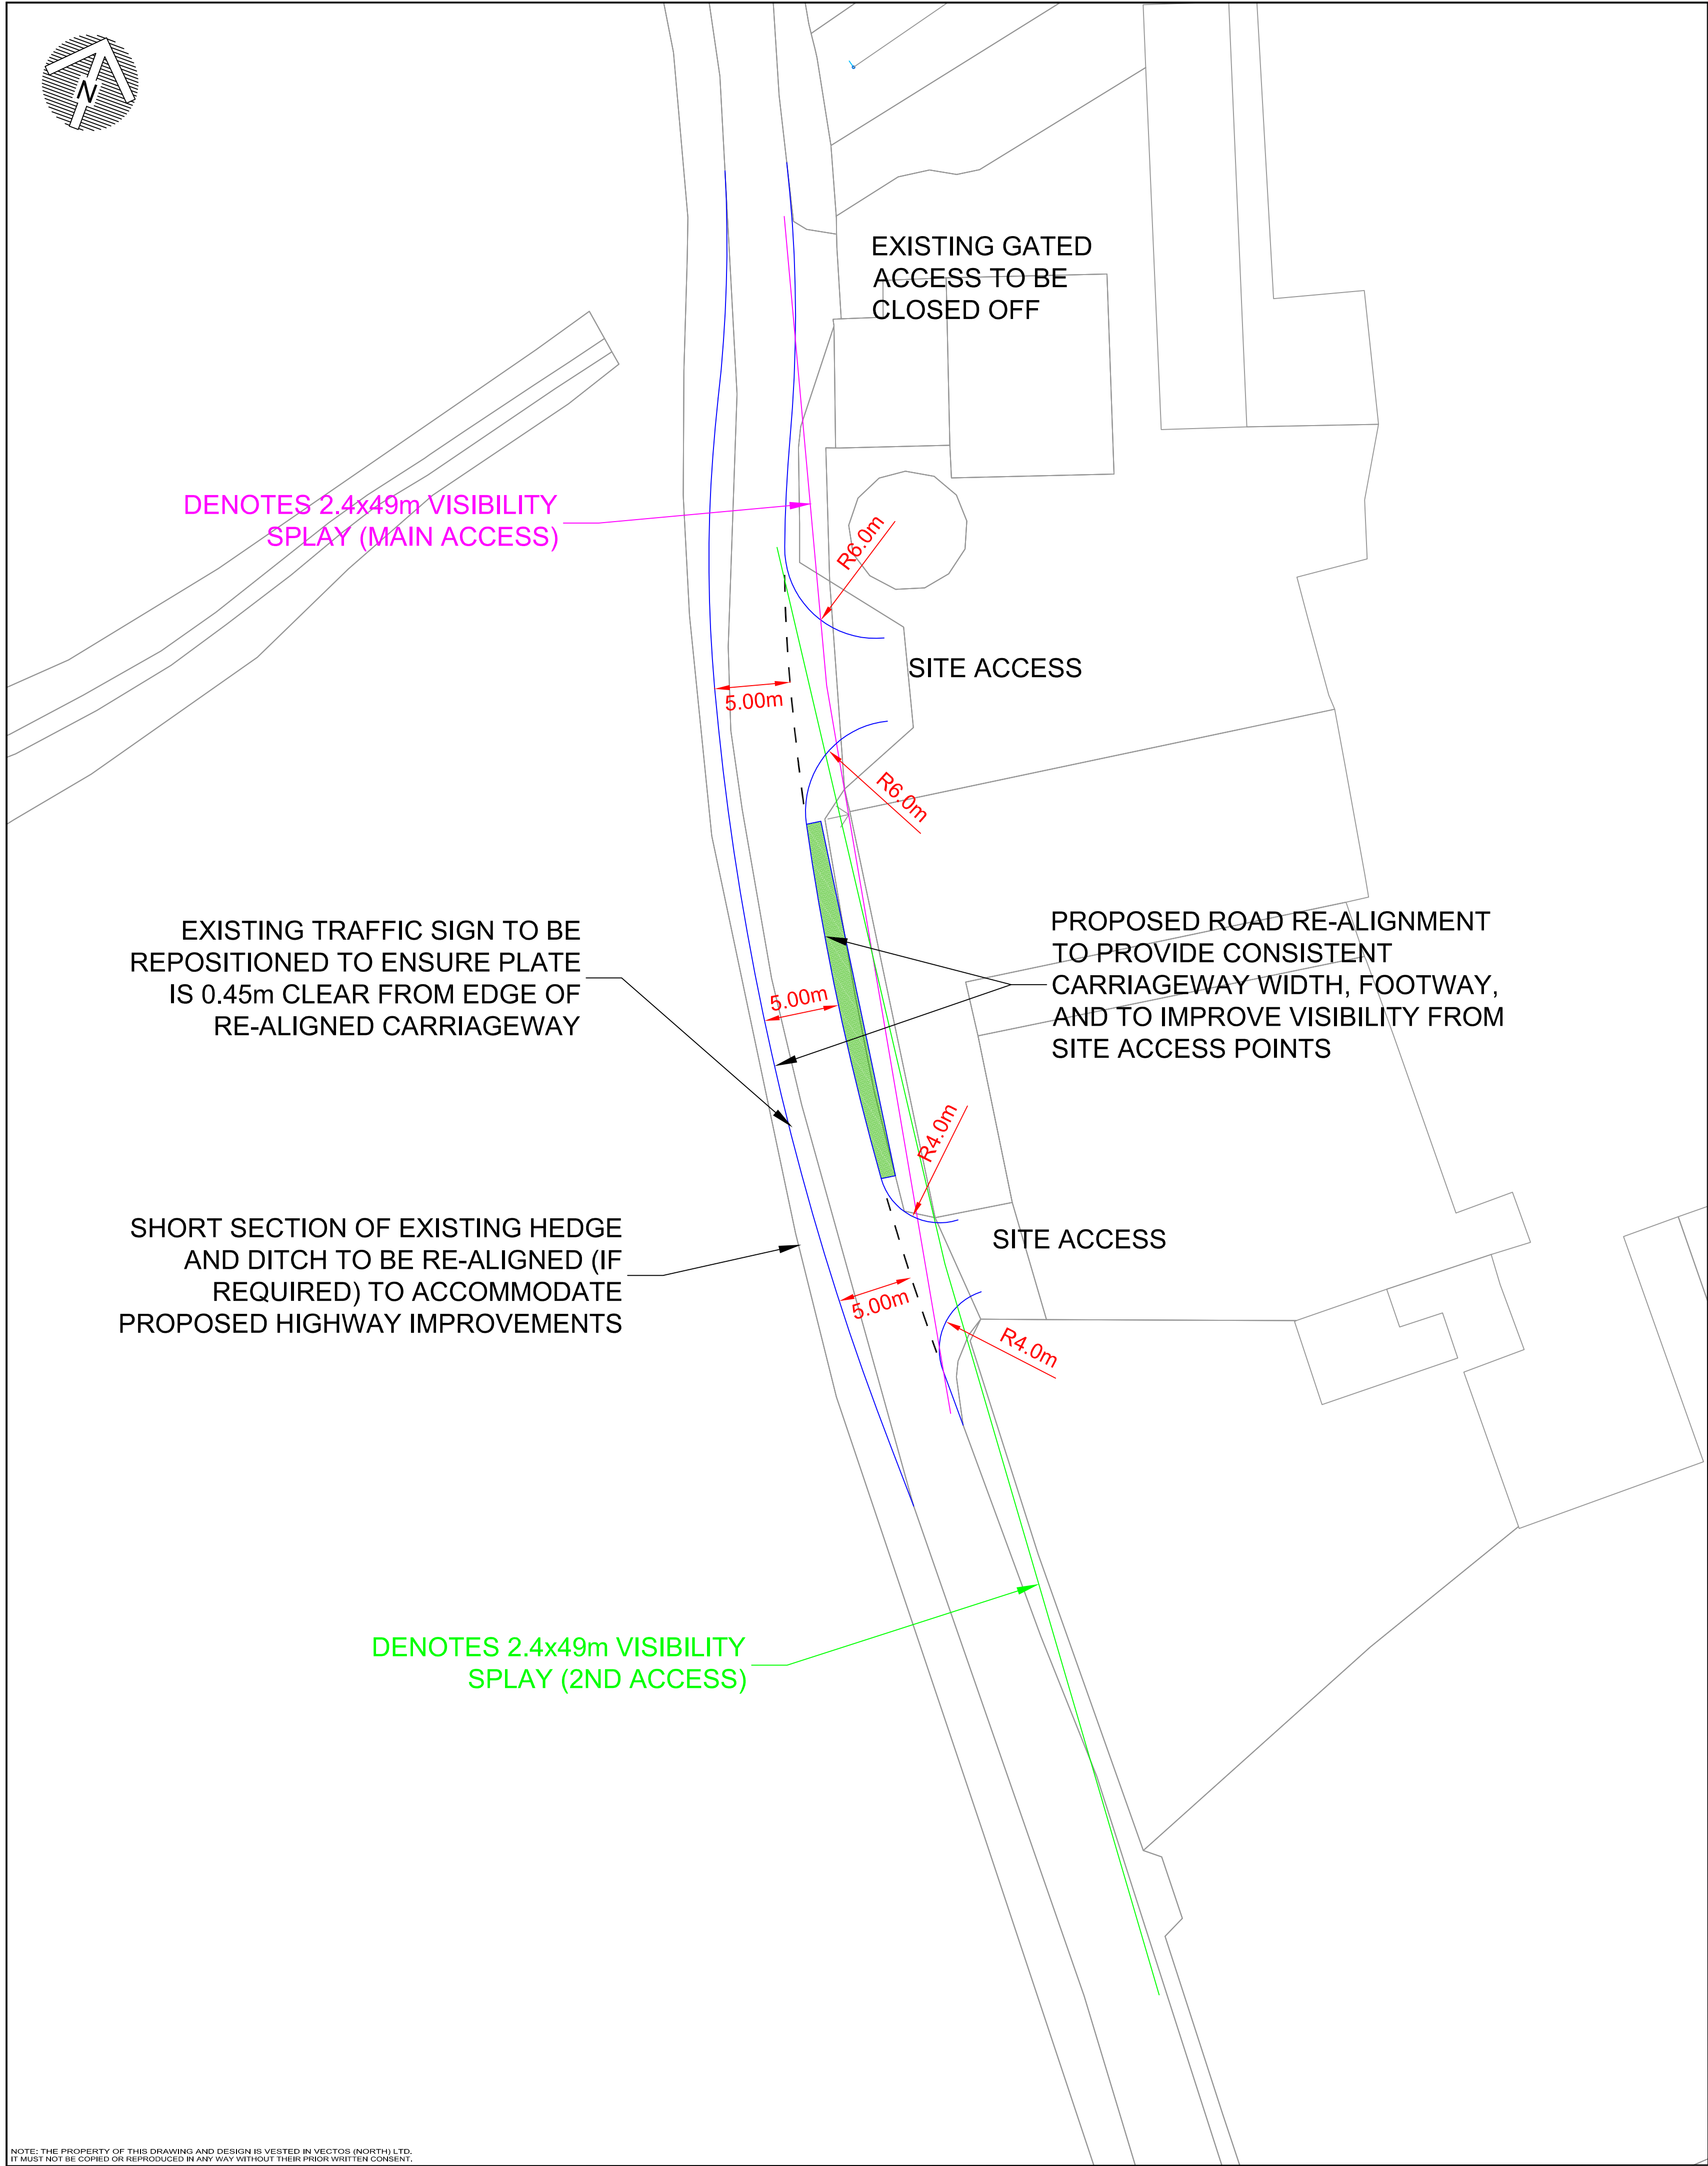


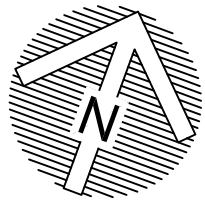

EXISTING CARRIAGEWAY WIDTHS
ALONG SITE FRONTAGE

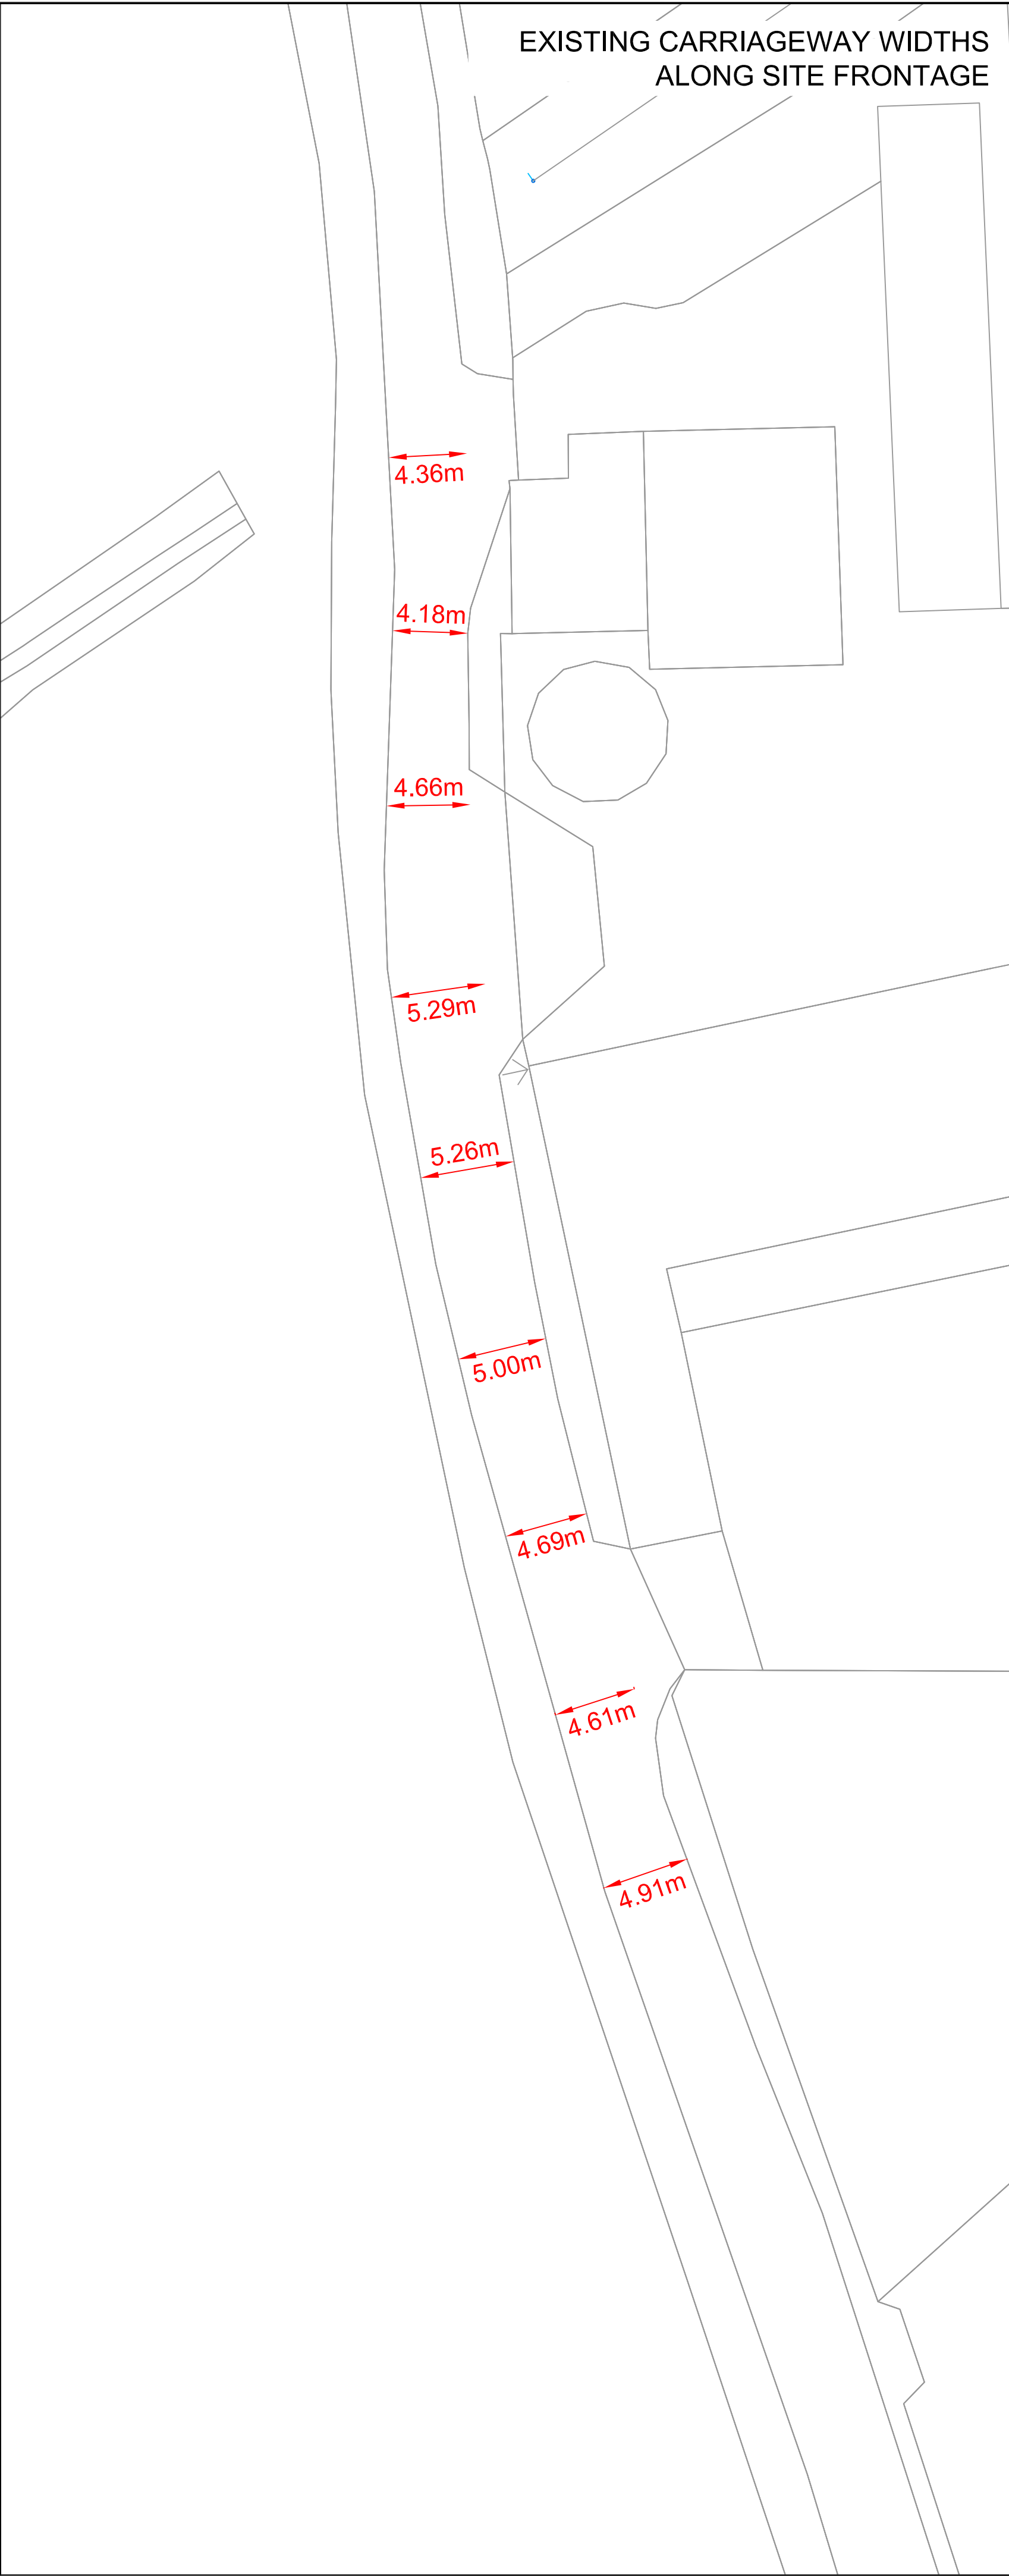

- Notes:
1. This is not a construction drawing and is intended for illustrative purposes only.
 2. White lining is indicative only.

REV.	DETAILS	DRAWN	CHECKED	DATE
-	-	-	-	-

CLIENT:	
CASSIDY + ASHTON	
PROJECT:	
BROAD OAK FARM, ROSSETT	
DRAWING TITLE:	
PROPOSED ACCESS ARRANGEMENT / IMPROVEMENTS	
SCALES:	
1:250 @ A1	
DRAWN:	CHECKED:
IW	PW
DATE:	OCT 2017
4th Floor Oxford Place, 61 Oxford Street, Manchester, M1 6EQ 0161 228 1008 e: manchester@vectos.co.uk	
DRAWING NUMBER:	REVISION:
VN70889-SK03	-