



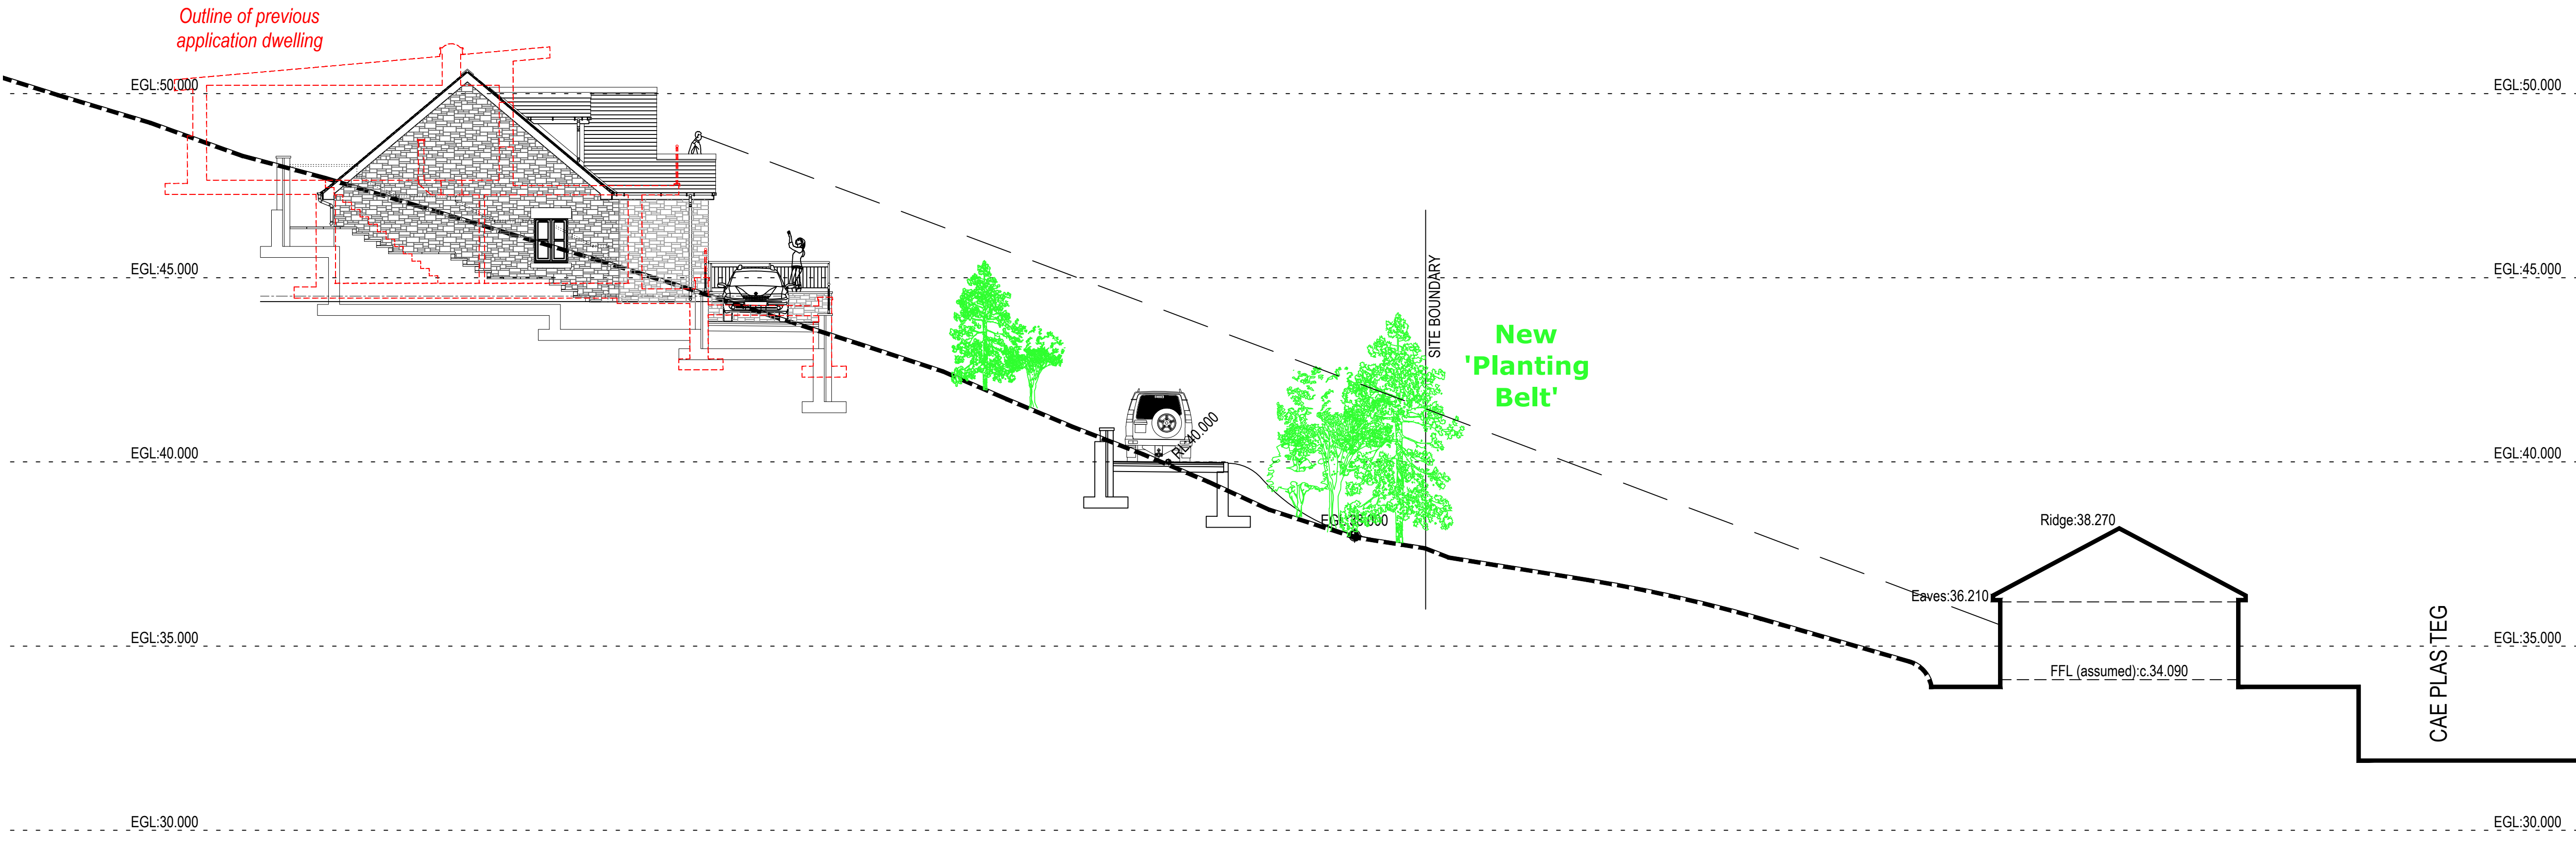

SITE CROSS SECTION A-A:

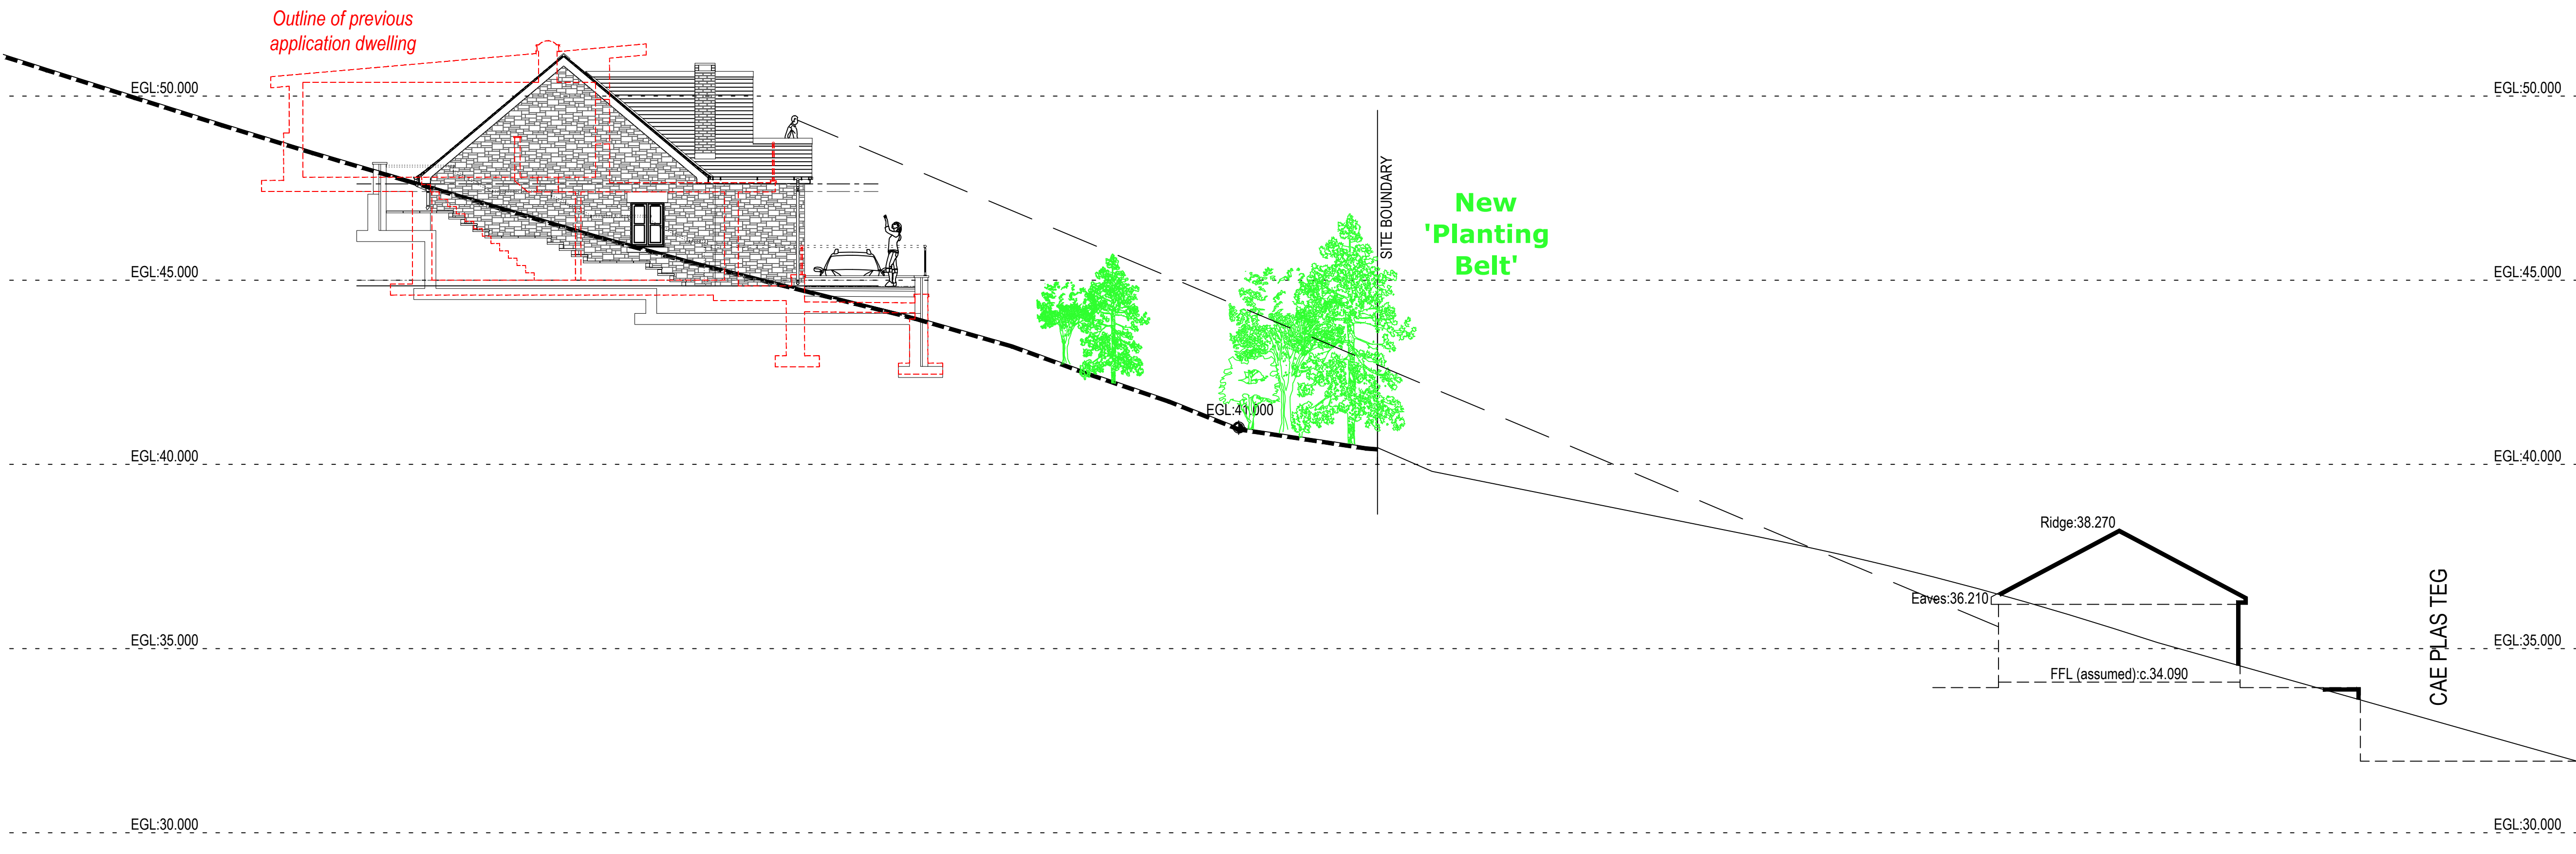

SITE CROSS SECTION B-B:
BASIC SITE CROSS SECTIONS: 1:100(A1)

NOT APPROVED FOR CONSTRUCTION

A	outline of previous application dwellings highlighted	27/02/17	DS
rev:	description:	date:	author:

PLANNING

client:
Mr D. HOWELLS
project:
LAND off TYN Y CESTYLL ROAD,
GLYN CEIRIOG, Nr LLANGOLLEN

drawing: BASIC CROSS SECTIONS	project no: 1678	date: 24/02/17 drawn: DS	scale: 1/100 @A1
drawing no: P-06	revision: A		

Design and Planning Associates
Salop House, 13 Salop Road,
Oswestry, Shropshire
SY11 2NE
Tel: 01691 659595.
The copyright of this drawing is vested in Design & Planning Associates and must not be copied or reproduced without
written consent. All work to comply with the current building regulations and codes of practice. Figure dimensions
ONLY to be taken from this drawing. Contractors must visit the site and be responsible for taking and checking
dimension relative to the work prior to construction.