


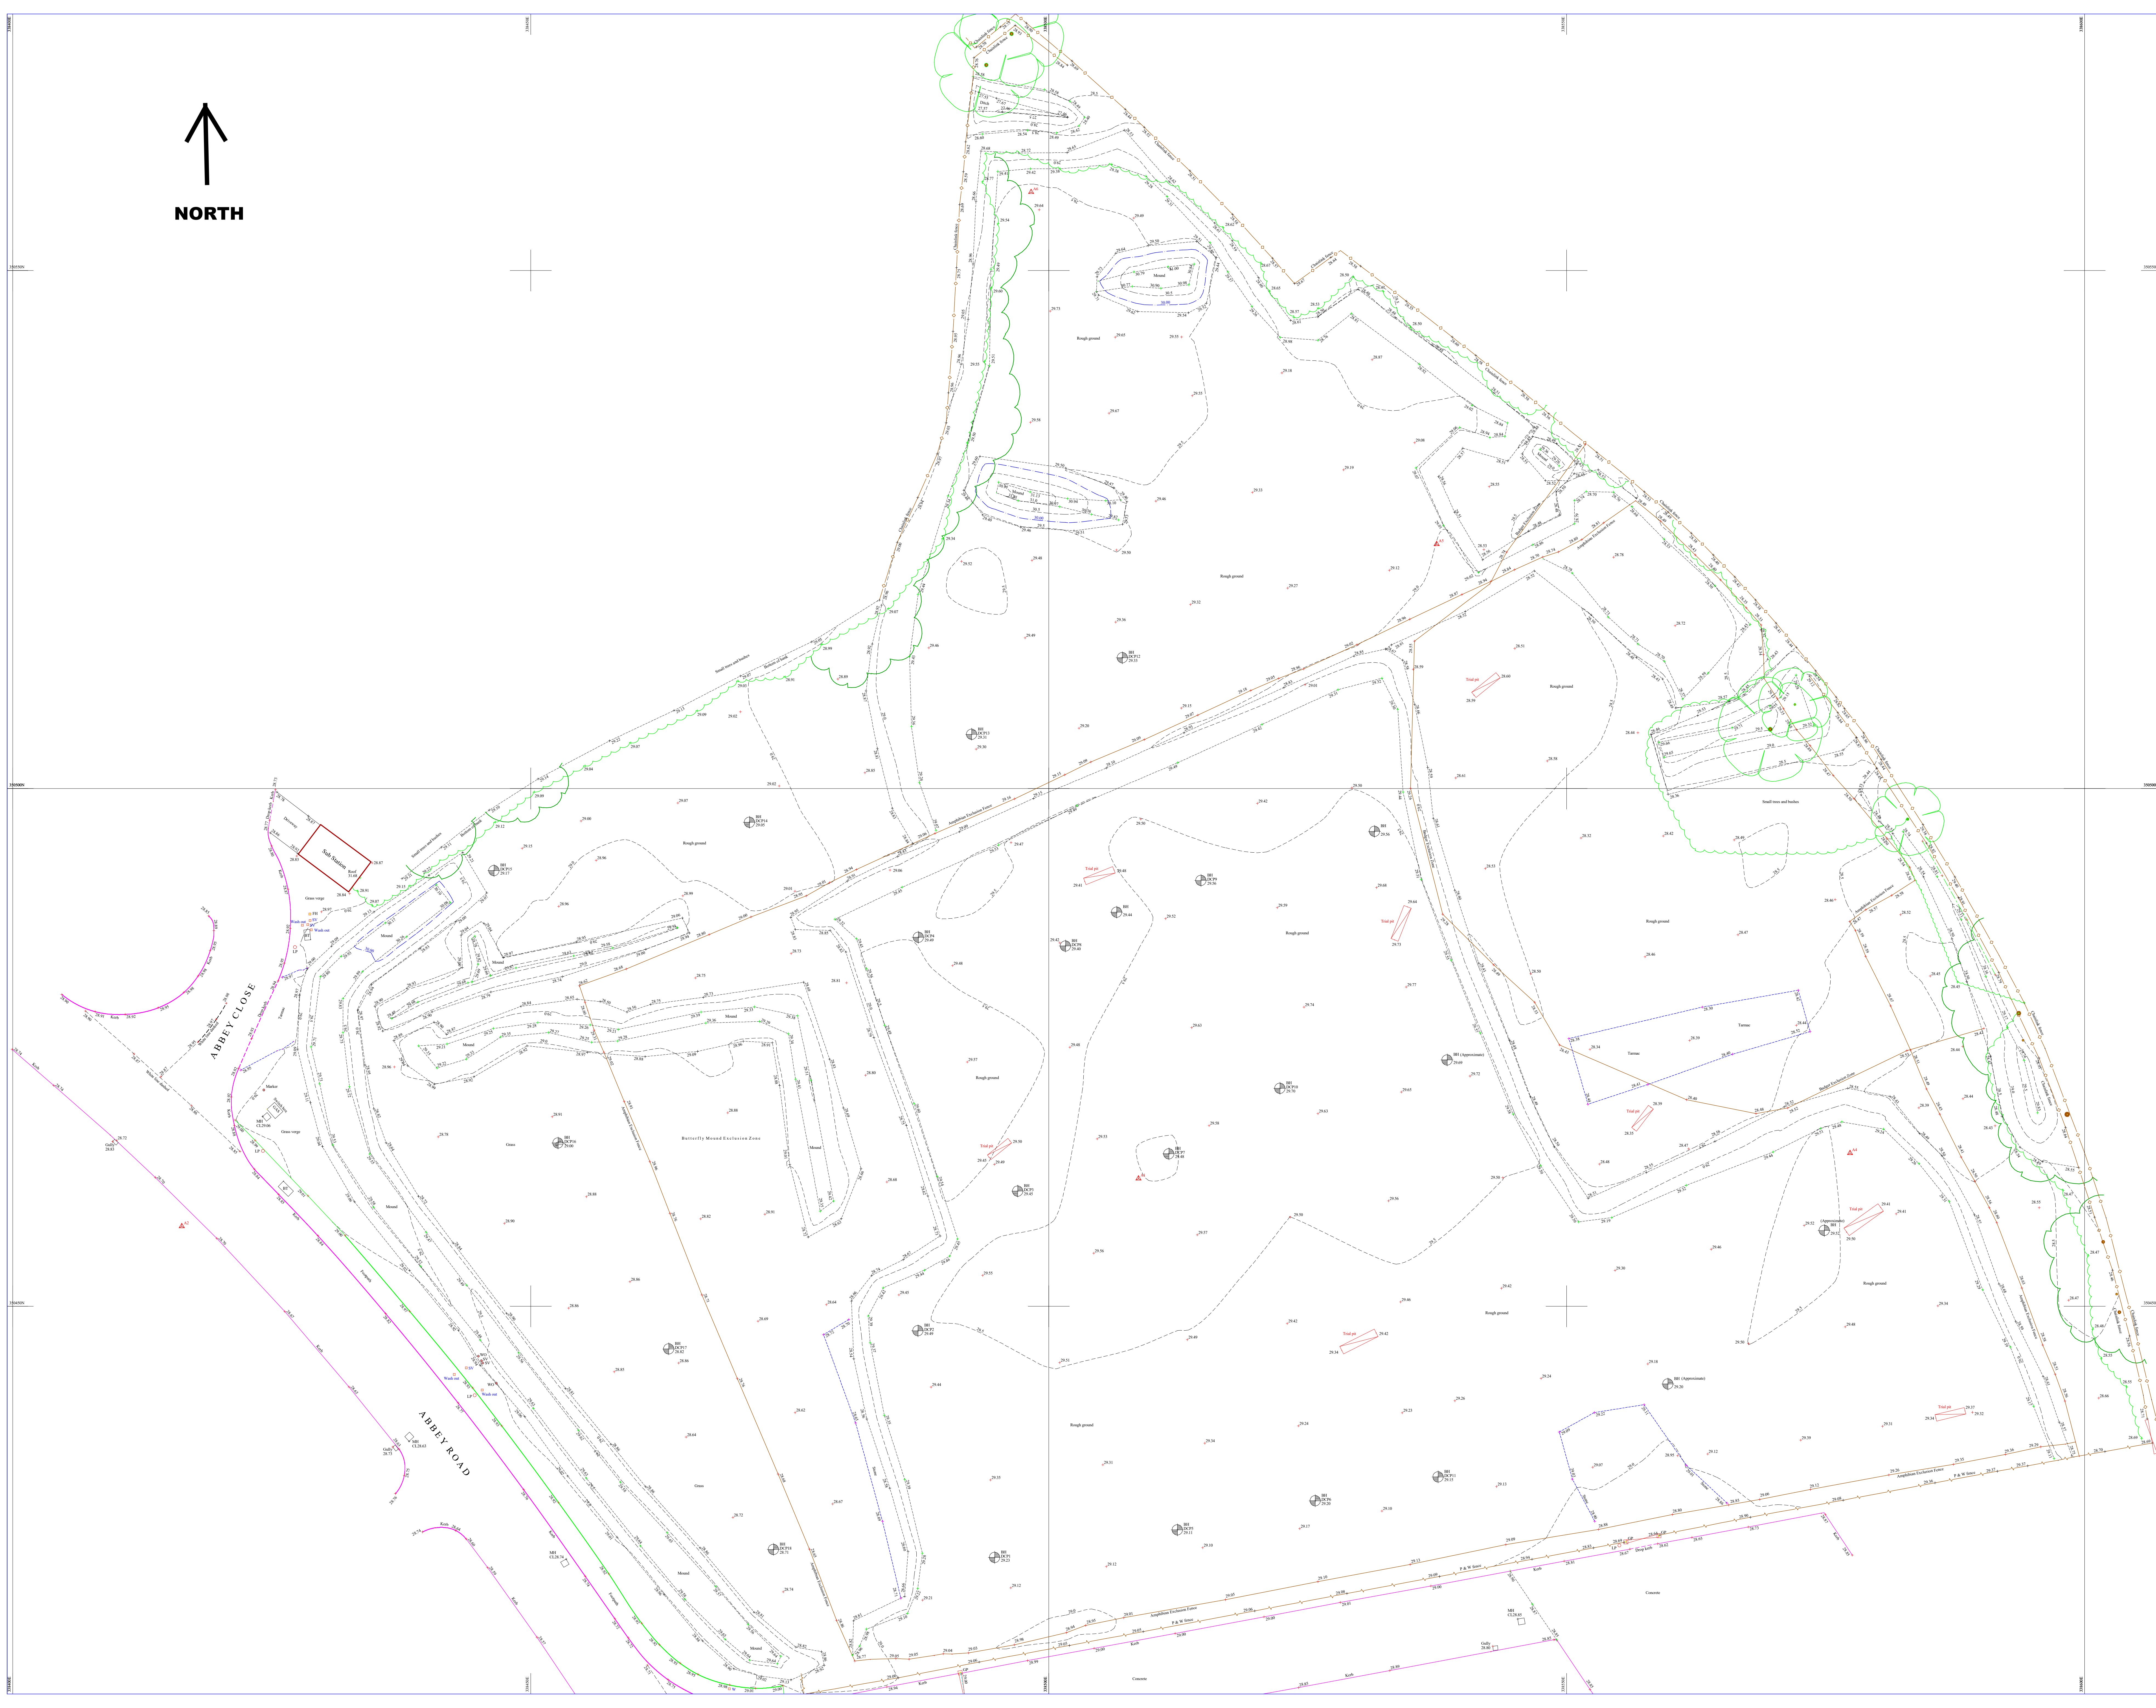

Services carried out by Cheshire Surveys Ltd

Topographical Surveys - Measured Building Surveys - Survey Updates - Check Surveys
Monitoring Surveys - Information Surveys - Volumetric Surveys - Levelling - Setting Out

Disclaimer:

All efforts have been made to survey all utility services within the boundary of the survey. We can not guarantee that we have been able to locate everything and further investigation will be required to establish full extent of services

Legend

Armedo
Barrier
Bottom Of Bank
Bollard
Borehole
Building
Canopy
Centreline
Chainlink Fence
Channel Line
Closeboard Fence
Concrete Edge
Concrete Post & Panel Fence
Concrete Slab
Drop Kerb
Driveway
Escarpment
Footpath

Hedge
Gate
Iron Railing Fence
Kerb Line
Palisade Fence
Paving
Post & Panel Fence
Post & Rail Fence
Post & Wire Fence
Ramp
Road Edge
Scrub
Steel
Step
Top Of Bank
Track
Tree Line
Wall

Abbreviations

BT BT Manhole
CATV Cable TV
CCTV Close Circuit TV
DPC Damp Proof Course
EARTH Earth Point
EP Electricity Pole
ER Earth Rod
ES Escarpment
FFL Finish Floor Level
G Gully

IC Inspection Cover
INV Invert Level
LP Lamp Post
MH Man Hole
OH Overhead Cable
OSM Ordnance Survey
RS Road Sign
TP Telegraph Pole
W Water Cover
WL Water Level

Notes

Horizontal and vertical control established using StarNet GPS Network and OSGB36/27/15 coordinate system
This survey has been corrected to a local grid measured to OS grid. Position is only for at one point to OS coordinates

CHESHIRE SURVEYS LTD

Setting out and Survey Engineers

Unit 2, Barrowmore Enterprise Estate, Gt Barrow, Cheshire CH15 7JS
Email : dean@cheshiresurveys.co.uk Tel: 01829 741859 Fax: 0871 247 1820 Mob: 07341 869428

Client

Groundsolve Limited.

Location

Abbey Road, Wrexham Ind. Est.

Description

Topographical Survey.

Drq. No.:

B0158/3190/1

Surveyed By:

DC

Scale: 1:

200/A0

Drawn By:

DC

Date:

30/10/2017

Amend:

*

SURVEY STATIONS

Name	Existing	Heighting	Height
A1	338509.677	304602.307	29.524
A4	338507.996	304602.771	29.513
A2	338416.316	304605.771	28.937
A3	338458.825	304607.230	28.898
A5	338537.465	305021.580	29.028
A6	338486.254	305057.509	29.079